



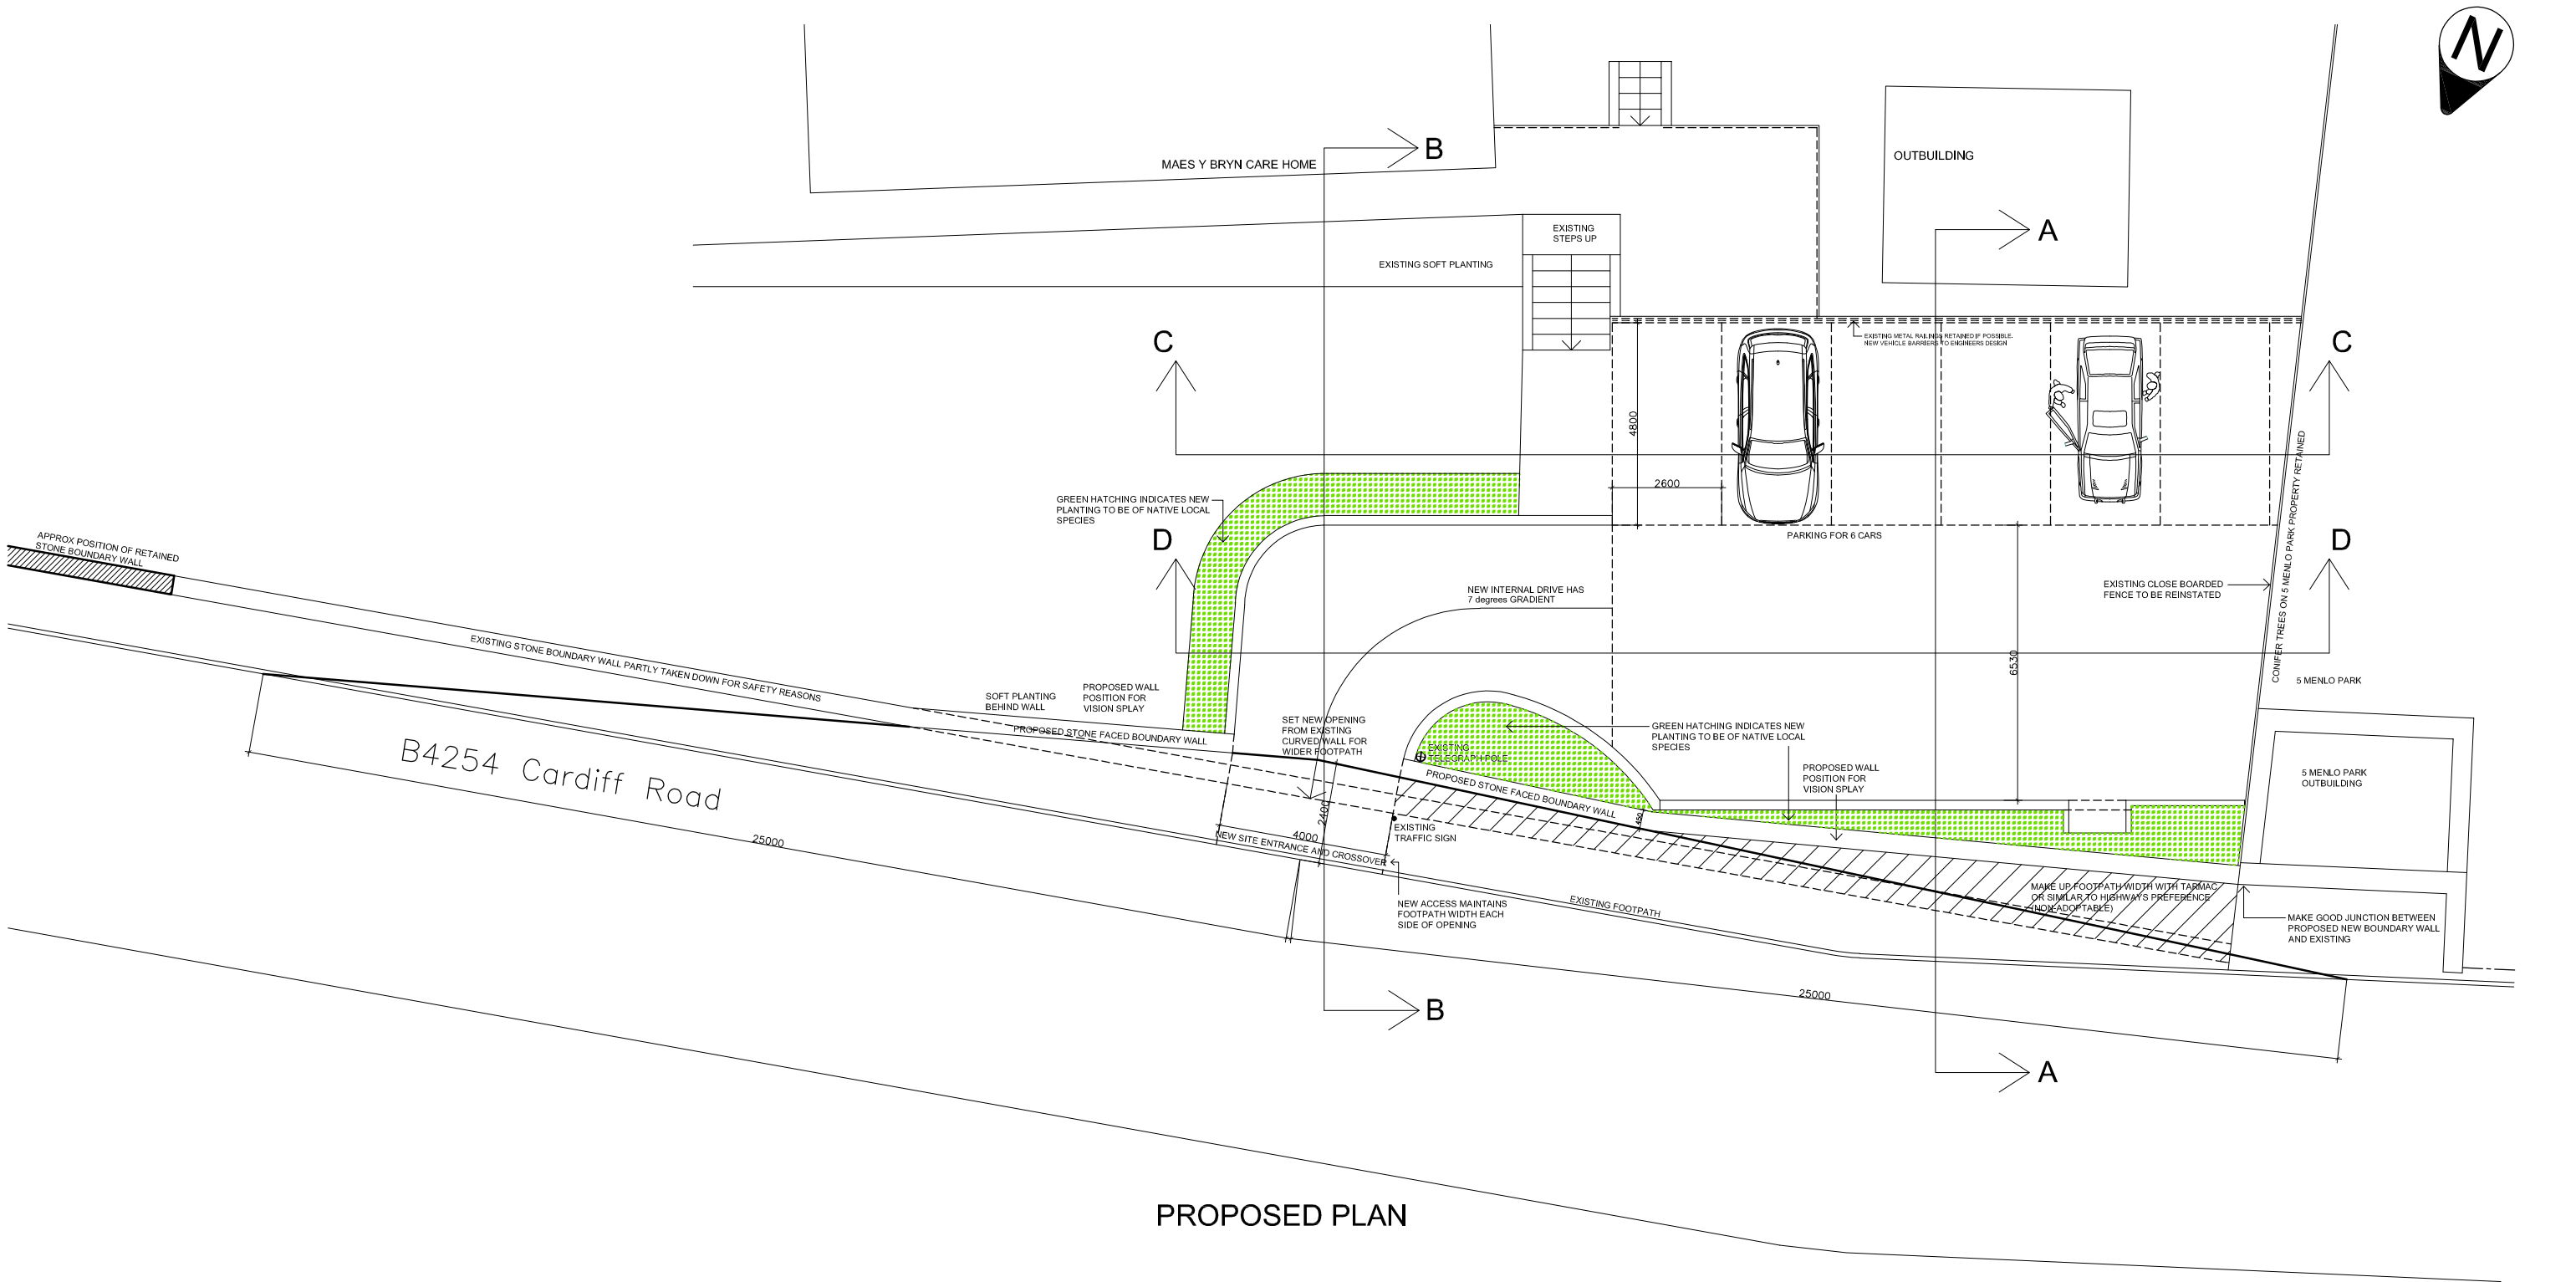

PROPOSED PLAN

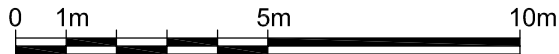

CLIENT :
Swanton Care

PROJECT :
Maes Y Bryn Care Home

TITLE :
PROPOSED PLAN

Drawn : SS Date : 03/08/2020 Checked by :
Scale : 1:150 Original sheet size : A3

Drawing Status
☒ Design Development
☐ Tender
☐ Design Development Pre-Construction
☐ Construction
☐ Record

Project No 11195 Dwg No 1002 Rev A

EPT PARTNERSHIP
ARCHITECTS
PENSEIR
TY, CEFN, RECTORY ROAD
CANTON, CARDIFF CF5 1OL
TEL : 029 20 344 966
FAX : 029 20 344 942
ept@eptpartnership.com
www.eptpartnership.com

A ADDITIONAL NOTES AND SECTION REFERENCES ADDED

12-01-22-MT

No	Revision Description	Date	By
----	----------------------	------	----

ALL DIMENSIONS TO BE CHECKED ON SITE. ~~DO NOT SCALE THIS DRAWING~~
ALL DISCREPANCIES TO BE REPORTED IMMEDIATELY.