



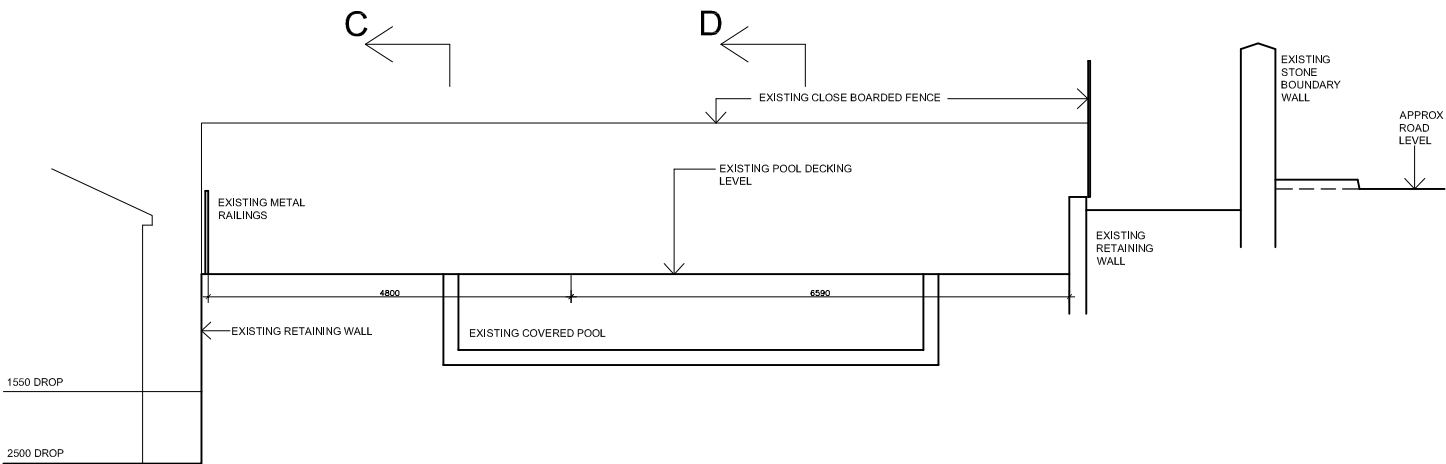

SECTION A-A - EXISTING

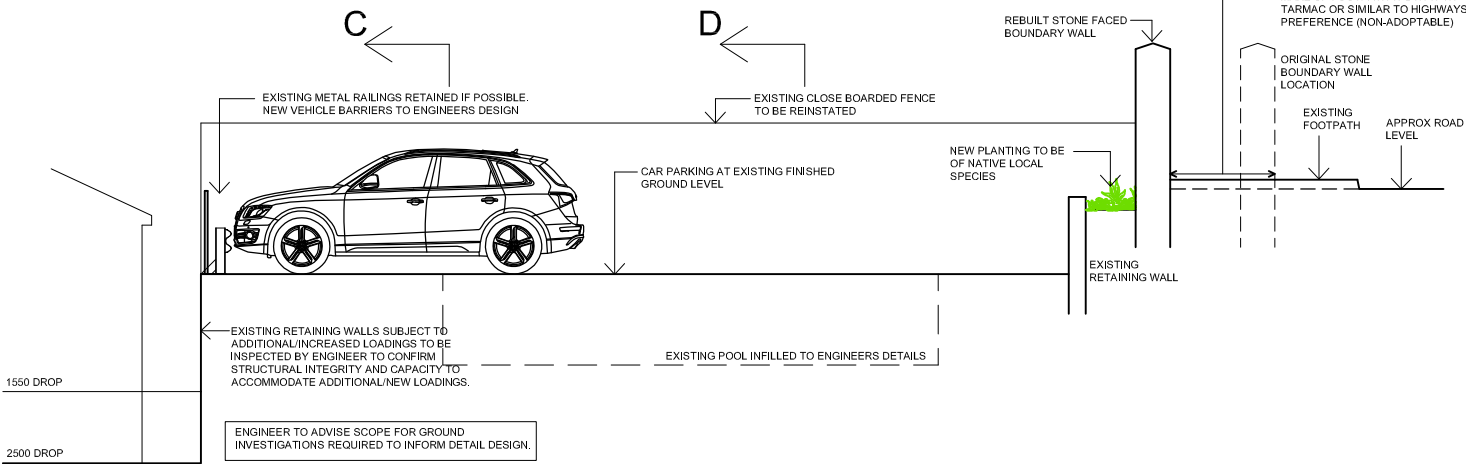

SECTION A-A - PROPOSED



CLIENT :
Swanton Care

PROJECT :
Maes Y Bryn Care Home

TITLE :
SECTION A-A

Drawn : SS Date : 03/08/2020 Checked by :
Scale : 1:100 Original sheet size : A3

Drawing Status

- ☒ Design Development
- ☐ Tender
- ☐ Design Development Pre-Construction
- ☐ Construction
- ☐ Record

Project No 11195 Dwg No 1003 Rev A

EPT PARTNERSHIP

ARCHITECTS
PENSEIRI

TY. CEFN . RECTORY ROAD
CANTON . CARDIFF CF5 10L
TEL : 029 20 344 966
FAX : 029 20 344 942
ept@eptpartnership.com
www.eptpartnership.com

A ADDITIONAL NOTES AND SECTION REFERENCES ADDED

12-01-22-MT

No	Revision Description	Date	By
----	----------------------	------	----

ALL DIMENSIONS TO BE CHECKED ON SITE. ~~DO NOT SCALE THIS DRAWING~~
ALL DISCREPANCIES TO BE REPORTED IMMEDIATELY.