



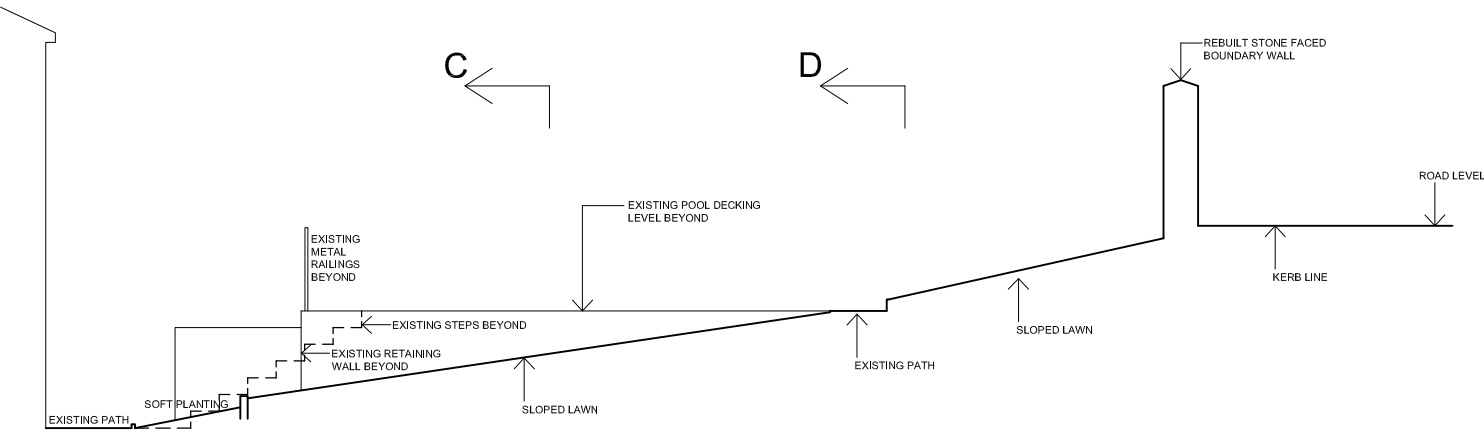

SECTION B-B - EXISTING

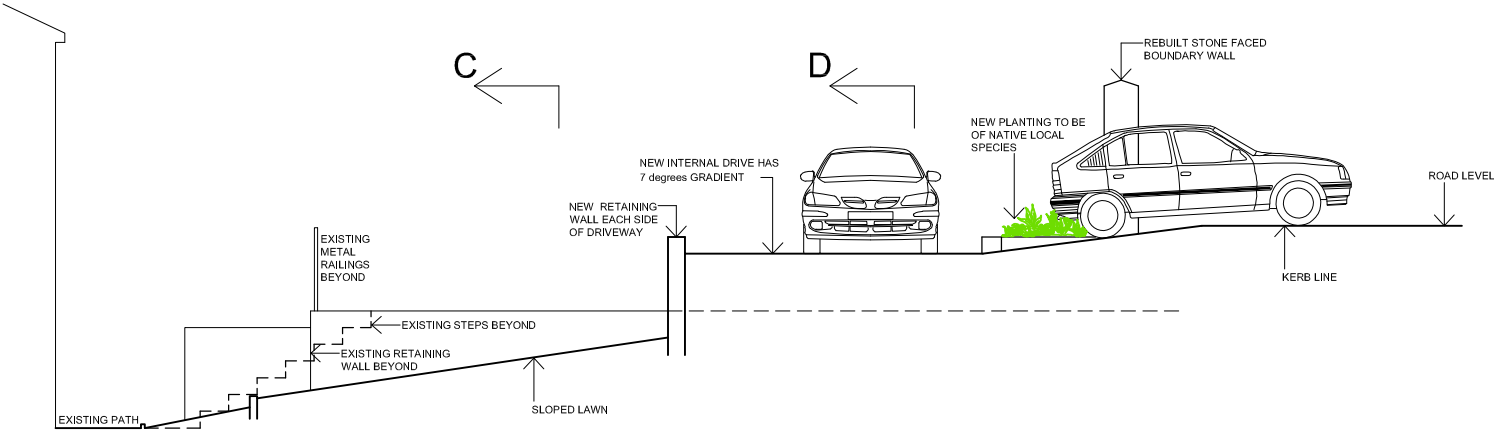

SECTION B-B - PROPOSED



CLIENT :
Swanton Care

PROJECT :
Maes Y Bryn Care Home

TITLE :
SECTION B-B

Drawn : MT Date : 01/2022 Checked by :
Scale : 1:100 Original sheet size : A3

Drawing Status

- ☒ Design Development
- ☐ Tender
- ☐ Design Development Pre-Construction
- ☐ Construction
- ☐ Record

Project No	Dwg No	Rev
11195	1004	

ARCHITECTS
PENSEIRI
TY, CEFN, RECTORY ROAD
CANTON, CARDIFF CF5 10L
TEL : 029 20 344 966
FAX : 029 20 344 942
ept@eptpartnership.com
www.eptpartnership.com

No	Revision Description	Date	By
ALL DIMENSIONS TO BE CHECKED ON SITE. DO NOT SCALE THIS DRAWING ALL DISCREPANCIES TO BE REPORTED IMMEDIATELY.			