
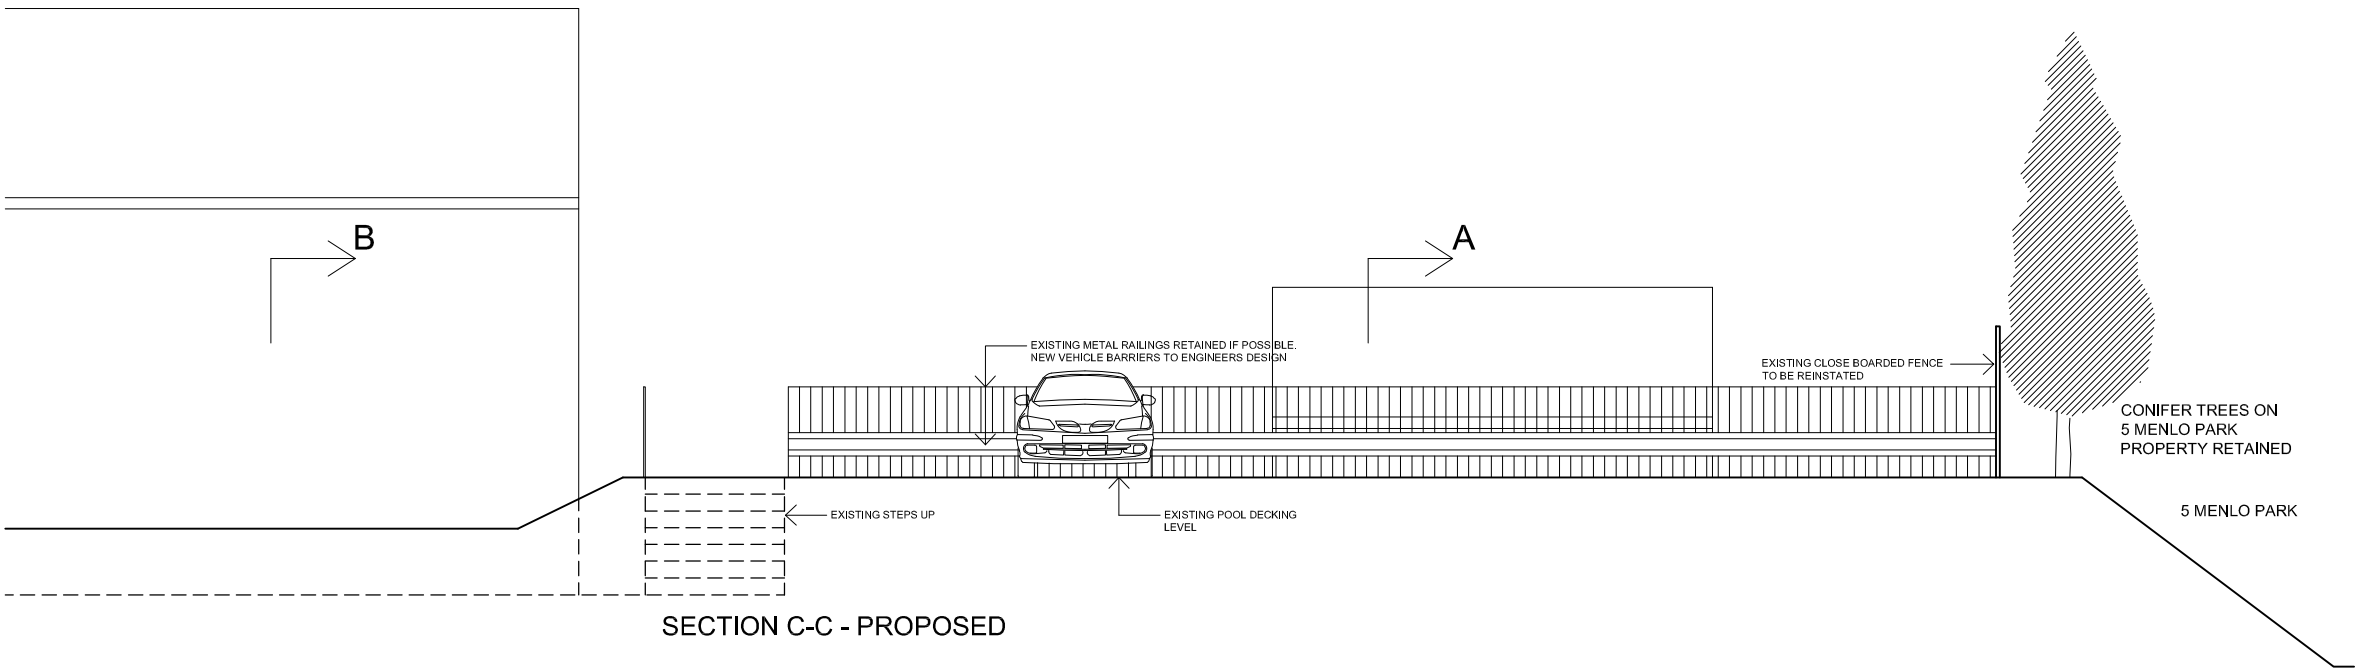


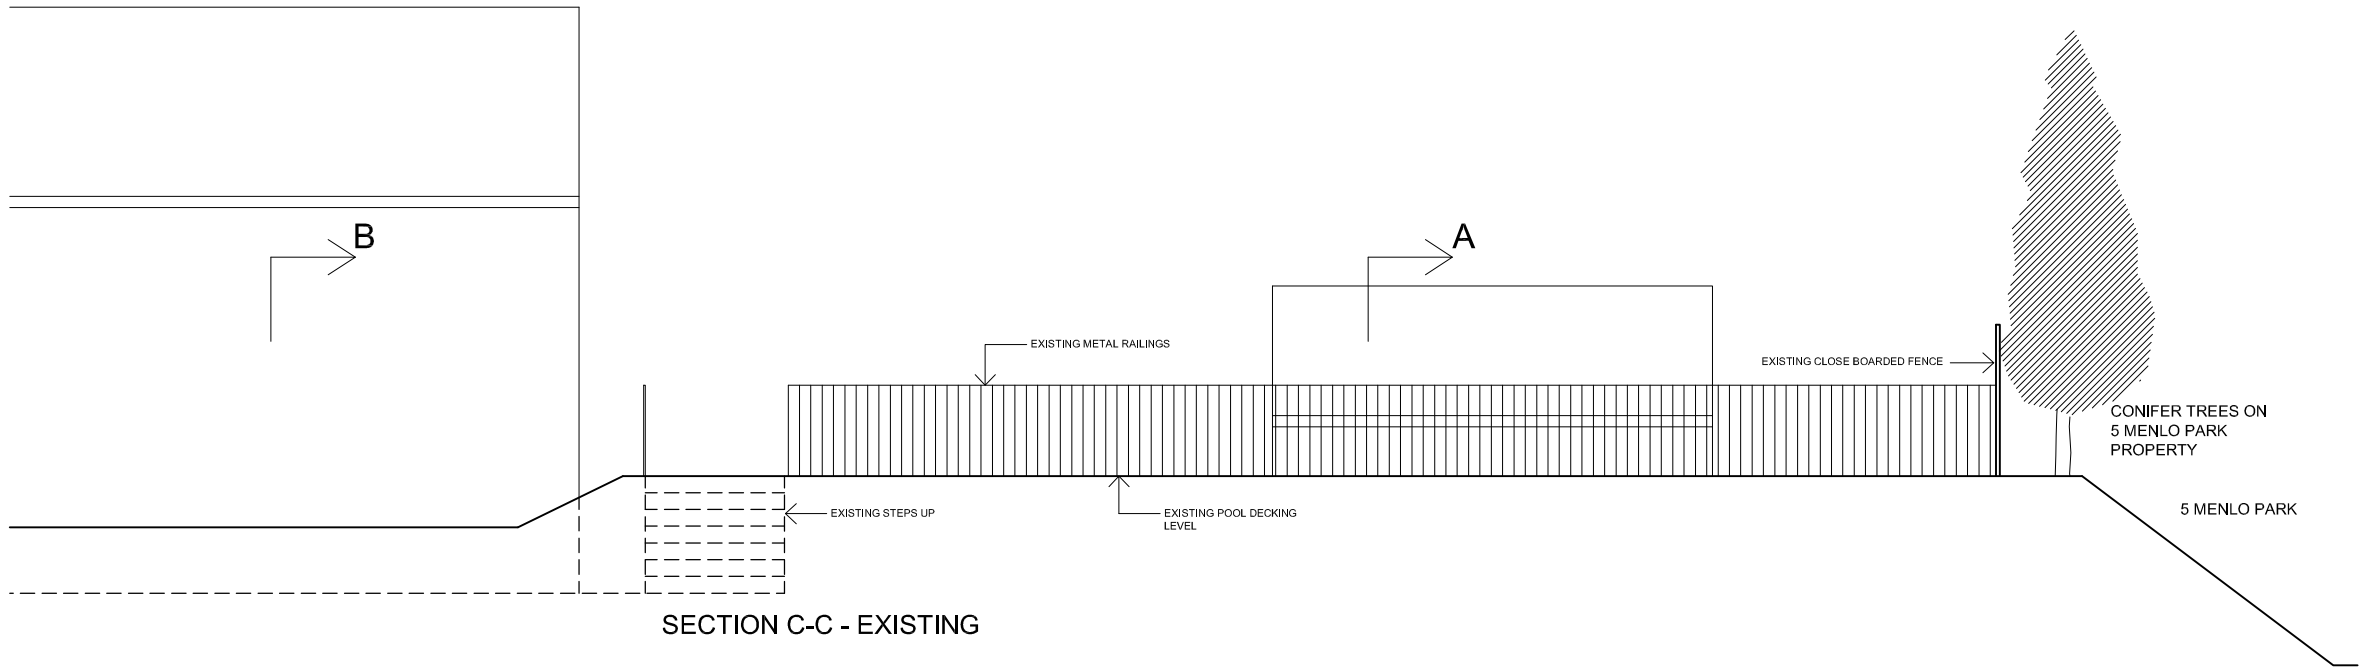

CLIENT :
Swanton Care

PROJECT :
Maes Y Bryn Care Home

TITLE :
SECTION C-C

Drawn :
SS

Date :
12/2021

Checked by :

Scale :
1:100

Original sheet size :
A3

Drawing Status

☒ Design Development

☐ Tender

☐ Design Development Pre-Construction

☐ Construction

☐ Record

Project No
11195

Dwg No
1005

Rev

EPT

PARTNERSHIP

ARCHITECTS
PENSEIRI

TY, CEFN , RECTORY ROAD
CANTON , CARDIFF CF5 1OL
TEL : 029 20 344 966
FAX : 029 20 344 942
ept@eptpartnership.com
www.eptpartnership.com

No	Revision Description	Date	By	ALL DIMENSIONS TO BE CHECKED ON SITE. DO NOT SCALE THIS DRAWING ALL DISCREPANCIES TO BE REPORTED IMMEDIATELY.
----	----------------------	------	----	---

© COPYRIGHT