



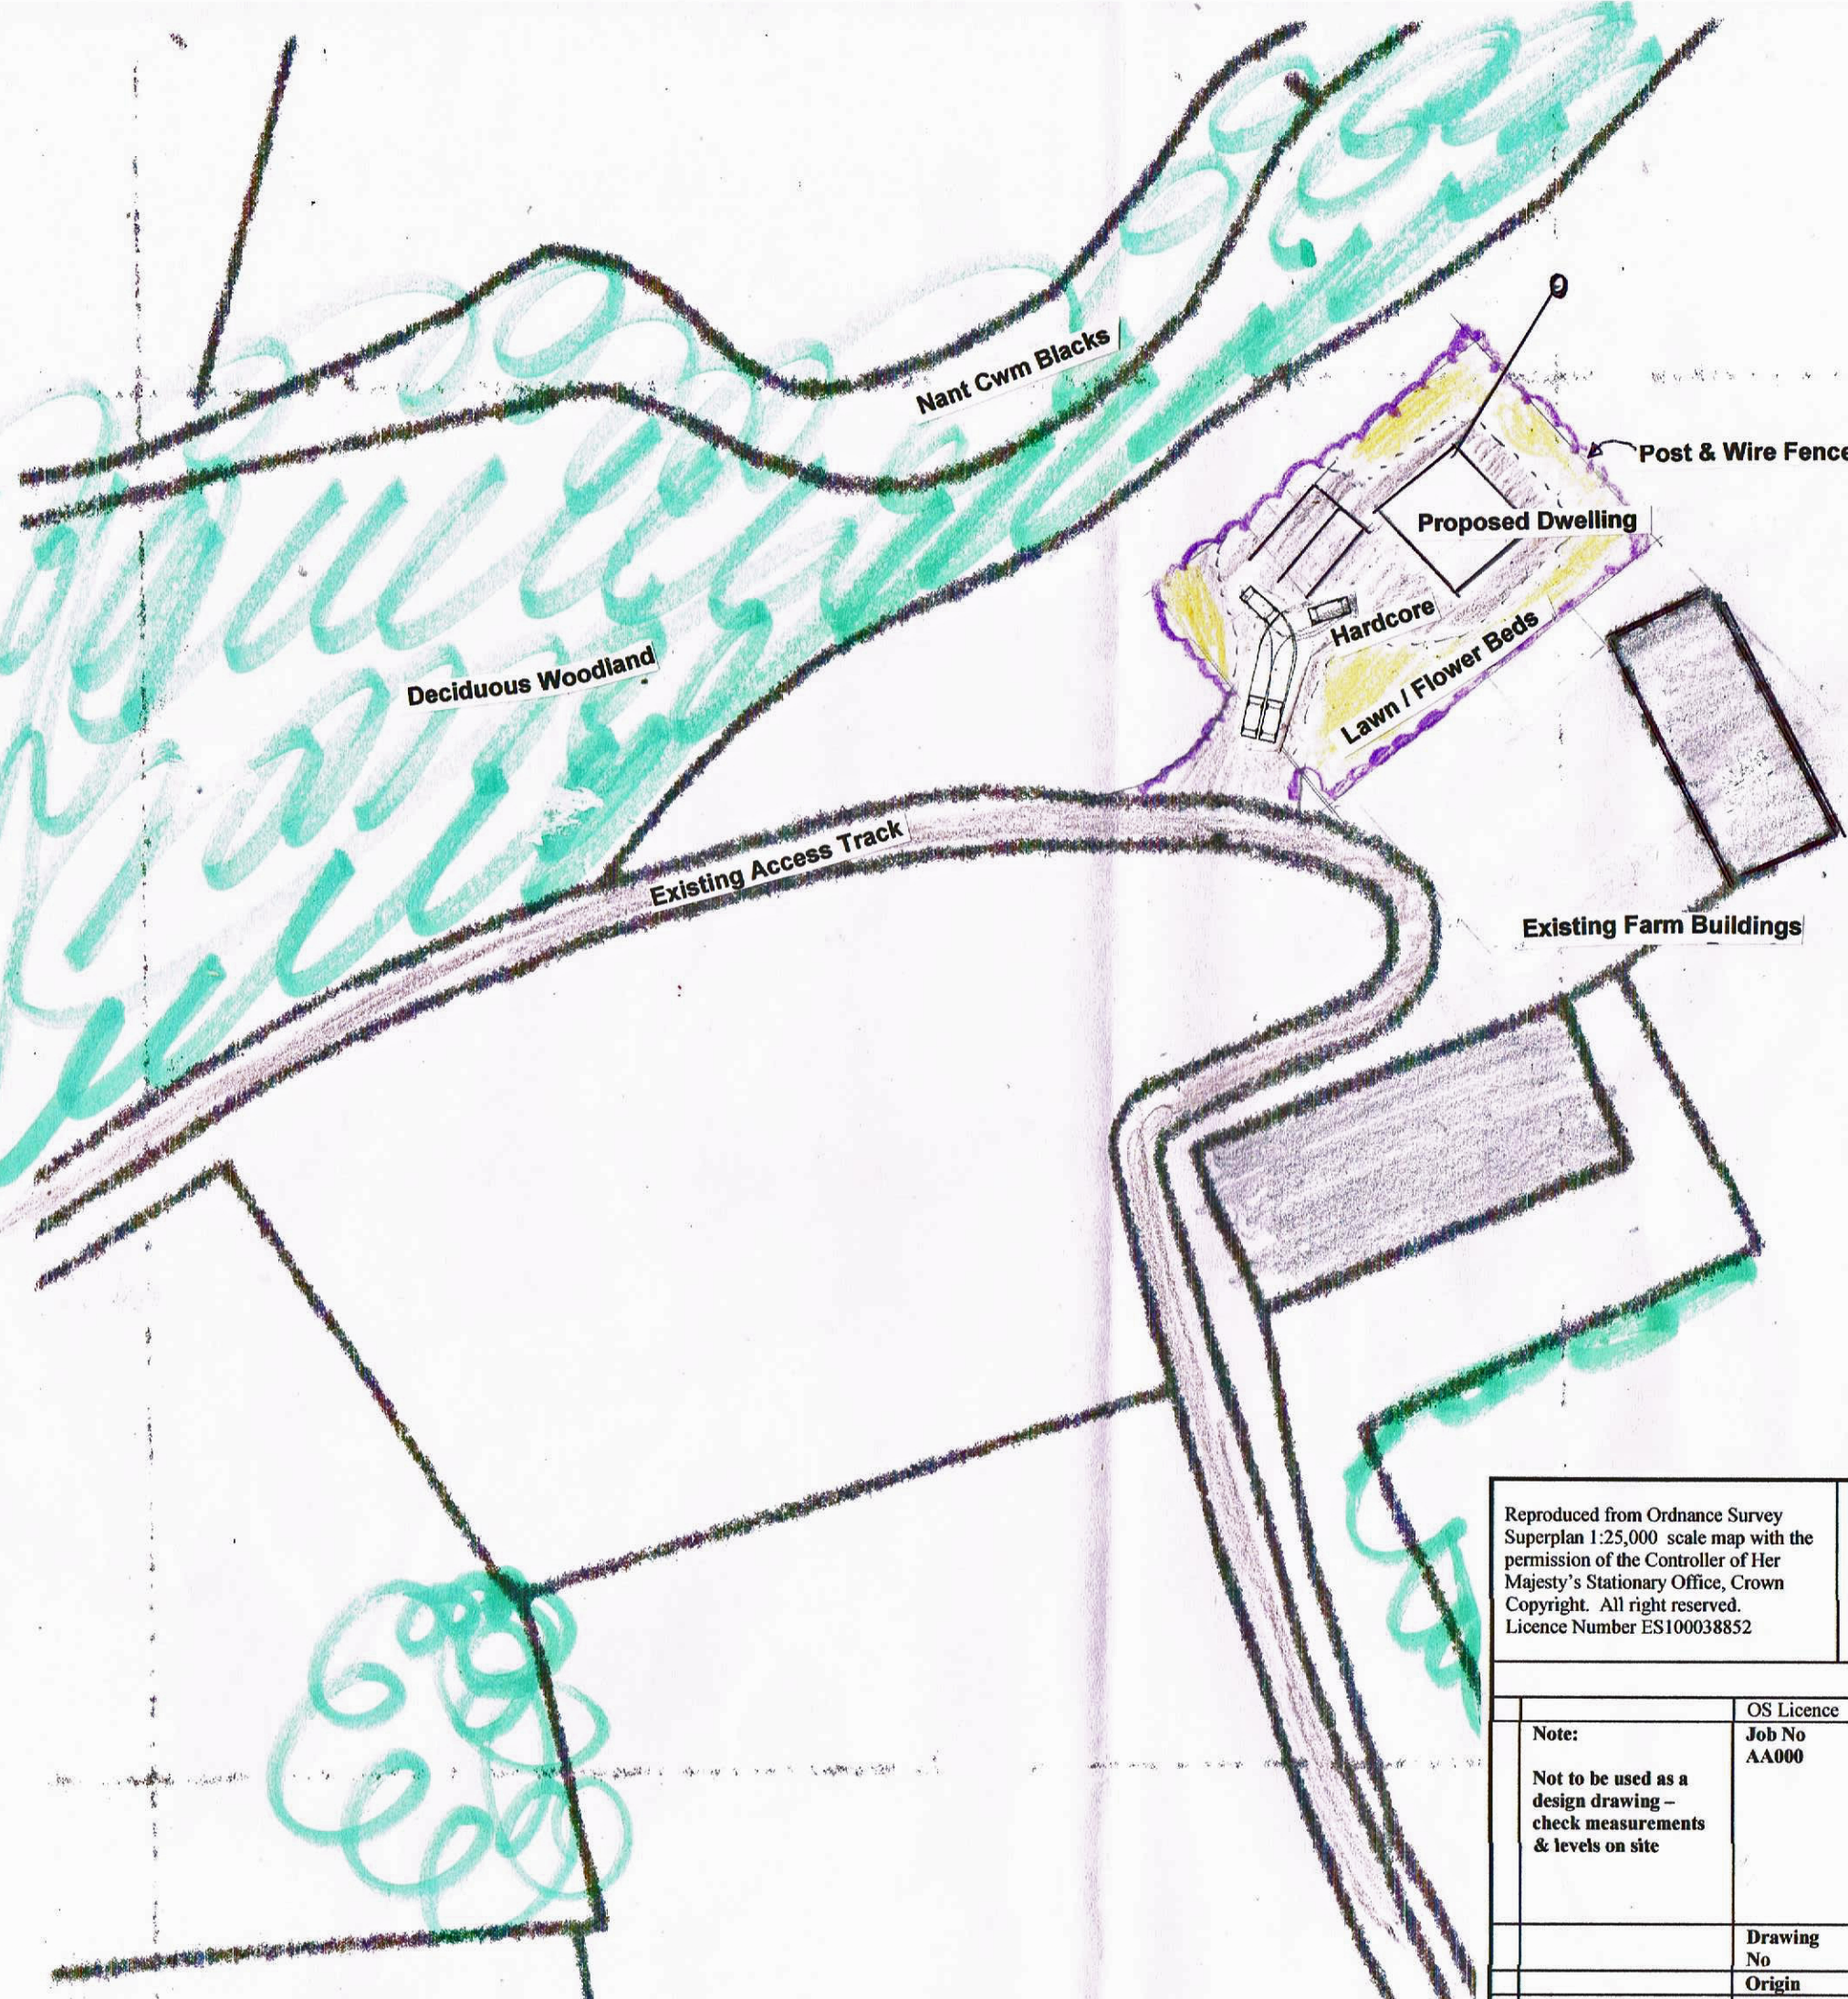

Pencoedcae

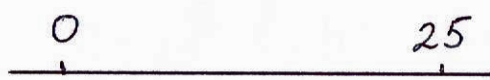

Reproduced from Ordnance Survey Superplan 1:25,000 scale map with the permission of the Controller of Her Majesty's Stationary Office, Crown Copyright. All right reserved. Licence Number ES100038852

BRIAN GRIFFIN PLANNING & CC LIMITED
The Cottage Green Bottom, Littledean
Gloucestershire GL14 3LH
Tel. 01594 829900
PLANNING & COUNTRYSIDE CONSULTANTS

	OS Licence	Job Title	Drawing Title
Note: Not to be used as a design drawing – check measurements & levels on site	Job No AA000	Rhoswen Marshallsea & Andrew Harris	Layout Plan Pencoedcae Farm Cwm Blacks Merthyr Tydfill CF48 4AJ
	Drawing No	PF20	Scale: 1:500
	Origin	OS	Date: June 2020
	Checked	Rtr	

A3