


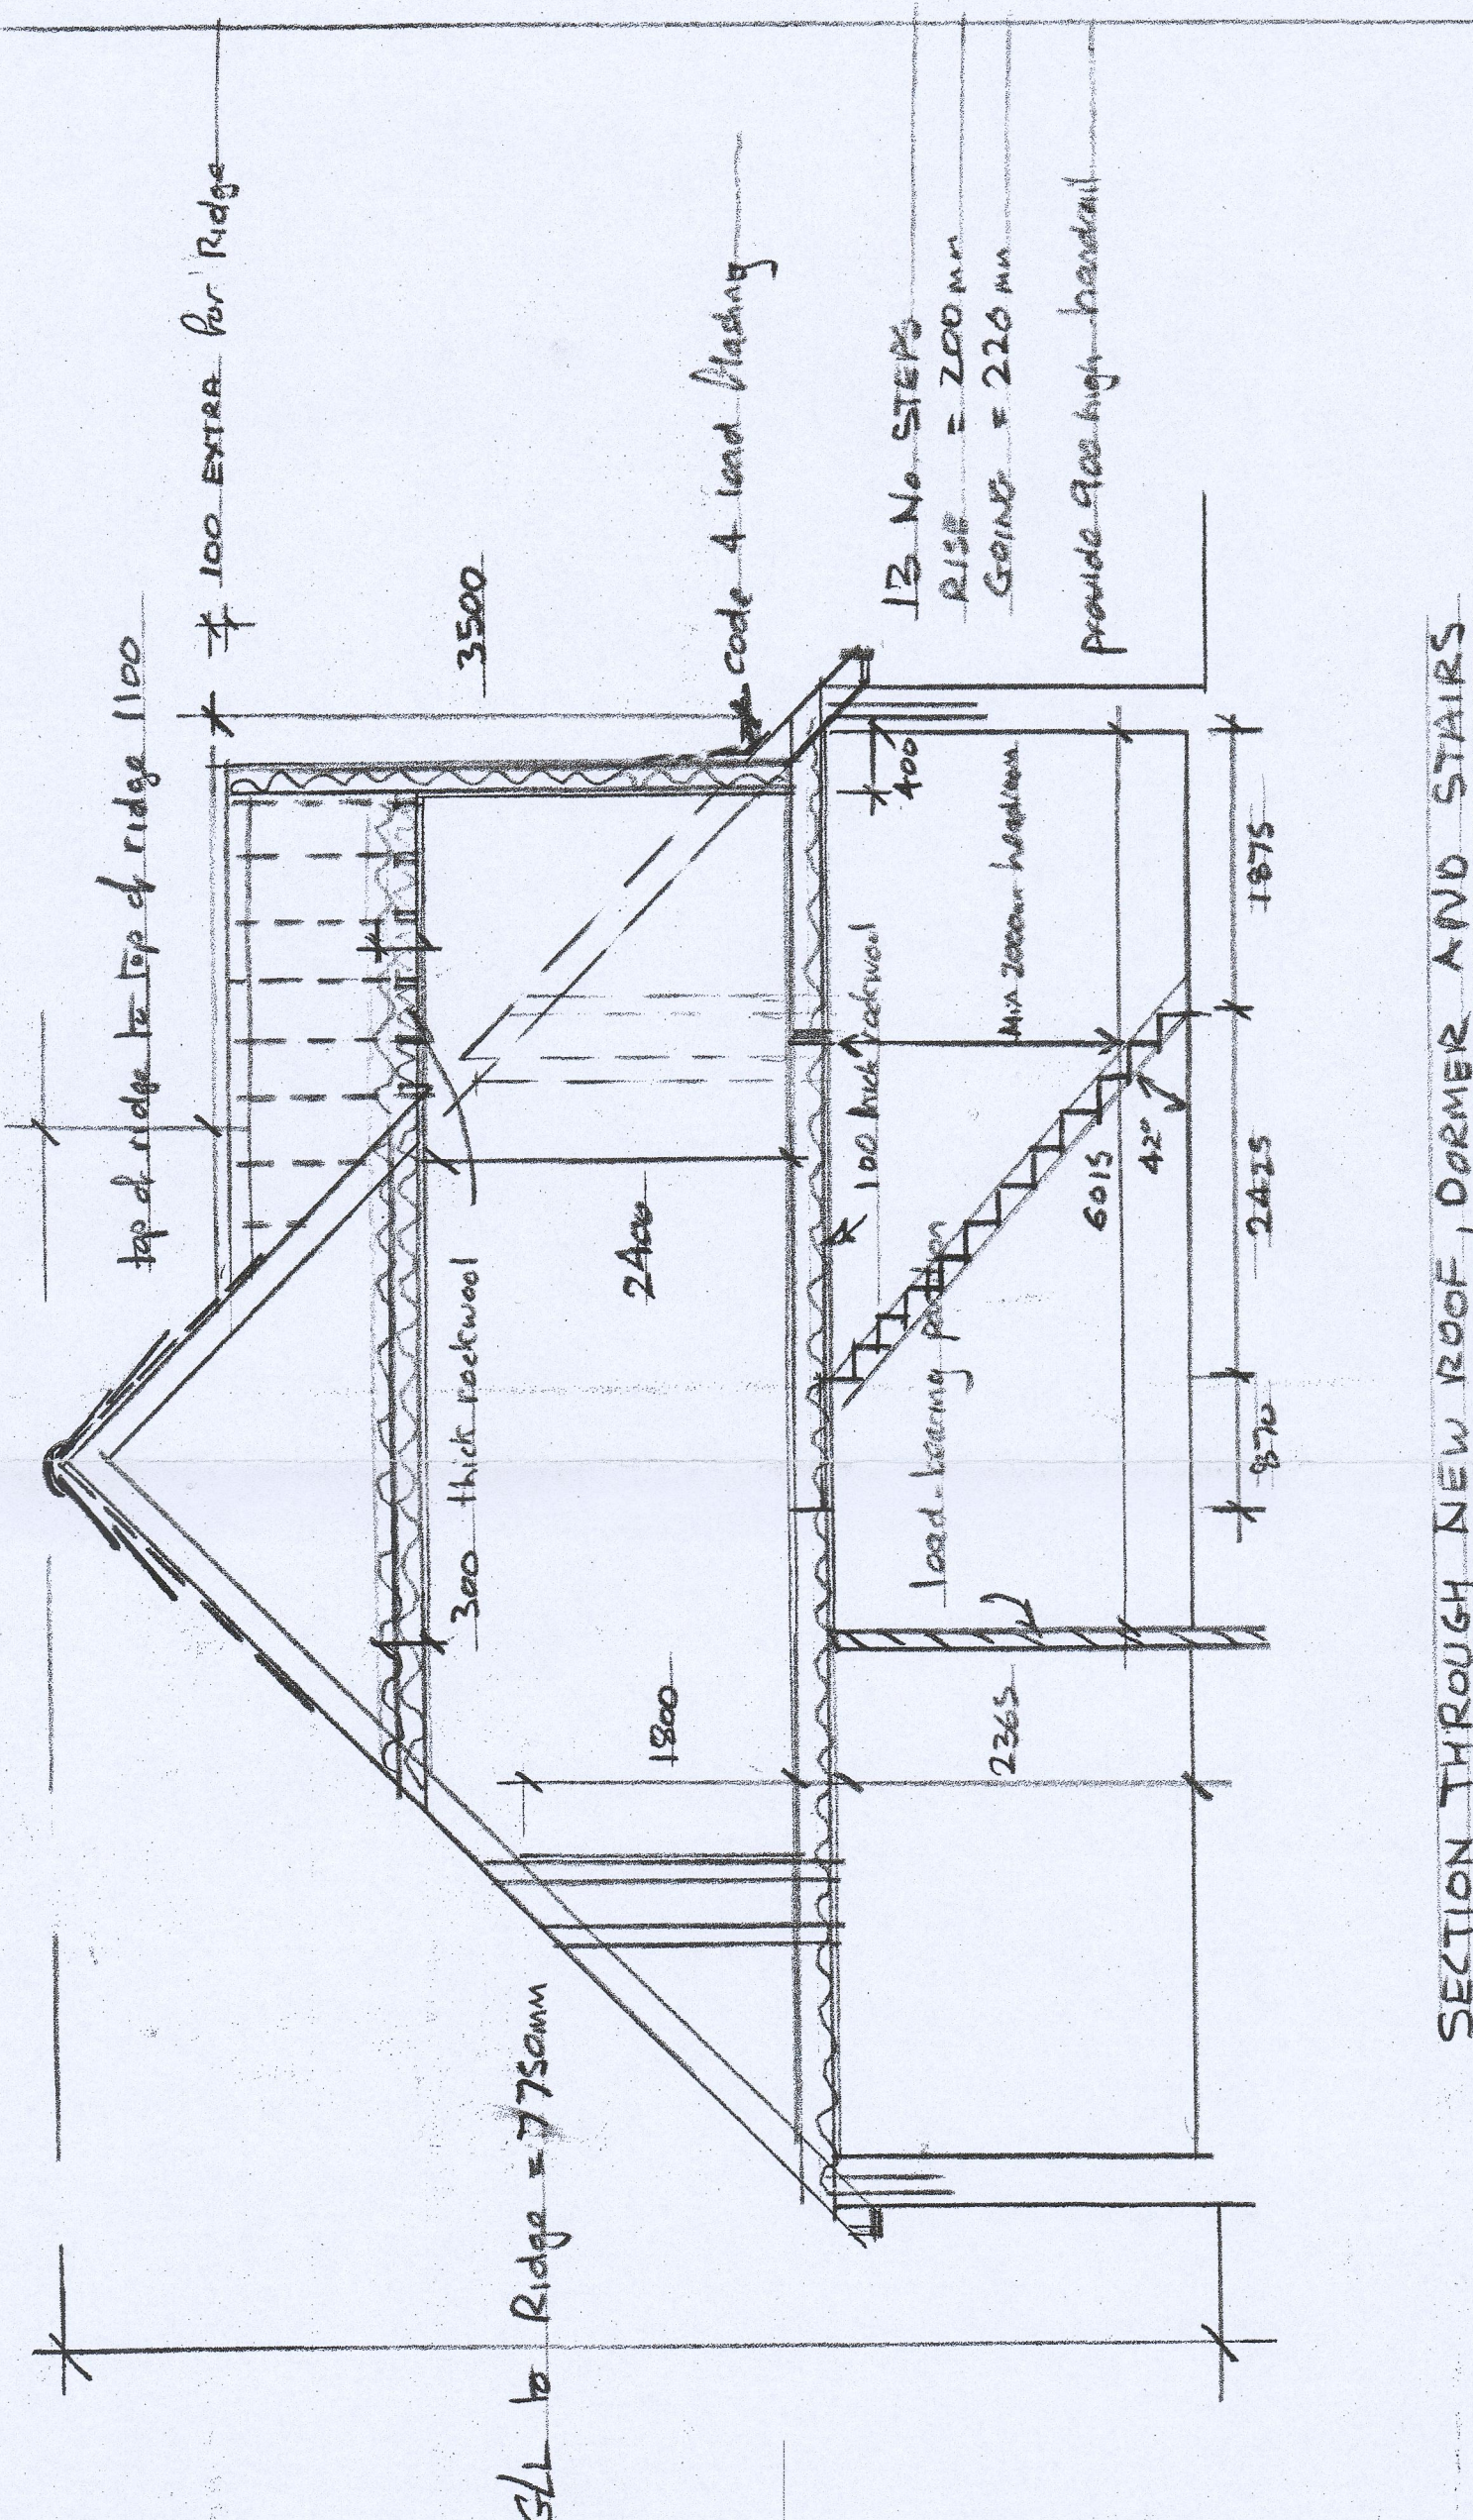
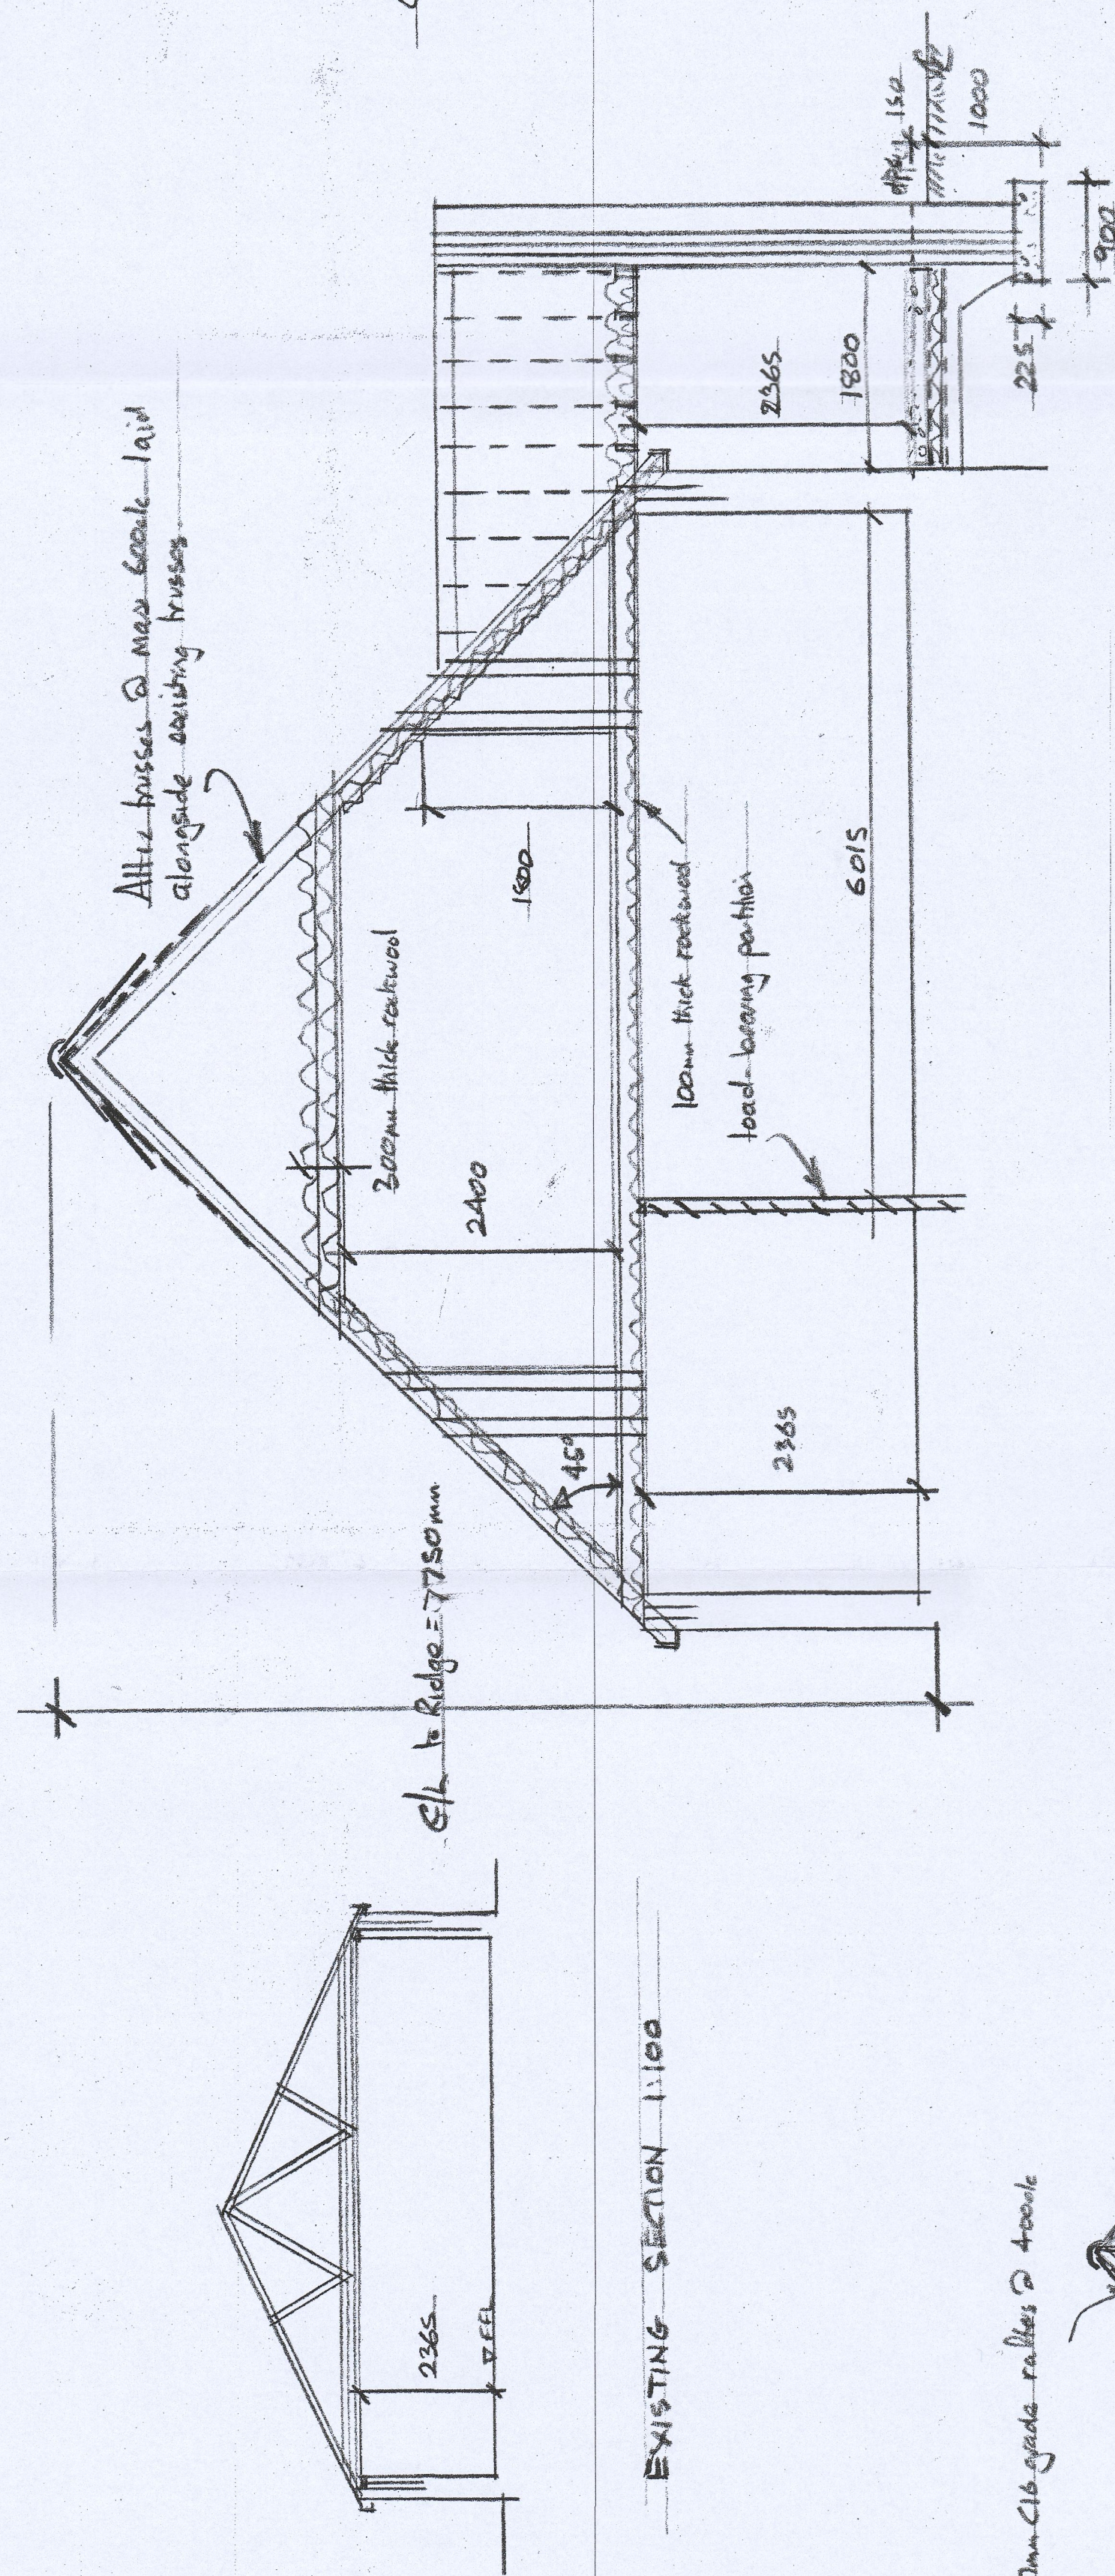


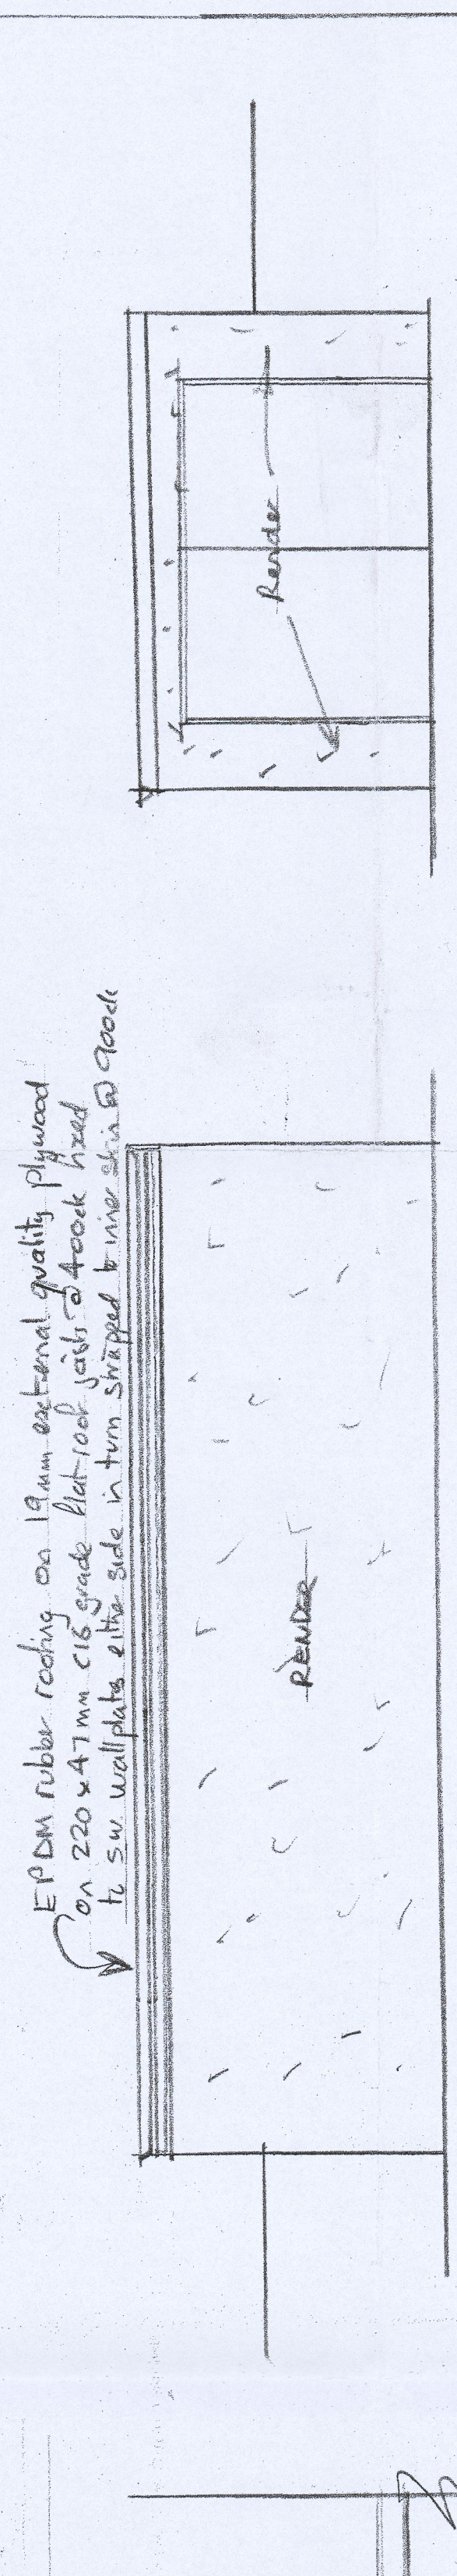


SECTION OF NEW ROOF AND PORCH

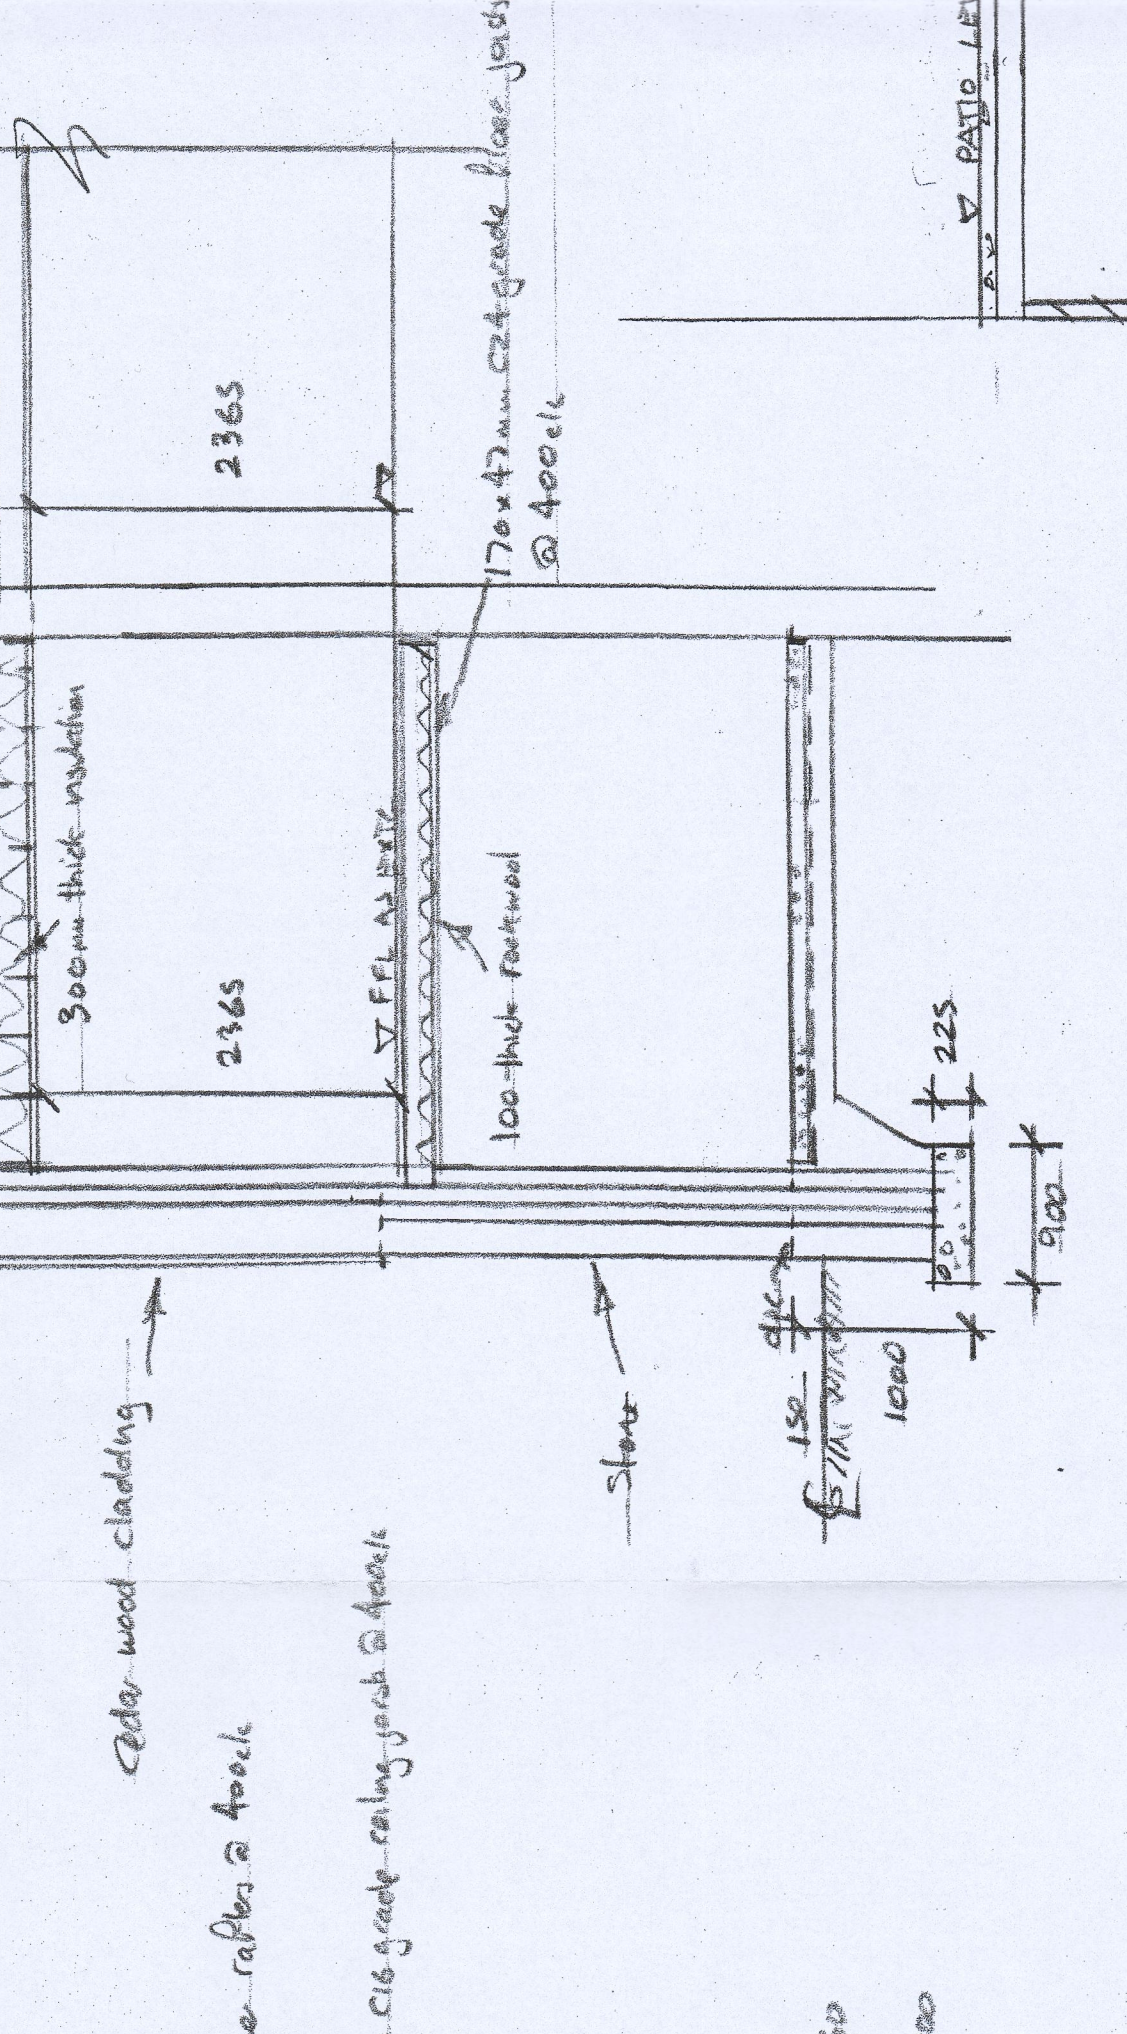

SECTION THROUGH DORMERS

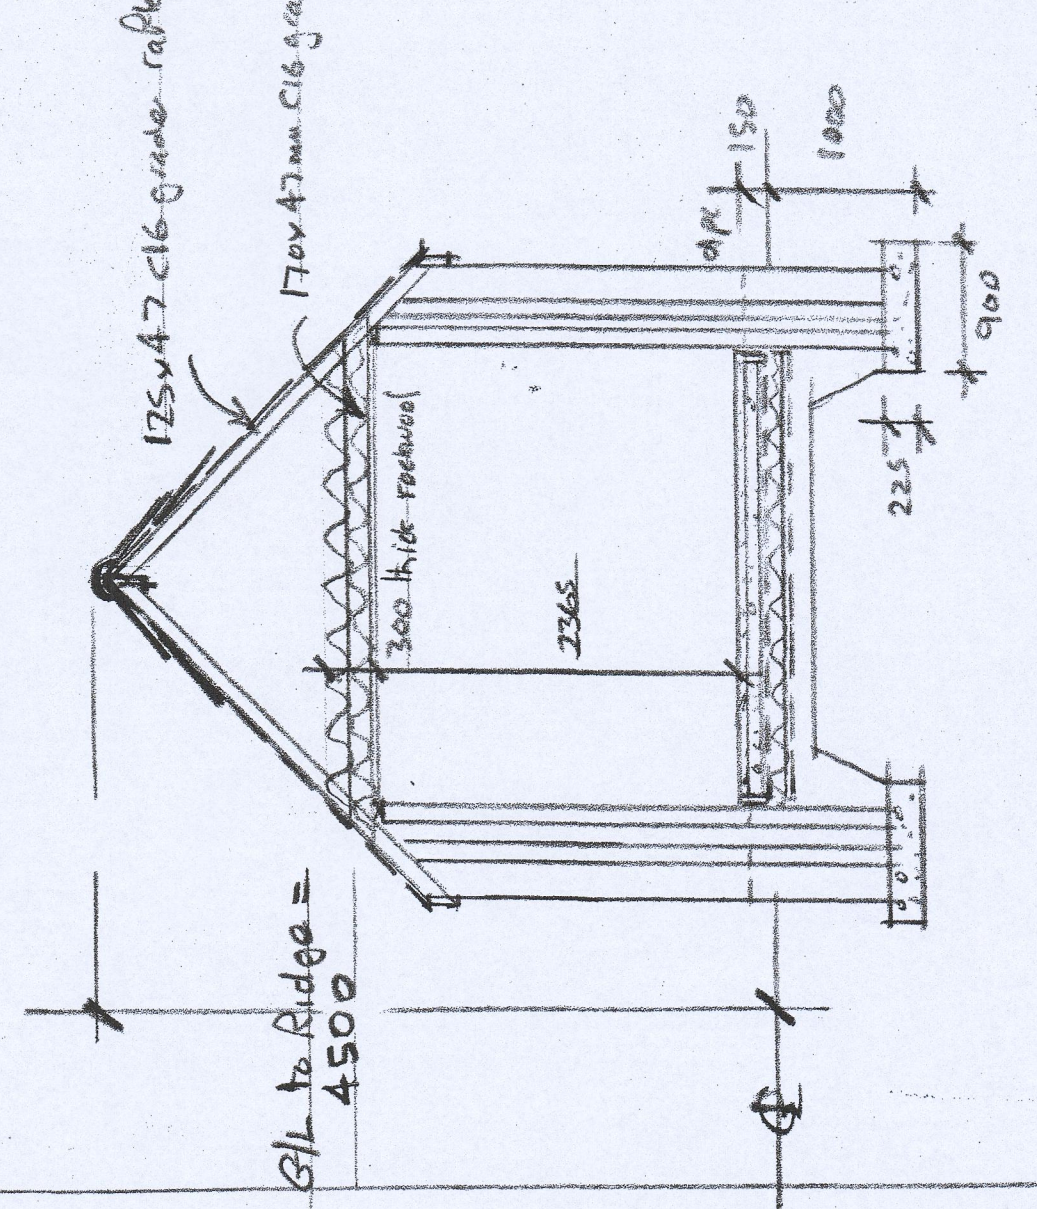

SECTION THROUGH PORCH

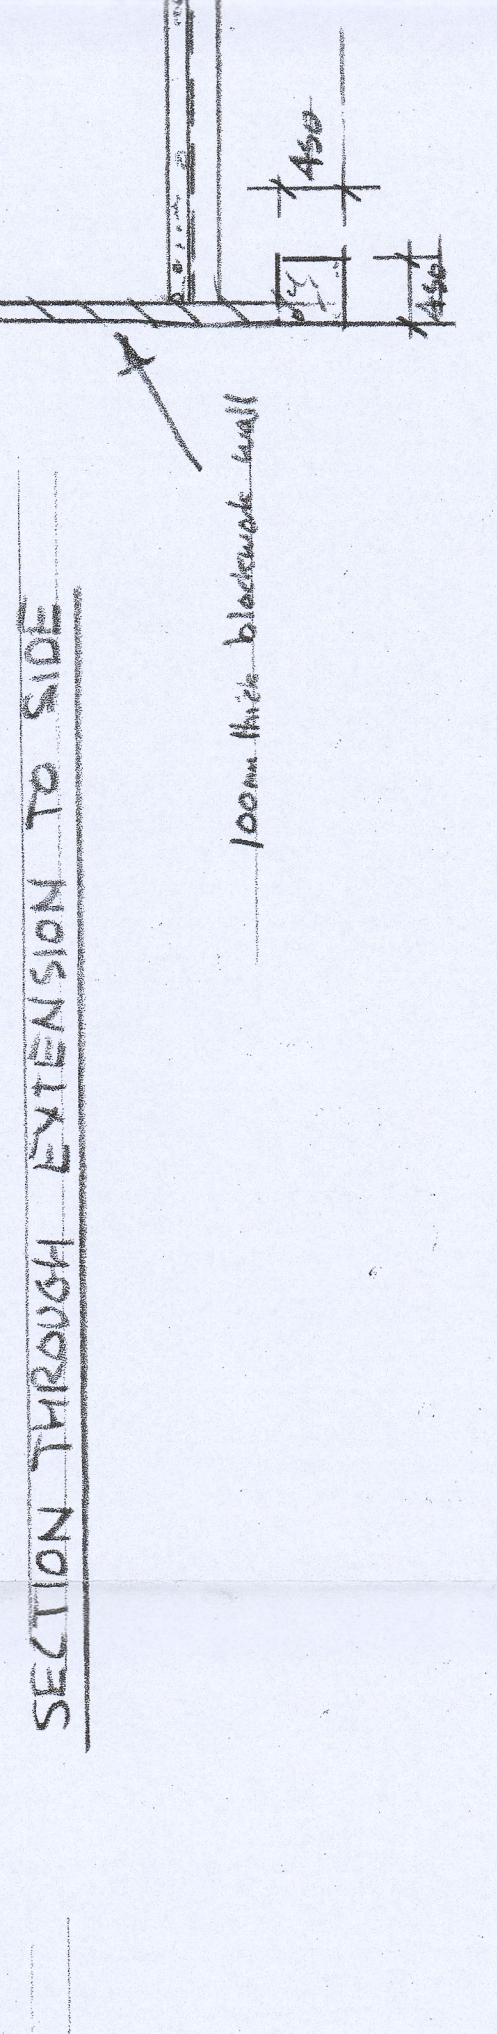

SECTION THROUGH EXTENSION TO SIDE



SECTION THROUGH STORE UNDER PATIO AREA

