


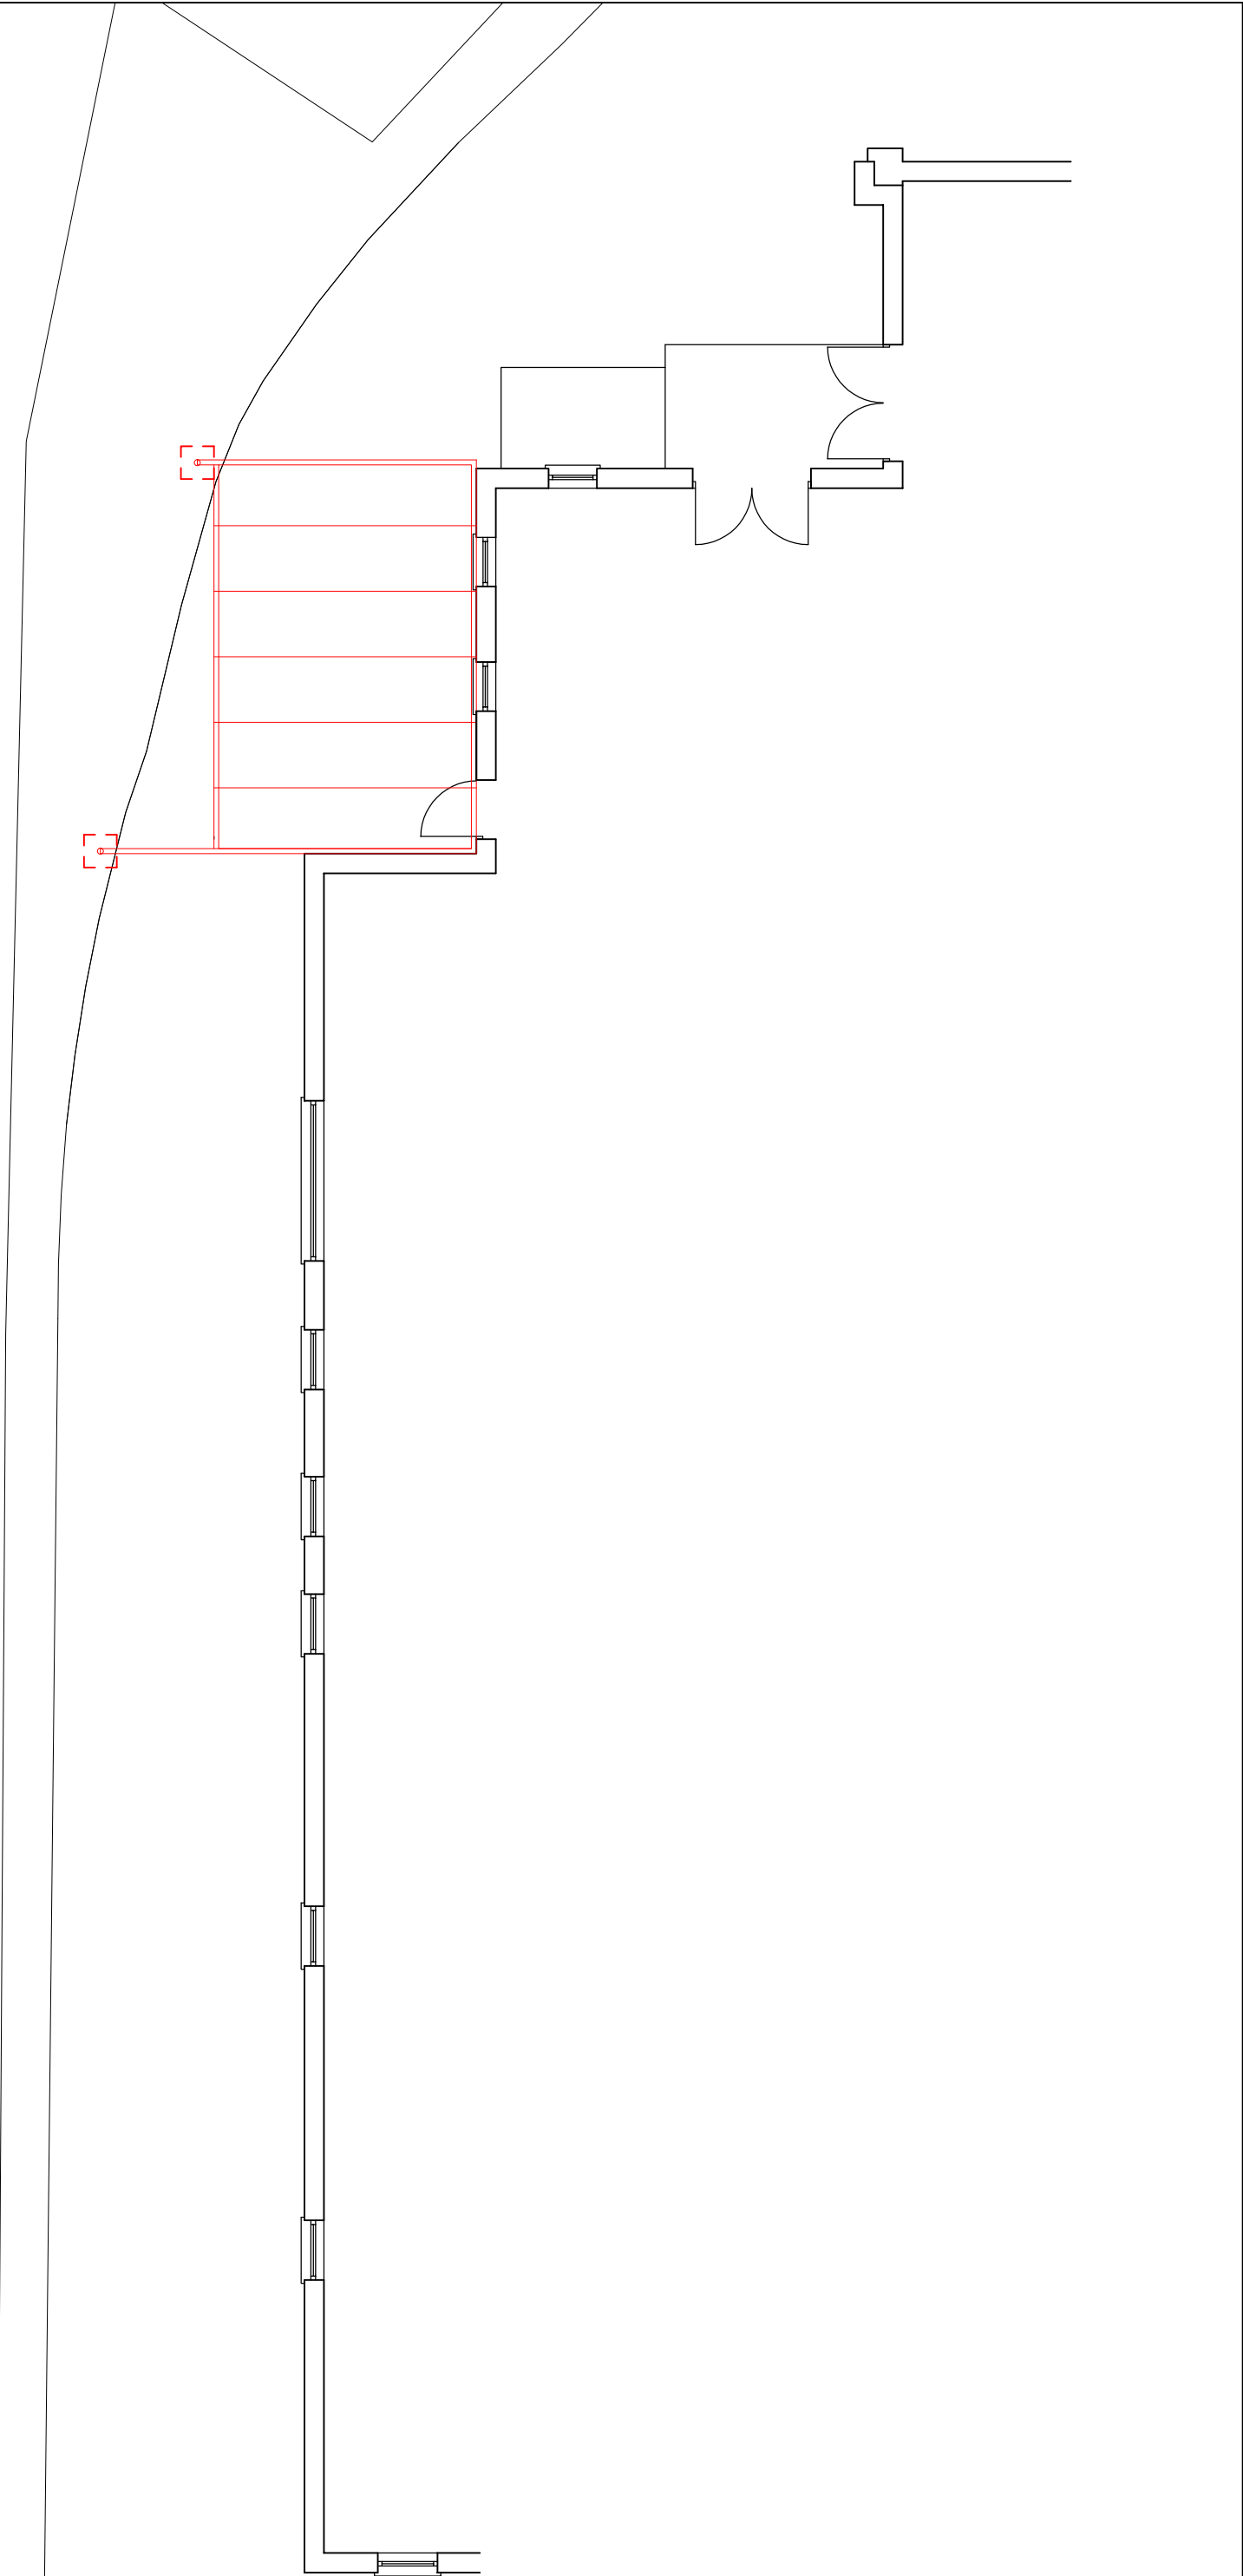

Job Ref.	Dwg No.	Rev.	Job		Title		Rev																										
			New Canopy Troedyrhiw Early Days School, The Willows, Bridge Street, Troedyrhiw, CF48 4DX		Proposed Plan. Proposed canopy shown in red		<table><tr><td>Scale</td><td>1/100</td><td>@</td><td>A3</td></tr><tr><td>Date</td><td colspan="3">Nov 2020</td></tr><tr><td>Drawn</td><td colspan="3"></td></tr><tr><td>Checked</td><td colspan="3"></td></tr><tr><td>Job Ref.</td><td>Dwg No.</td><td colspan="2">Rev.</td></tr><tr><td>2020-009A</td><td>04(P)</td><td colspan="2"></td></tr></table>			Scale	1/100	@	A3	Date	Nov 2020			Drawn				Checked				Job Ref.	Dwg No.	Rev.		2020-009A	04(P)		
Scale	1/100	@	A3																														
Date	Nov 2020																																
Drawn																																	
Checked																																	
Job Ref.	Dwg No.	Rev.																															
2020-009A	04(P)																																
FIGURED DIMENSIONS MUST BE TAKEN NOT SCALED MEASUREMENTS. ANY DISCREPANCIES IN THIS DRAWING MUST BE REPORTED IMMEDIATELY TO THE ARCHITECT. CONTRACTORS MUST CHECK ALL DIMENSIONS ON SITE.																																	