


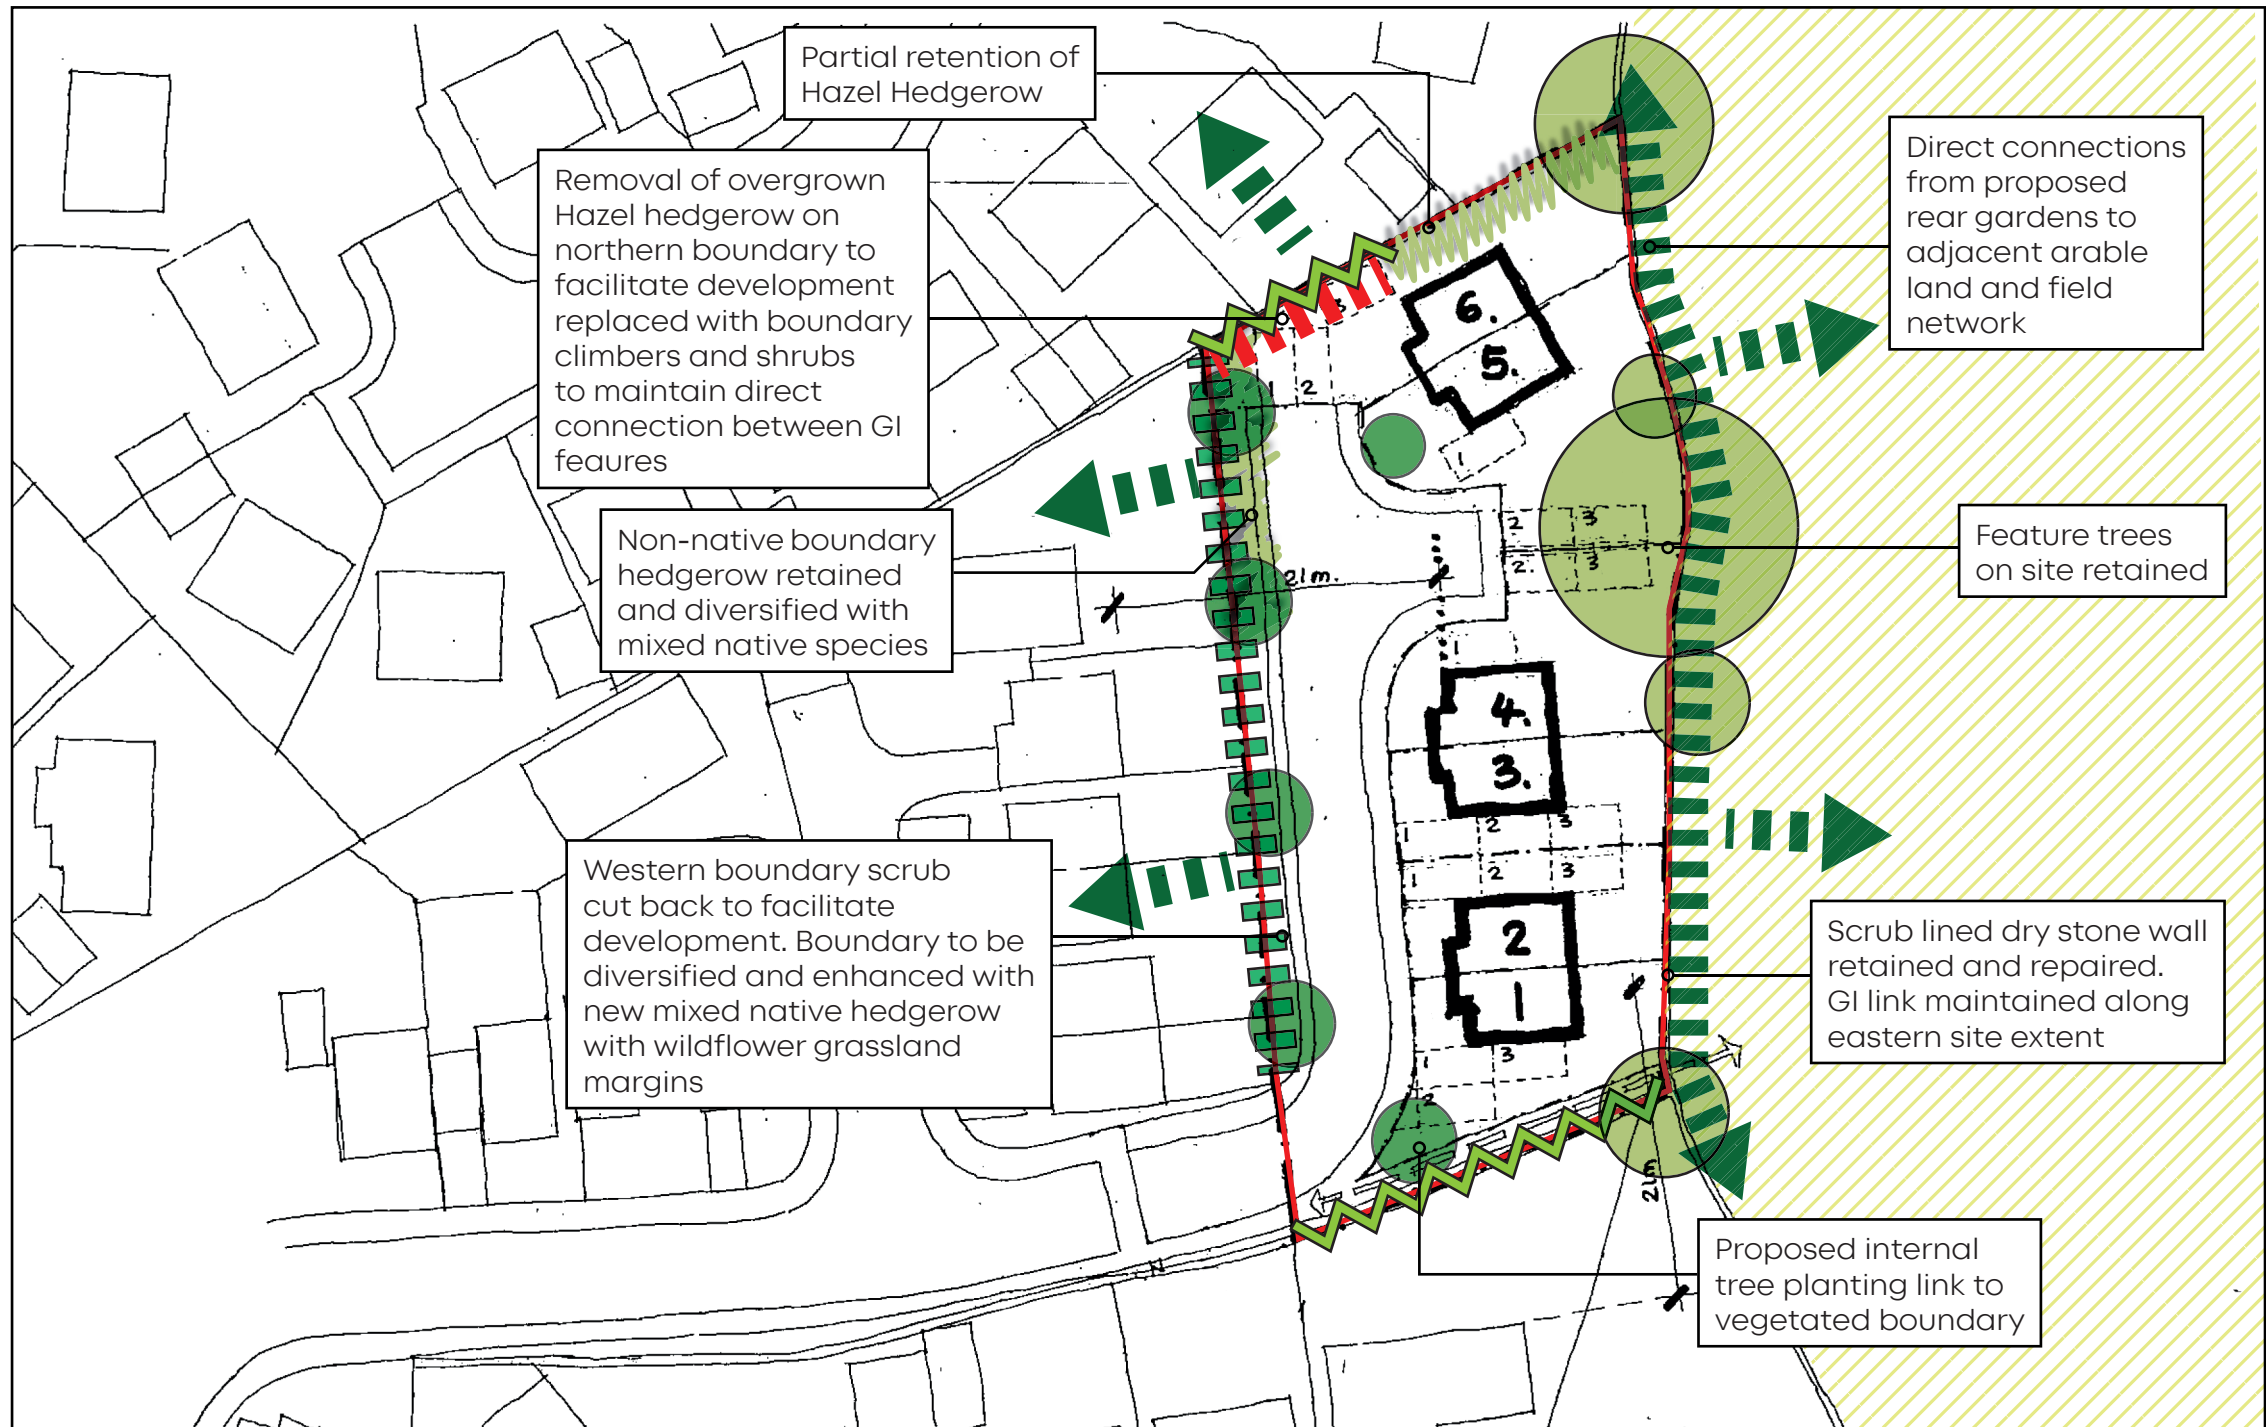

- Site Boundary
- Hedgerow Removal
- Specimen Trees On/Off Site
- Retained Hedgerow
- Proposed Mixed Native Hedgerow
- Proposed Native Tree Planting
- Proposed Climbing Plants/Shrubs to Boundary
- Pastoral Field
- Off-site GI Links Maintained

Proposed Native Trees (Indicative Species)

- Bird Cherry (*Prunus padus*)
- Crabapple (*Malus sylvestris*)
- Field maple (*Acer campestre*)
- Rowan (*Sorbus aucuparia*)

Proposed Native Hedgerow (Indicative Species)

- Dog rose (*Rosa canina*)
- Field maple (*Acer campestre*)
- Hawthorn (*Crataegus monogyna*)
- Hazel (*Corylus avellana*)
- Holly (*Ilex aquifolium*)
- Hornbeam (*Carpinus betulus*)




Bird Cherry (*Prunus padus*)



Rowan (*Sorbus aucuparia*)



Crabapple (*Malus Sylvestris*)

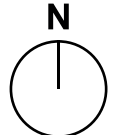

0m 10m 20m



Project
Ty Llwyd Farm, Treharris

Drawing Title
Green Infrastructure Strategy

Drawing No. LB561_D01 Scale 1:500 at A3
Date 04 October 2024 Checked DB