



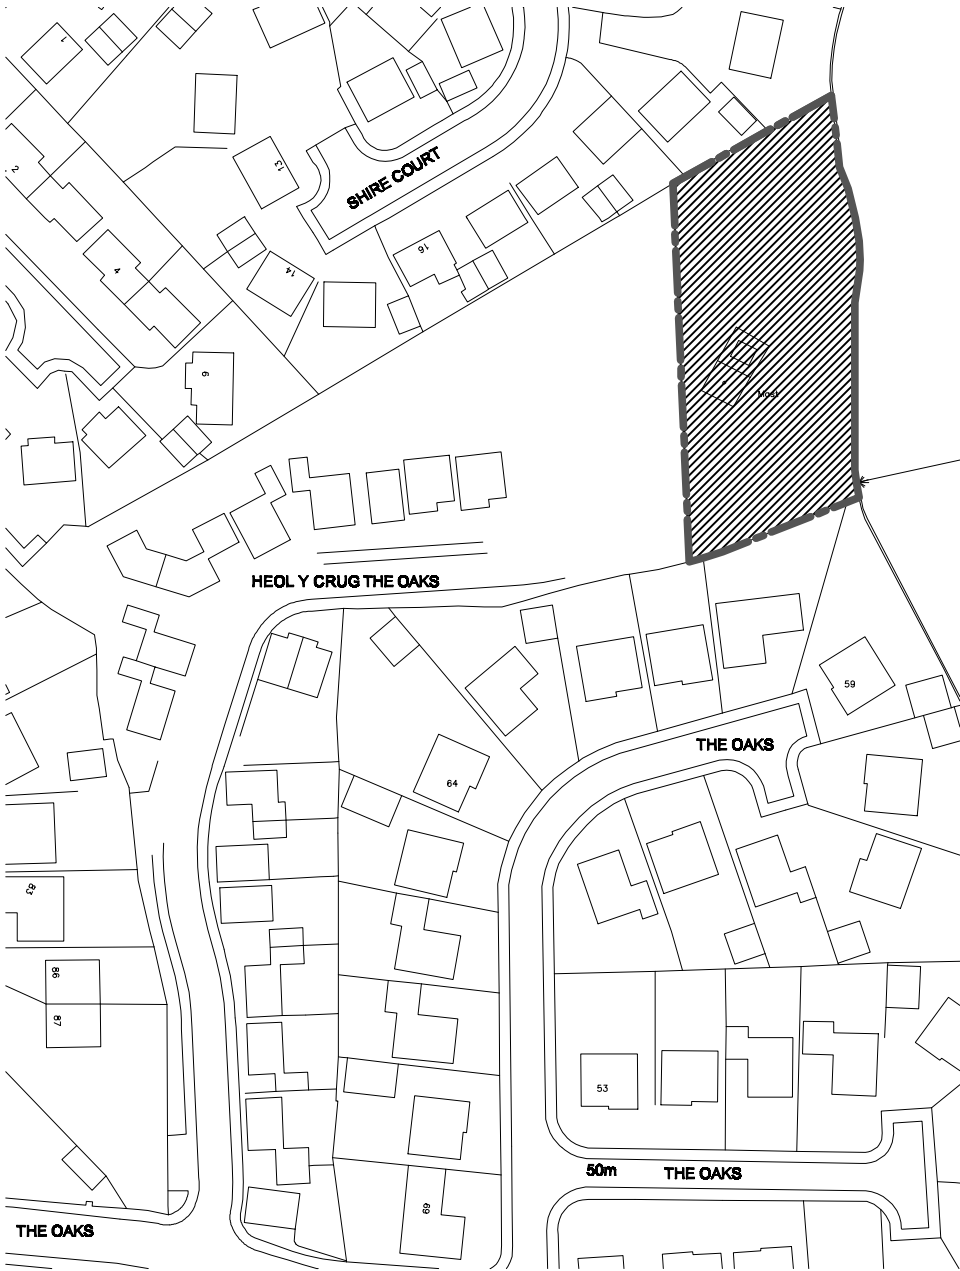

SITE LOCATION PLAN SCALE 1:1250

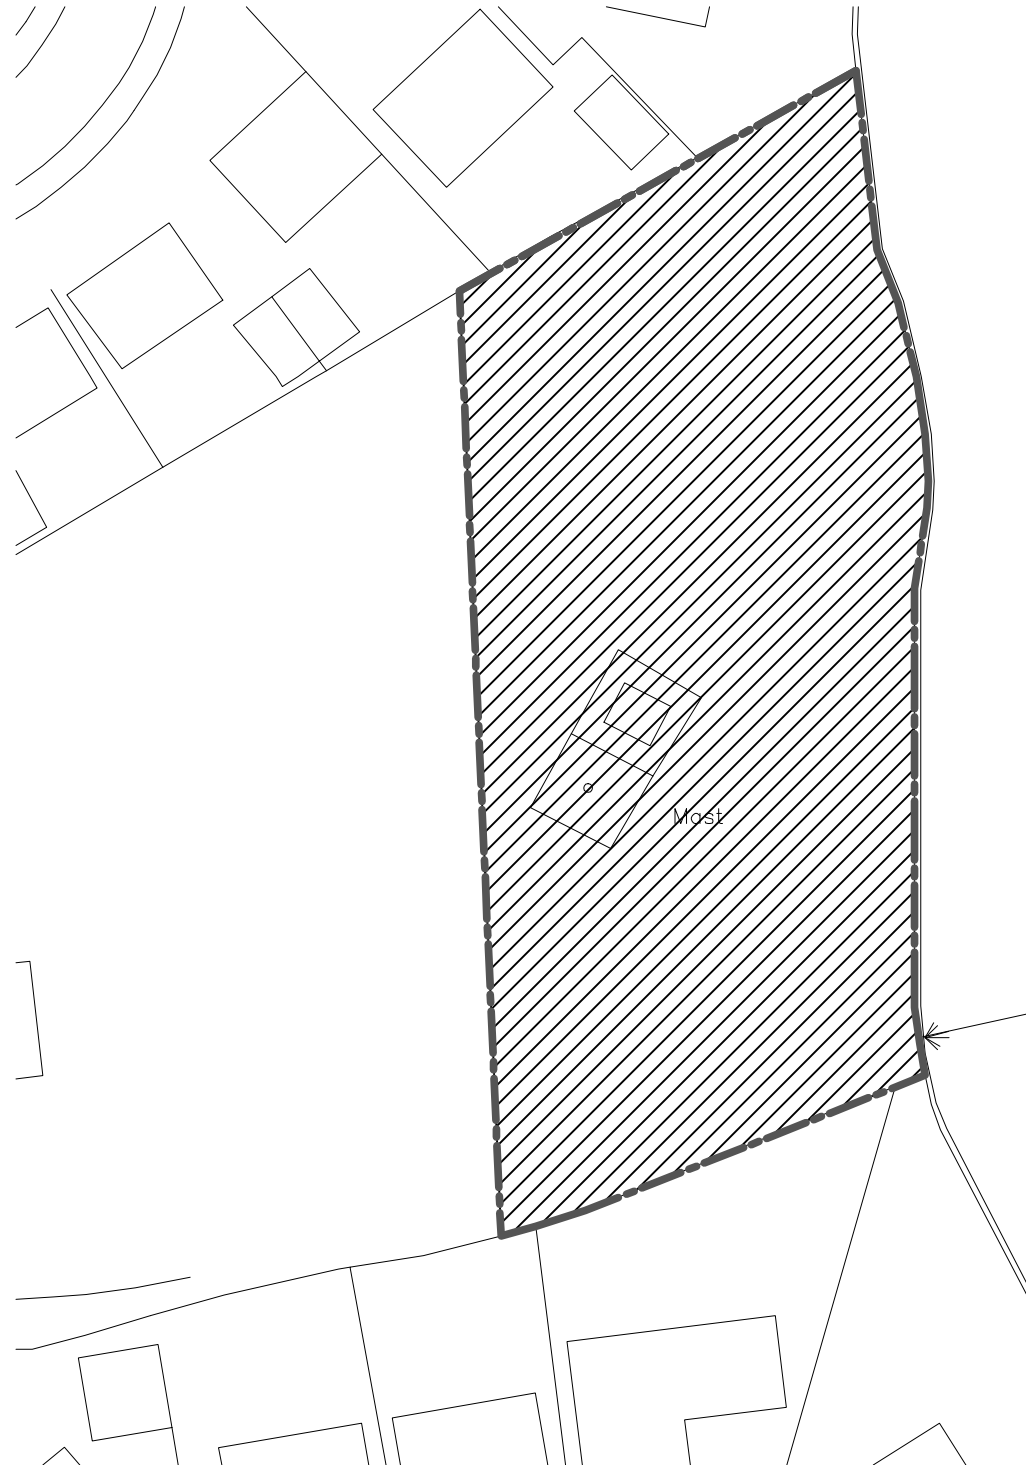

SITE LAYOUT PLAN SCALE 1:500

commencing.

Do not scale from this drawing. Only work to written dimensions

This drawing is the property of designcell and copyright is reserved by them. The drawing is not to be copied or disclosed by or to any unauthorised persons without prior written consent.

Planning Application

JOB Ty Llwyd Farm Parc Quakers Yard Treharris		
CLIENT Mr and Mrs Jarrold		
SUBJECT Site Location Plan -		
DRAWN mks	DATE November 2010	
CHECKED -	SCALE 1:500-@A3	
 Telephone: +44 (0)1874 810873 Fax: +44 (0)1874 810873		
Designcell Ely House The Postern Brecon ID3 9df		
JOB No. 10.66	DWG No. 01	AMENDMENT -