

 George and Co.

44 Cyfarthfa Gardens,  
Cefn Coed,  
Merthyr Tydfil  
CF48 2SE

|   |         |                 |    |
|---|---------|-----------------|----|
| 869.01   |         | PLANS           |    |
| planning   | 1:50@A3 | JUL 22          | CG |
| 1st Floor<br>Woodfired Studios 62 High St<br>Merthyr Tydfil CF37 8DE<br>07830328652<br>hello@georgeandco.studio<br>www.georgeandco.studio |         |                 |    |
| DO NOT SCALE THIS DRAWING   |         | ©George and Co. |    |



EXISTING SIDE ELEVATION

 George and Co.

44 Cyfarthfa Gardens,  
Cefn Coed,  
Merthyr Tydfil  
CF48 2SE

|   |         |                 |    |
|---|---------|-----------------|----|
| 869.02   |         | PLANS           |    |
| planning   | 1:50@A3 | JUL 22          | CG |
| 1st Floor<br>Woodfired Studios 62 High St<br>Merthyr Tydfil CF37 8DE<br>07830328652<br>hello@georgeandco.studio<br>www.georgeandco.studio |         |                 |    |
| DO NOT SCALE THIS DRAWING   |         | ©George and Co. |    |



EXISTING REAR ELEVATION

 George and Co.

44 Cyfarthfa Gardens,  
Cefn Coed,  
Merthyr Tydfil  
CF48 2SE

|   |         |                 |    |
|---|---------|-----------------|----|
| 869.03   |         | PLANS           |    |
| planning   | 1:50@A3 | JUL 22          | CG |
| 1st Floor<br>Woodfired Studios 62 High St<br>Merthyr Tydfil CF37 8DE<br>07830328652<br>hello@georgeandco.studio<br>www.georgeandco.studio |         |                 |    |
| DO NOT SCALE THIS DRAWING   |         | ©George and Co. |    |



EXISTING FRONT ELEVATION

 George and Co.

44 Cyfarthfa Gardens,  
Cefn Coed,  
Merthyr Tydfil  
CF48 2SE

|   |         |                 |    |
|---|---------|-----------------|----|
| 869.04   |         | PLANS           |    |
| planning   | 1:50@A3 | JUL 22          | CG |
| 1st Floor<br>Woodfired Studios 62 High St<br>Merthyr Tydfil CF37 8DE<br>07830328652<br>hello@georgeandco.studio<br>www.georgeandco.studio |         |                 |    |
| DO NOT SCALE THIS DRAWING   |         | ©George and Co. |    |




EXISTING REAR ELEVATION

 George and Co.


44 Cyfarthfa Gardens,  
Cefn Coed,  
Merthyr Tydfil  
CF48 2SE

|   |         |                 |    |
|---|---------|-----------------|----|
| 869.05   |         | PLANS           |    |
| planning   | 1:50@A3 | JUL 22          | CG |
| 1st Floor<br>Woodfired Studios 62 High St<br>Merthyr Tydfil CF37 8DE<br>07830328652<br>hello@georgeandco.studio<br>www.georgeandco.studio |         |                 |    |
| DO NOT SCALE THIS DRAWING   |         | @George and Co. |    |

EXISTING GROUND FLOOR PLAN

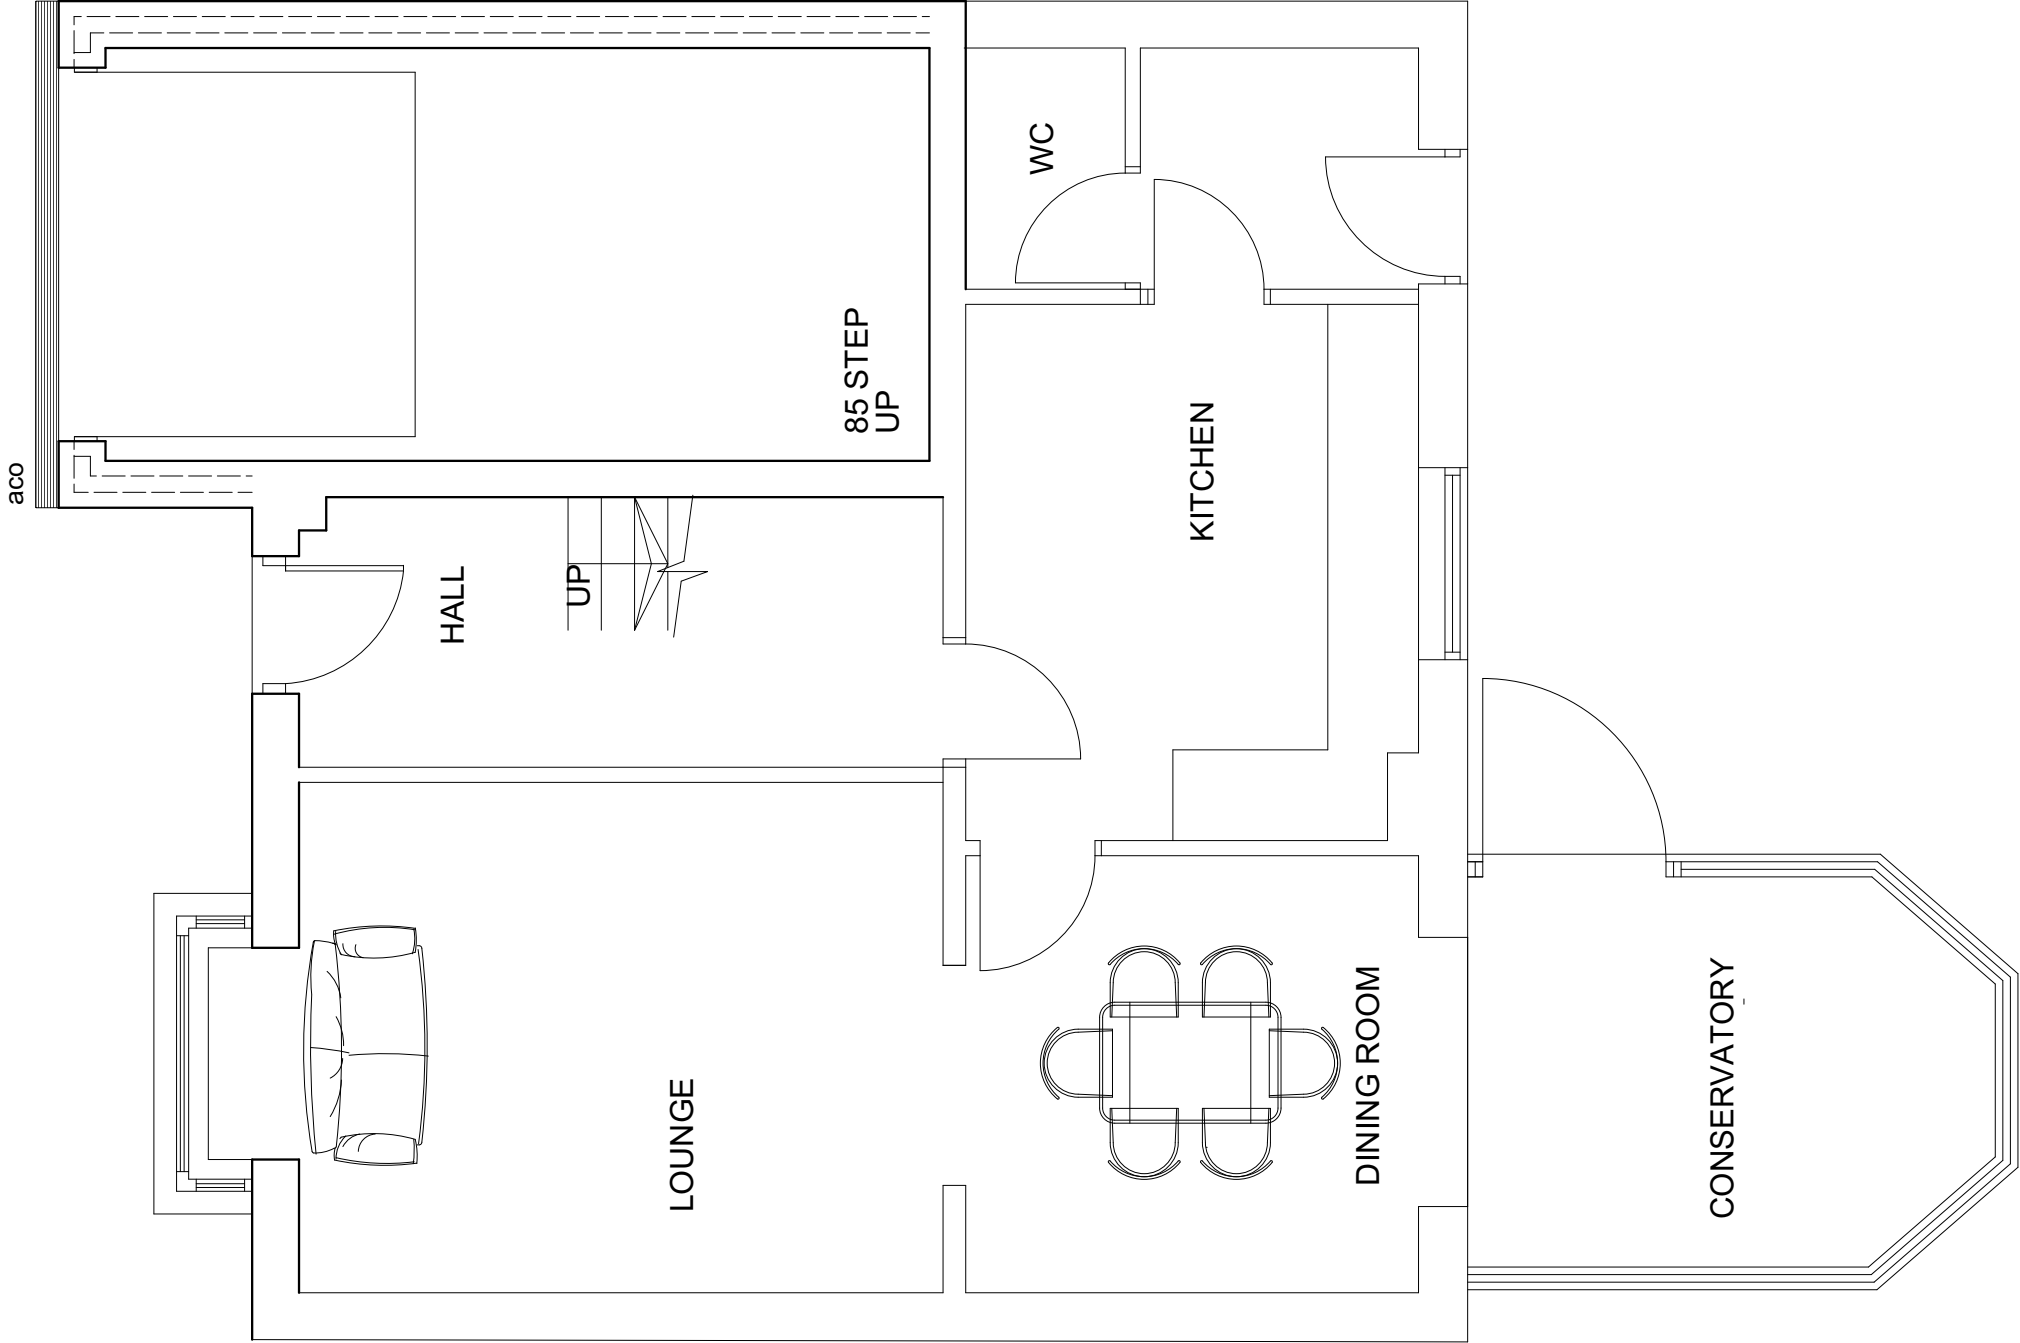

# PROPOSED GROUND FLOOR PLAN

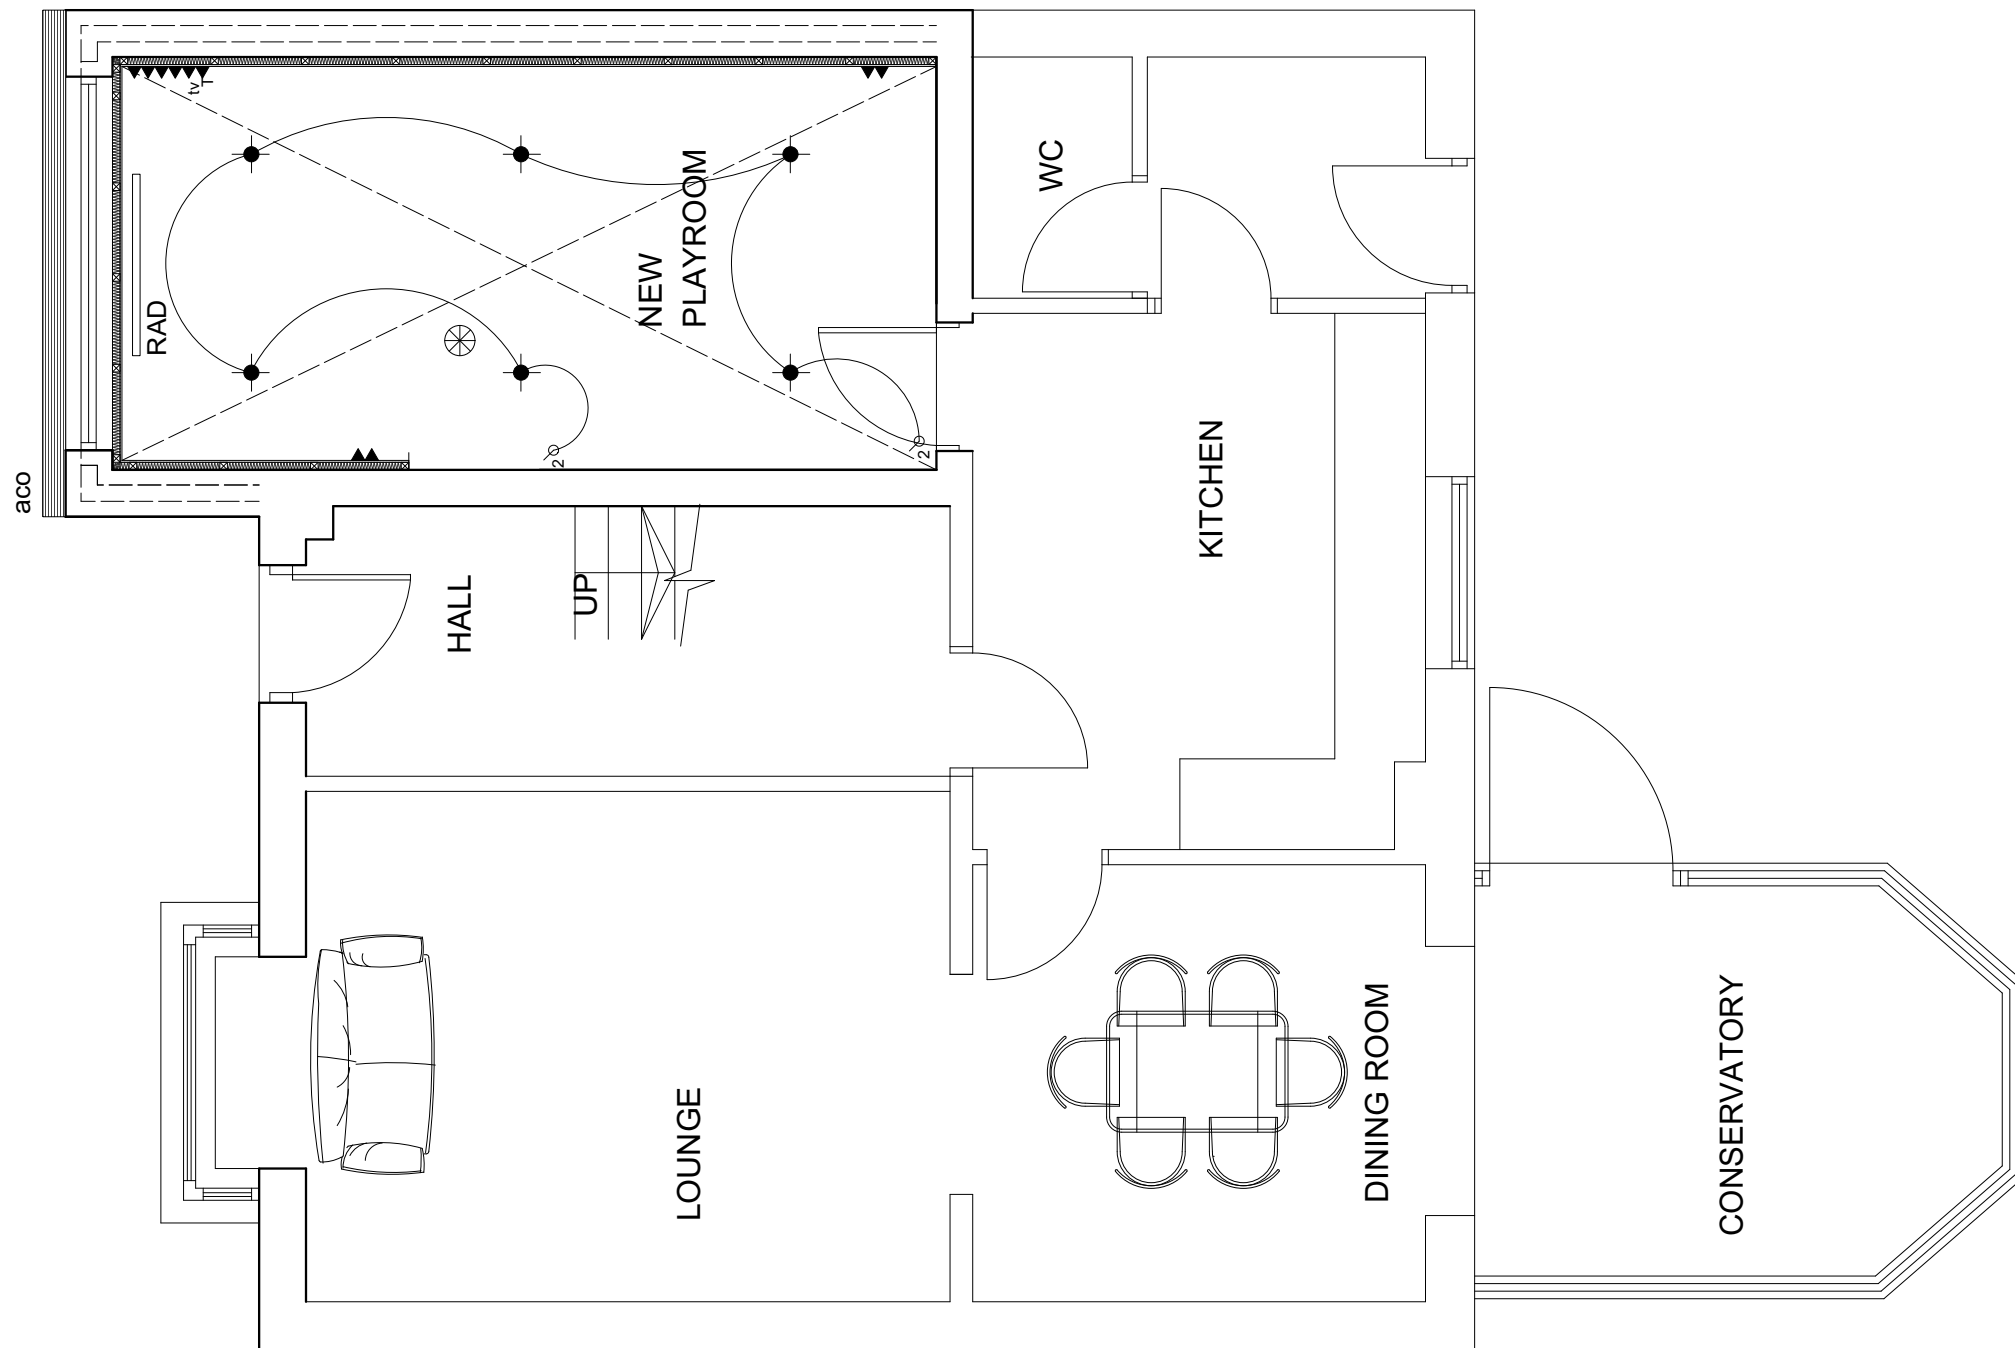

 George and Co.

44 Cyfarthfa Gardens,  
Cefn Coed,  
Merthyr Tydfil  
CF48 2SE

|   |         |                 |    |
|---|---------|-----------------|----|
| 869.07   |         | PLANS           |    |
| planning   | 1:50@A3 | JUL 22          | CG |
| 1st Floor<br>Woodfired Studios 62 High St<br>Merthyr Tydfil CF37 8DE<br>07830328652<br>hello@georgeandco.studio<br>www.georgeandco.studio |         |                 |    |
| DO NOT SCALE THIS DRAWING   |         | ©George and Co. |    |

Ensure existing weepholes and cavity tray is in place

New window, openings as shown and cill (to match), see detail

New cavity wall, tooth in brickwork in existing garage door jamb **NO BUTT JOINTS** - see detail at existing garage floor junction

Brickwork band to match existing


New dpc to be lapped with existing by at least 100mm



 George and Co.

44 Cyfarthfa Gardens,  
Cefn Coed,  
Merthyr Tydfil  
CF48 2SE

|   |         |                 |    |
|---|---------|-----------------|----|
| 869.08   |         | PLANS           |    |
| planning   | 1:50@A3 | JUL 22          | CG |
| 1st Floor<br>Woodfired Studios 62 High St<br>Merthyr Tydfil CF37 8DE<br>07830328652<br>hello@georgeandco.studio<br>www.georgeandco.studio |         |                 |    |
| DO NOT SCALE THIS DRAWING   |         | ©George and Co. |    |

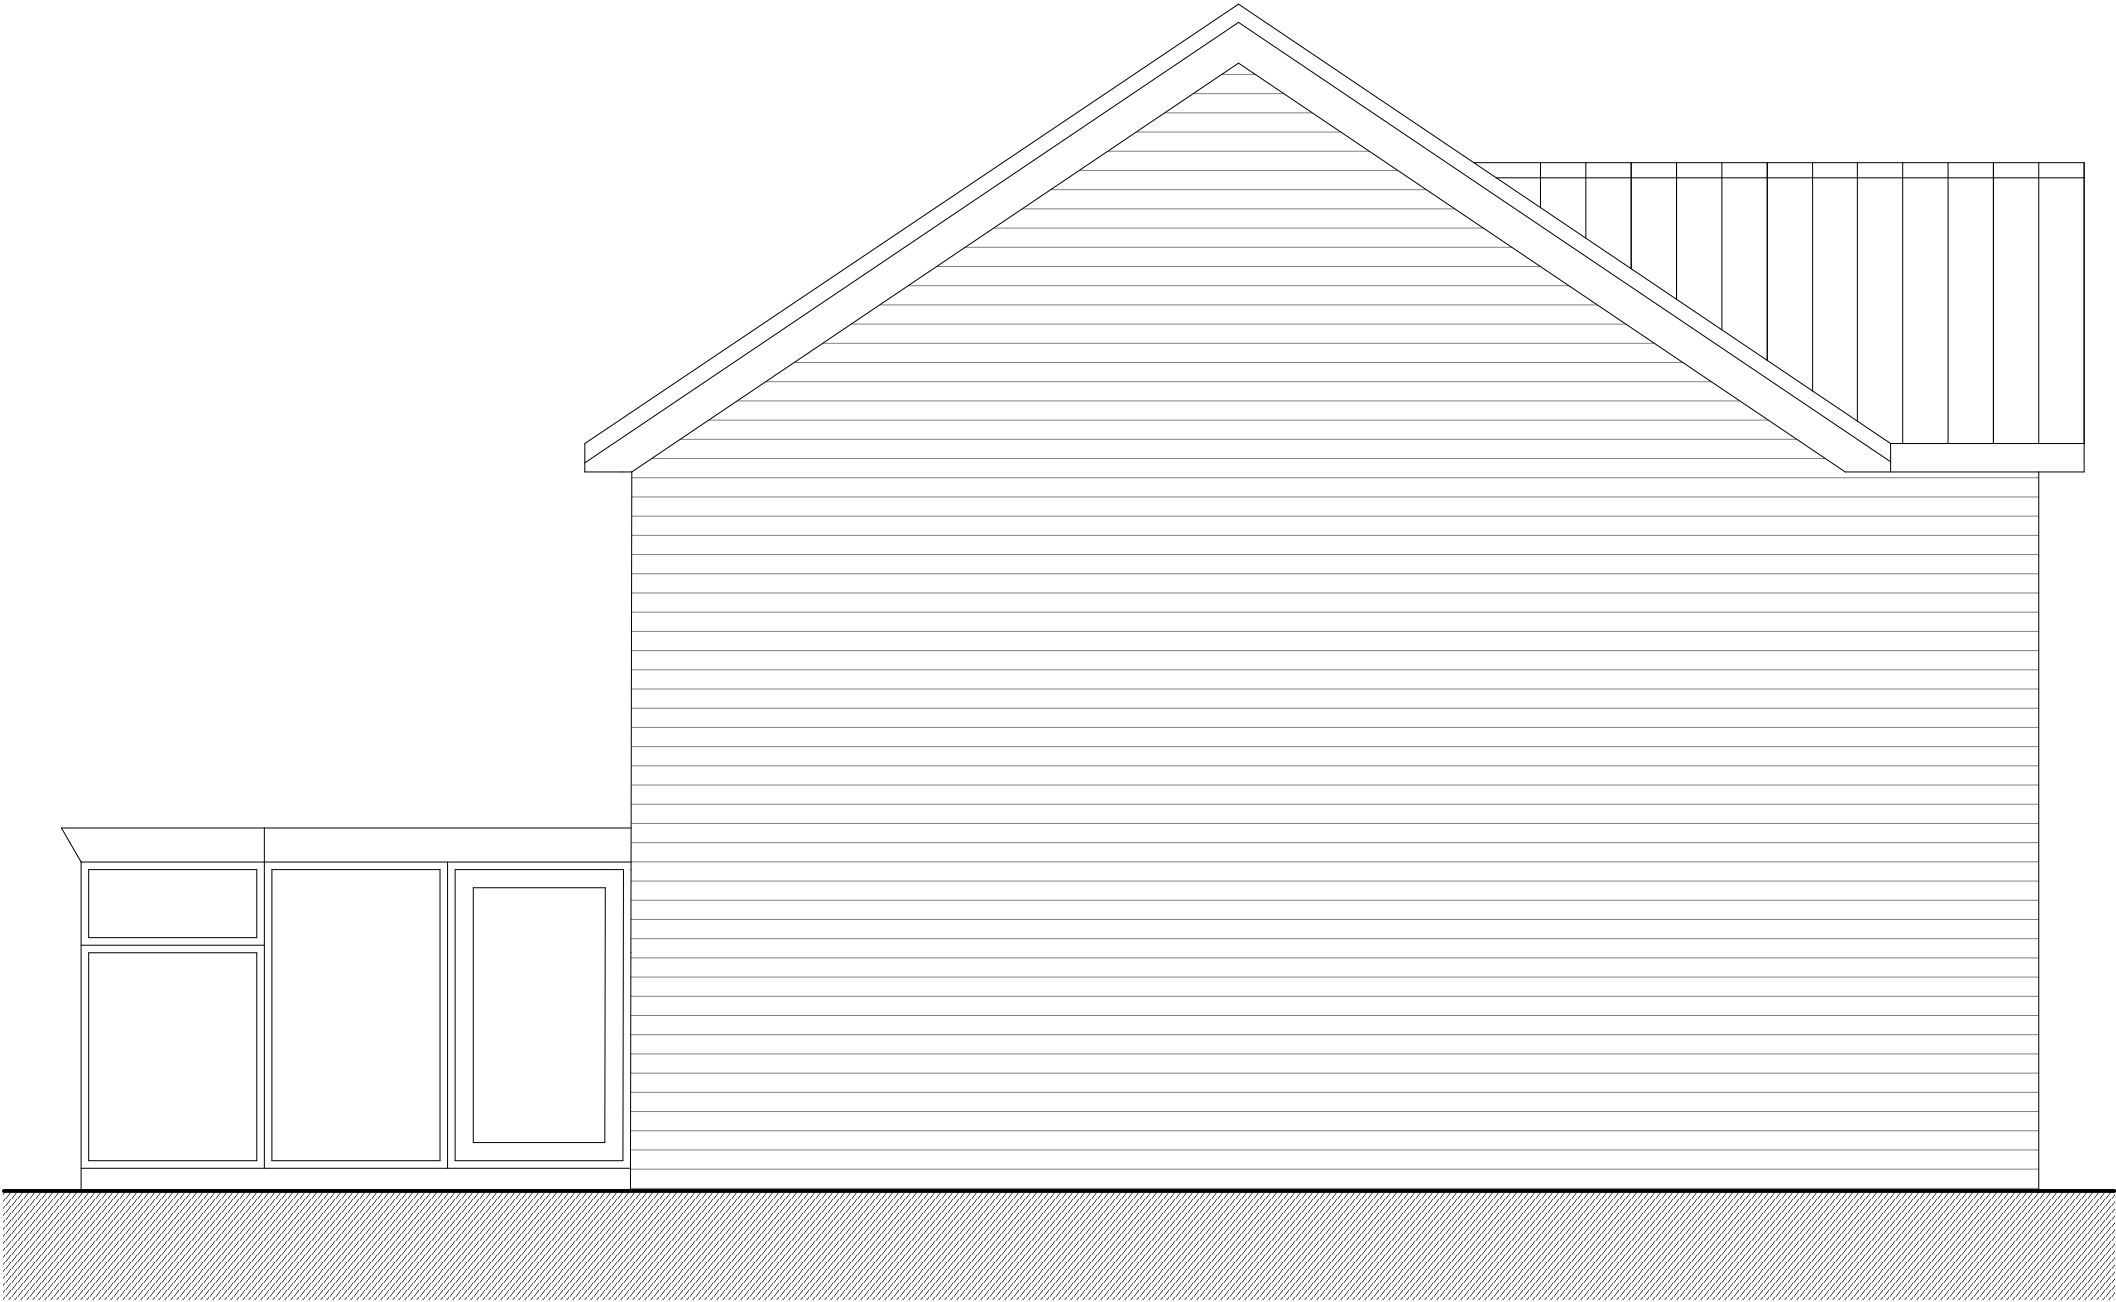

PROPOSED SIDE ELEVATION

George and Co.

44 Cyfarthfa Gardens,  
Cefn Coed,  
Merthyr Tydfil  
CF48 2SE

|   |         |                 |    |
|---|---------|-----------------|----|
| 869.09   |         | PLANS           |    |
| planning   | 1:50@A3 | JUL 22          | CG |
| 1st Floor<br>Woodfired Studios 62 High St<br>Merthyr Tydfil CF37 8DE<br>07830328652<br>hello@georgeandco.studio<br>www.georgeandco.studio |         |                 |    |
| DO NOT SCALE THIS DRAWING   |         | @George and Co. |    |



PROPOSED REAR ELEVATION

 George and Co.

44 Cyfarthfa Gardens,  
Cefn Coed,  
Merthyr Tydfil  
CF48 2SE

|   |         |                 |    |
|---|---------|-----------------|----|
| 869.10   |         | PLANS           |    |
| planning   | 1:50@A3 | JUL 22          | CG |
| 1st Floor<br>Woodfired Studios 62 High St<br>Merthyr Tydfil CF37 8DE<br>07830328652<br>hello@georgeandco.studio<br>www.georgeandco.studio |         |                 |    |
| DO NOT SCALE THIS DRAWING   |         | ©George and Co. |    |



PROPOSED SIDE ELEVATION

George and Co.

44 Cyfarthfa Gardens,  
Cefn Coed,  
Merthyr Tydfil  
CF48 2SE

|   |           |                 |    |
|---|-----------|-----------------|----|
| 869.11   |           | OS Map          |    |
| planning   | 1:1250@A3 | JUL 22          | CG |
| 1st Floor<br>Woodfired Studios 62 High St<br>Merthyr Tydfil CF37 8DE<br>07830328652<br>hello@georgeandco.studio<br>www.georgeandco.studio |           |                 |    |
| DO NOT SCALE THIS DRAWING   |           | ©George and Co. |    |

An Ordnance Survey (OS) map of a residential area in Cyfarthfa, Merthyr Tydfil. The map shows a network of streets, with 'CYFARTHFA GARDENS' labeled in several places. A specific house, number 44, is highlighted with a red outline. Other visible house numbers include 1, 5, 7, 9, 12, 12a, 14, 15, 18, 20, 24, 26, 34, 39, 45, 46, 52, and 54. A feature labeled 'El Sub Sta' (Electric Sub Station) is also present. The map is a technical line drawing showing building footprints, roads, and boundaries.