


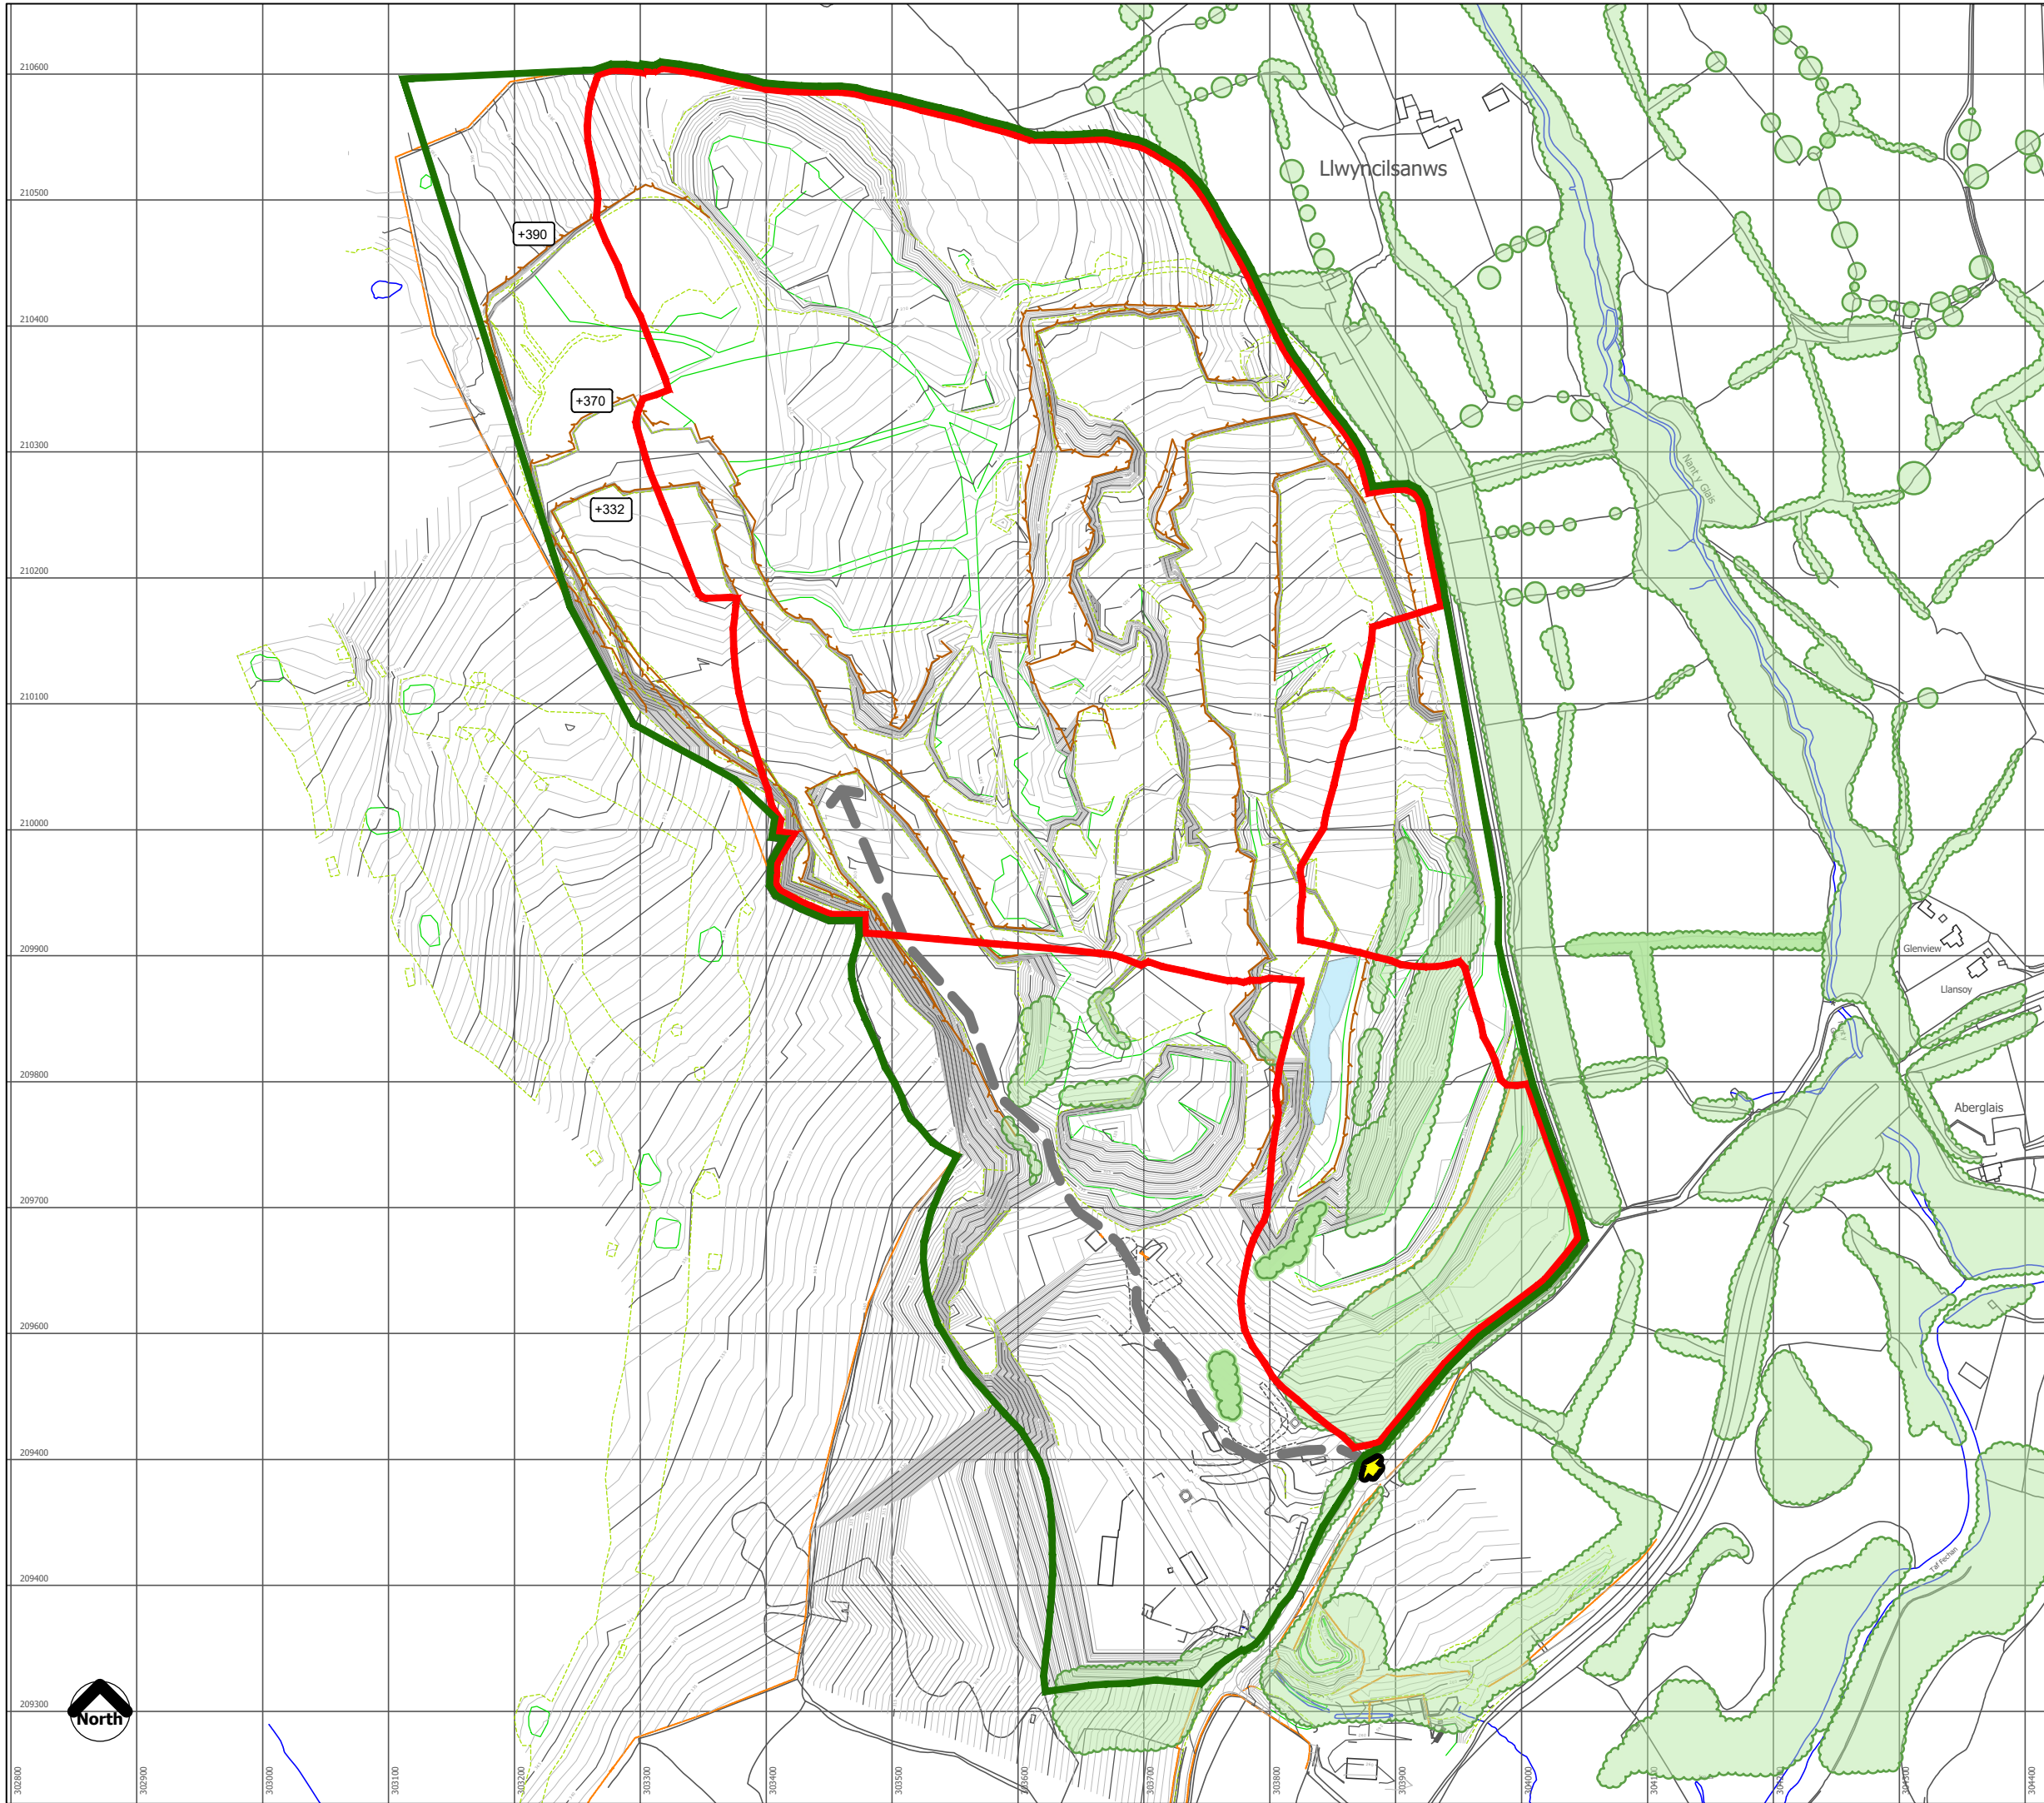

Key

- Application Site Boundary
- Vaynor Quarry Boundary
- Site access
- Quarry access
- Existing pond
- Existing vegetation
- Existing quarry faces



Britannia House, Caerphilly Business Park, Van Road, Caerphilly, CF83 3GG
© Tir Collective Limited 2022. Registered Company No. 13489264
TC22009_V6/PR/MT/6 v1.dwg

Vaynor Quarry

ROMP Application

Current Quarry Situation

V6/PR/MT/6

Scale 1:5000 @ A3

20 May 2022