


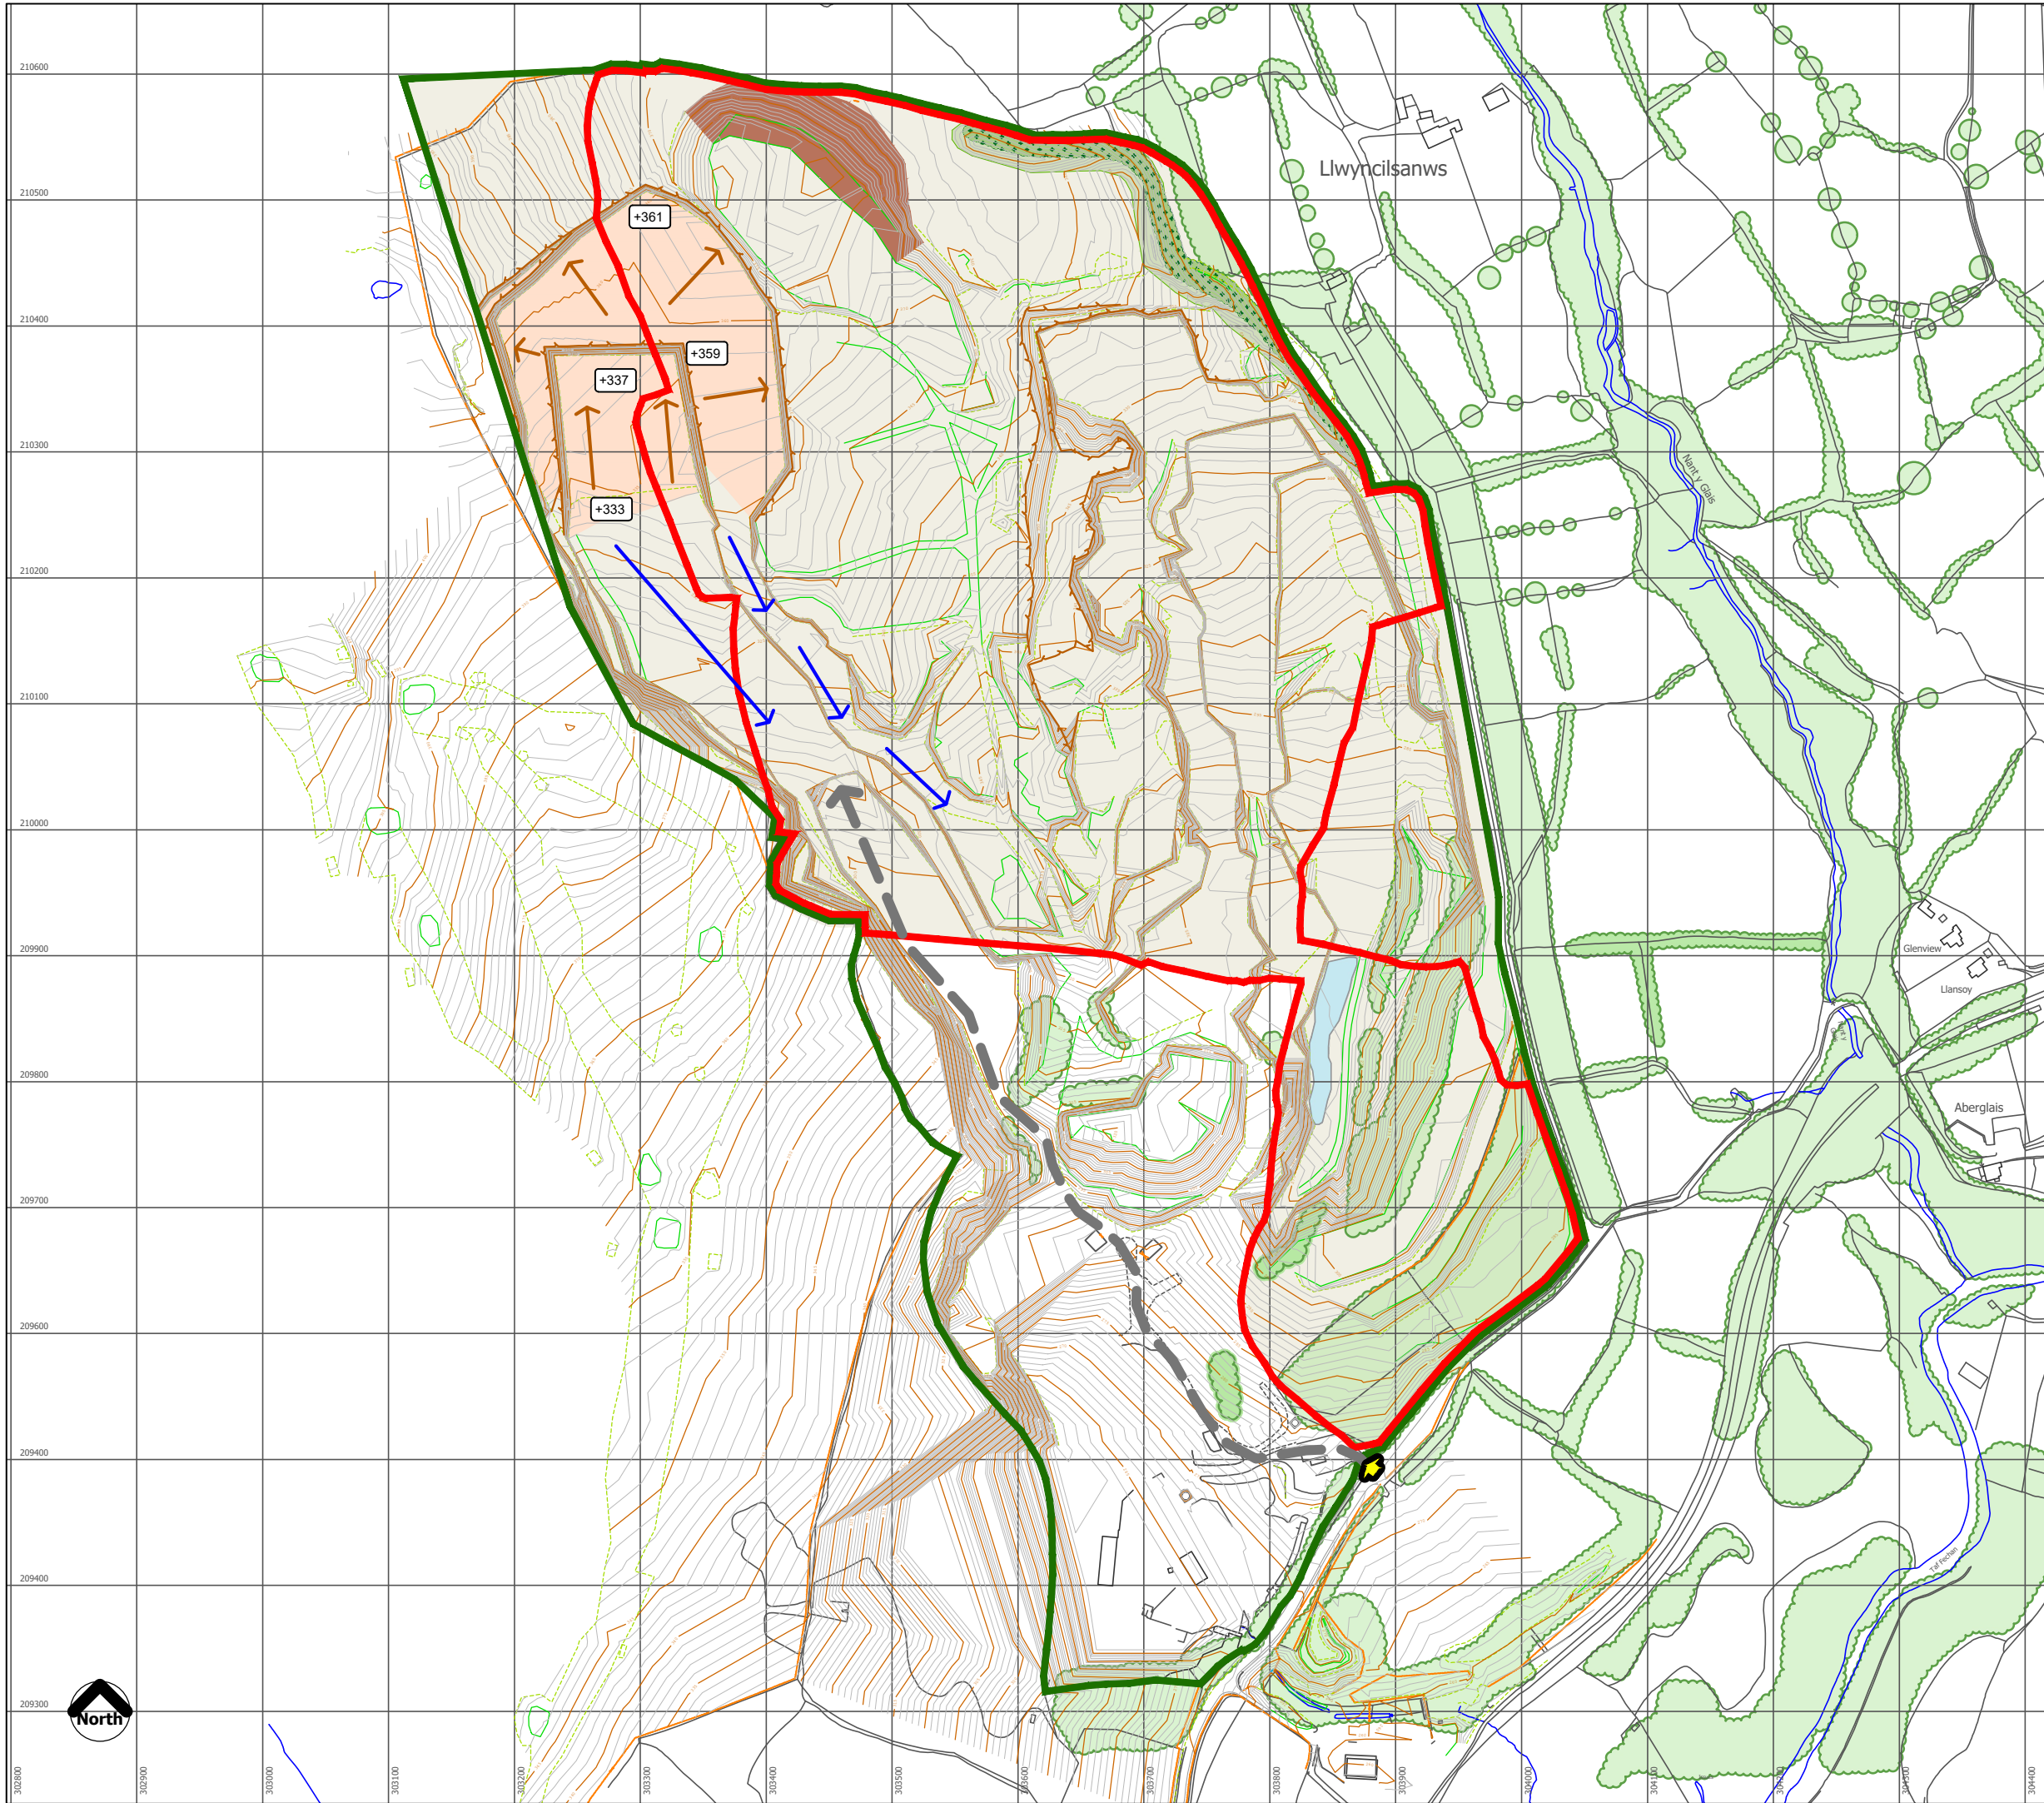

- Key
- Application site boundary
 - Vaynor Quarry Boundary
 - Quarry waste tipping
 - Proposed Year 5 Minerals Development
 - Direction of working
 - Main haul routes
 - Proposed screen landform - tree seeded on northern and eastern slopes
 - Site access
 - Quarry access
 - Pond
 - Quarry faces
 - Quarry bench levels
 - Existing vegetation



tir collective
LANDSCAPE ARCHITECTS
Britannia House, Caerphilly Business Park, Van Road, Caerphilly, CF83 3GG
© Tir Collective Limited 2022. Registered Company No. 13489264
TC22009_V6/PR/MT/7 v1.dwg

Vaynor Quarry

ROMP Application

Quarry Phase 1 : 5 Year Plan

V6/PR/MT/7

Scale 1:5000 @ A3

20 May 2022