


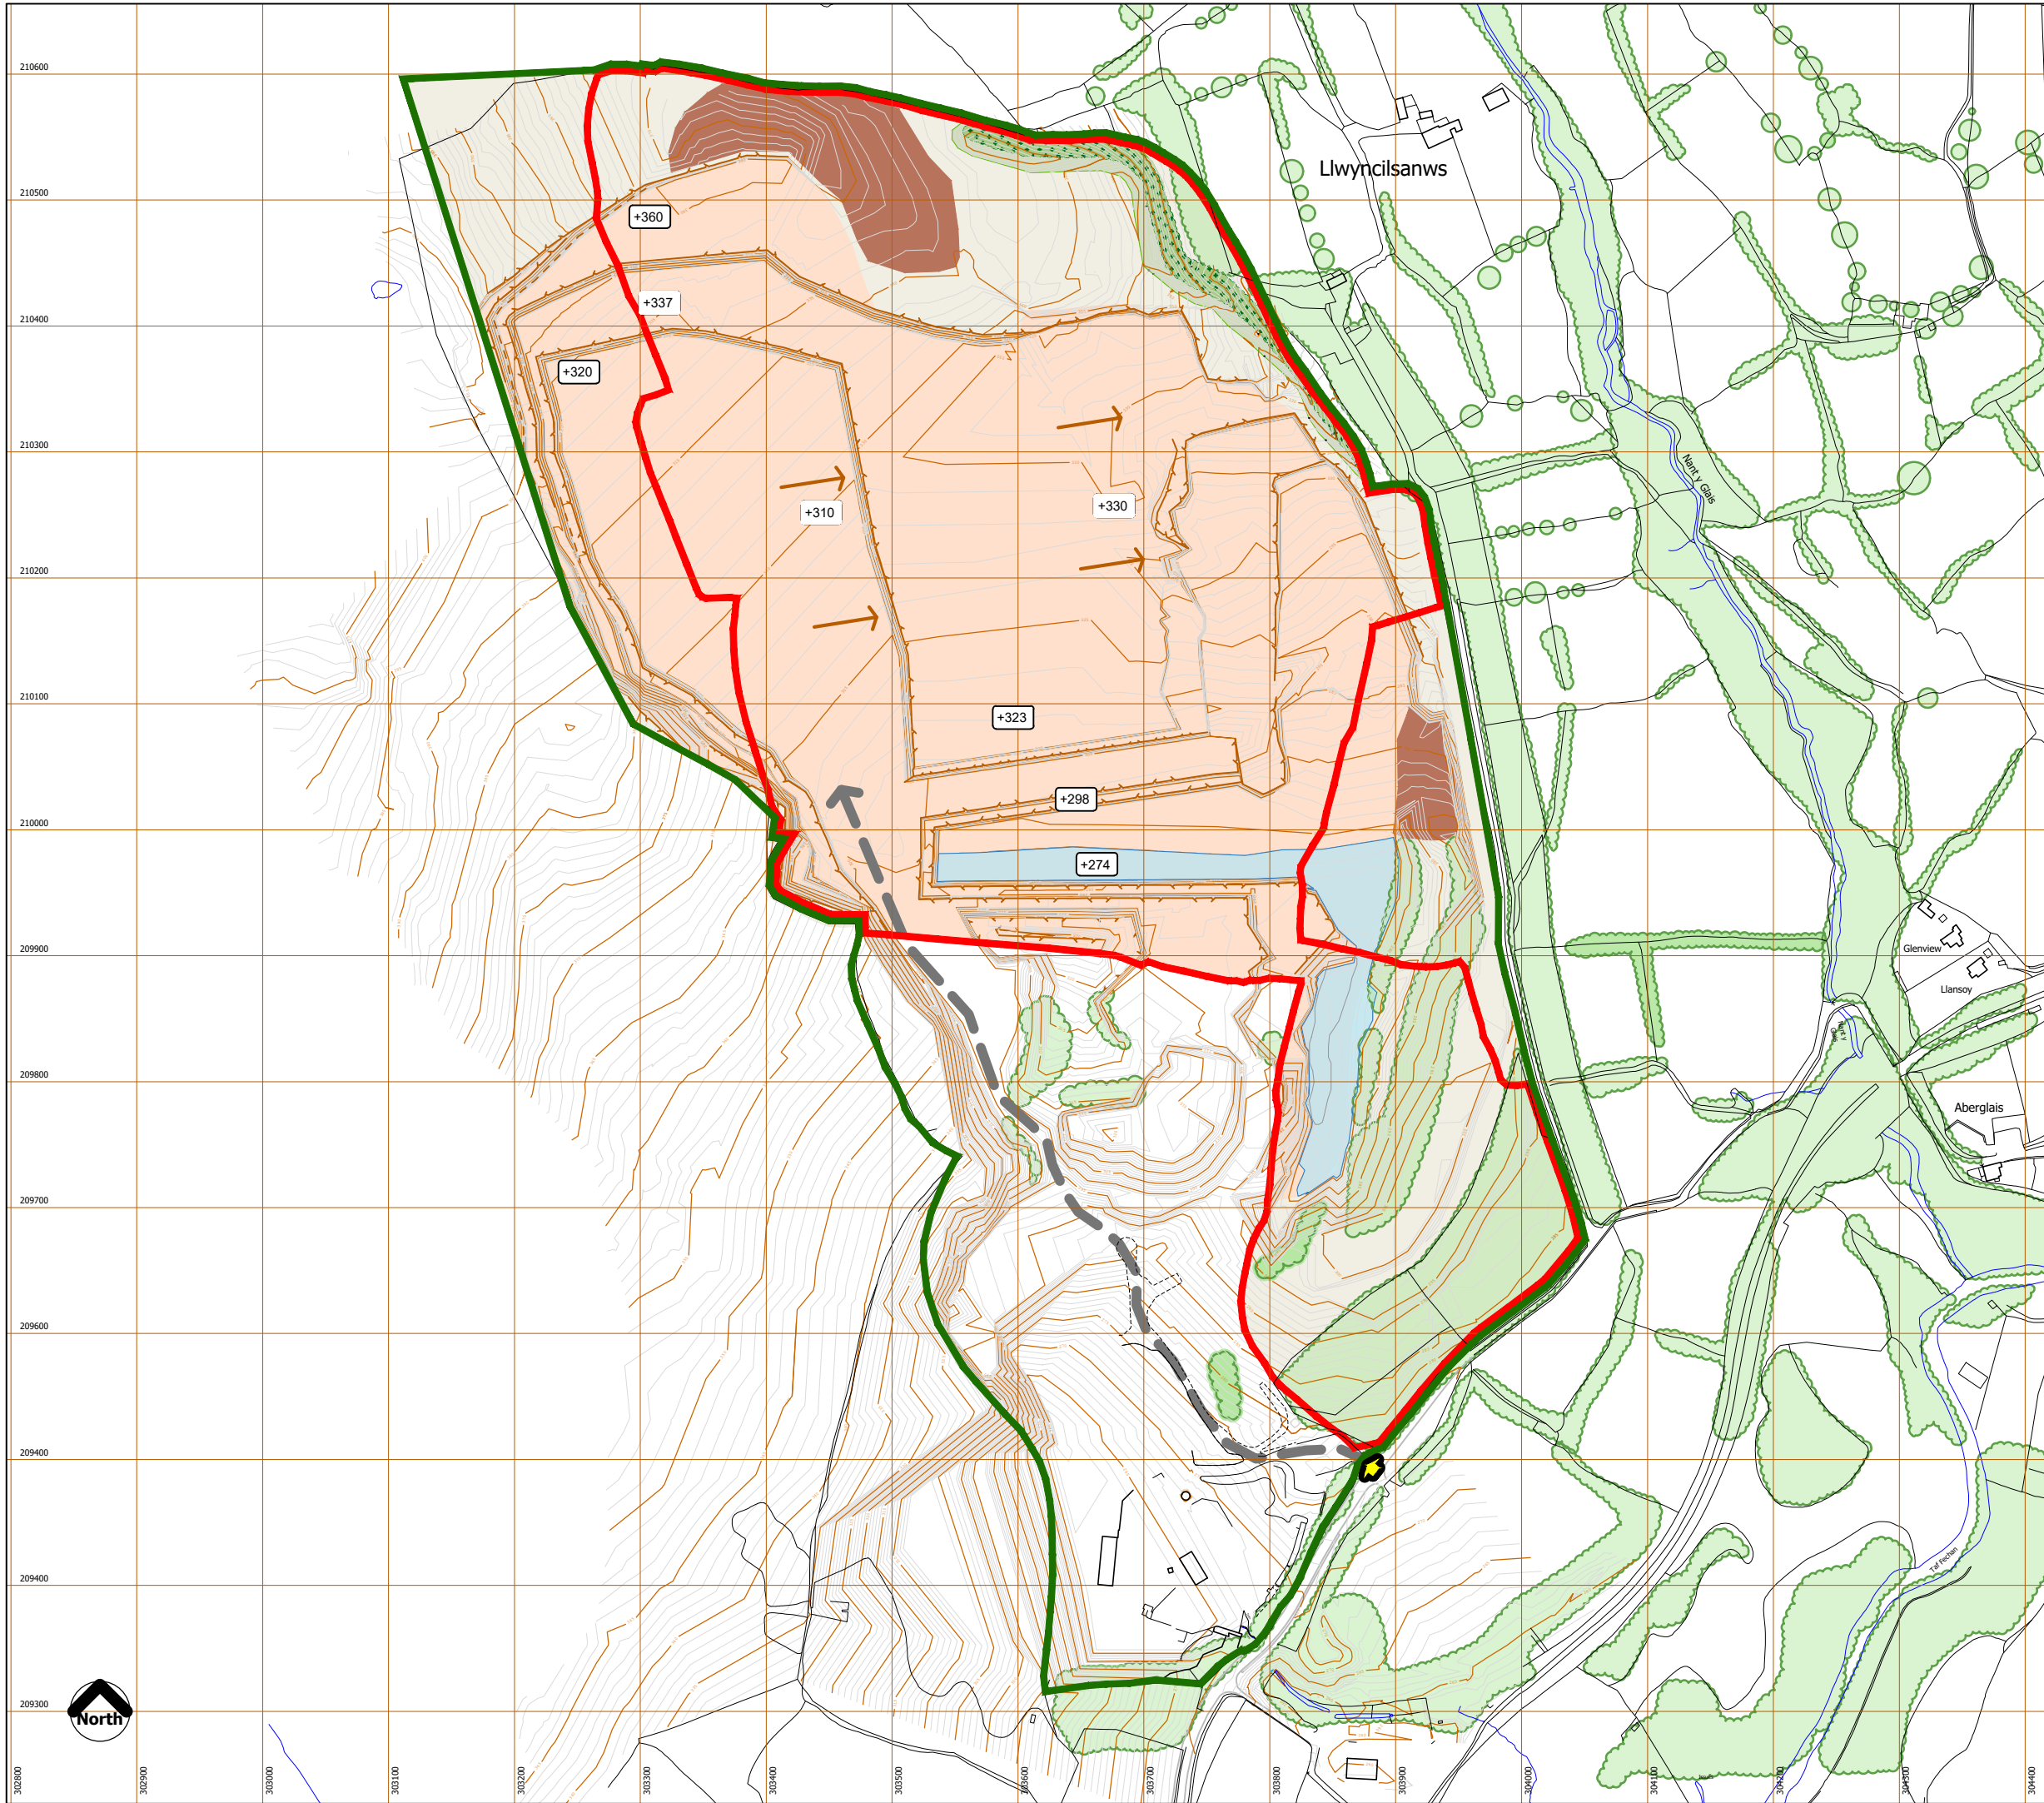

Key

-  Application site boundary
-  Vaynor Quarry Boundary
-  Quarry waste tipping
-  Proposed Year 30 Minerals Development
-  Direction of working
-  Proposed screen landform - tree seeded on northern and eastern slopes
-  Site access
-  Quarry access
-  Pond
-  Quarry faces
-  Quarry bench levels
-  Existing vegetation



Britannia House, Caerphilly Business Park, Van Road, Caerphilly, CF83 3GG
© Tir Collective Limited 2022. Registered Company No. 13489264
TC22009_V6/PR/MT/10 v1.dwg

Vaynor Quarry

ROMP Application

Quarry Phase 4 : 30 Year Plan

V6/PR/MT/10

Scale 1:5000 @ A3

20 May 2022