


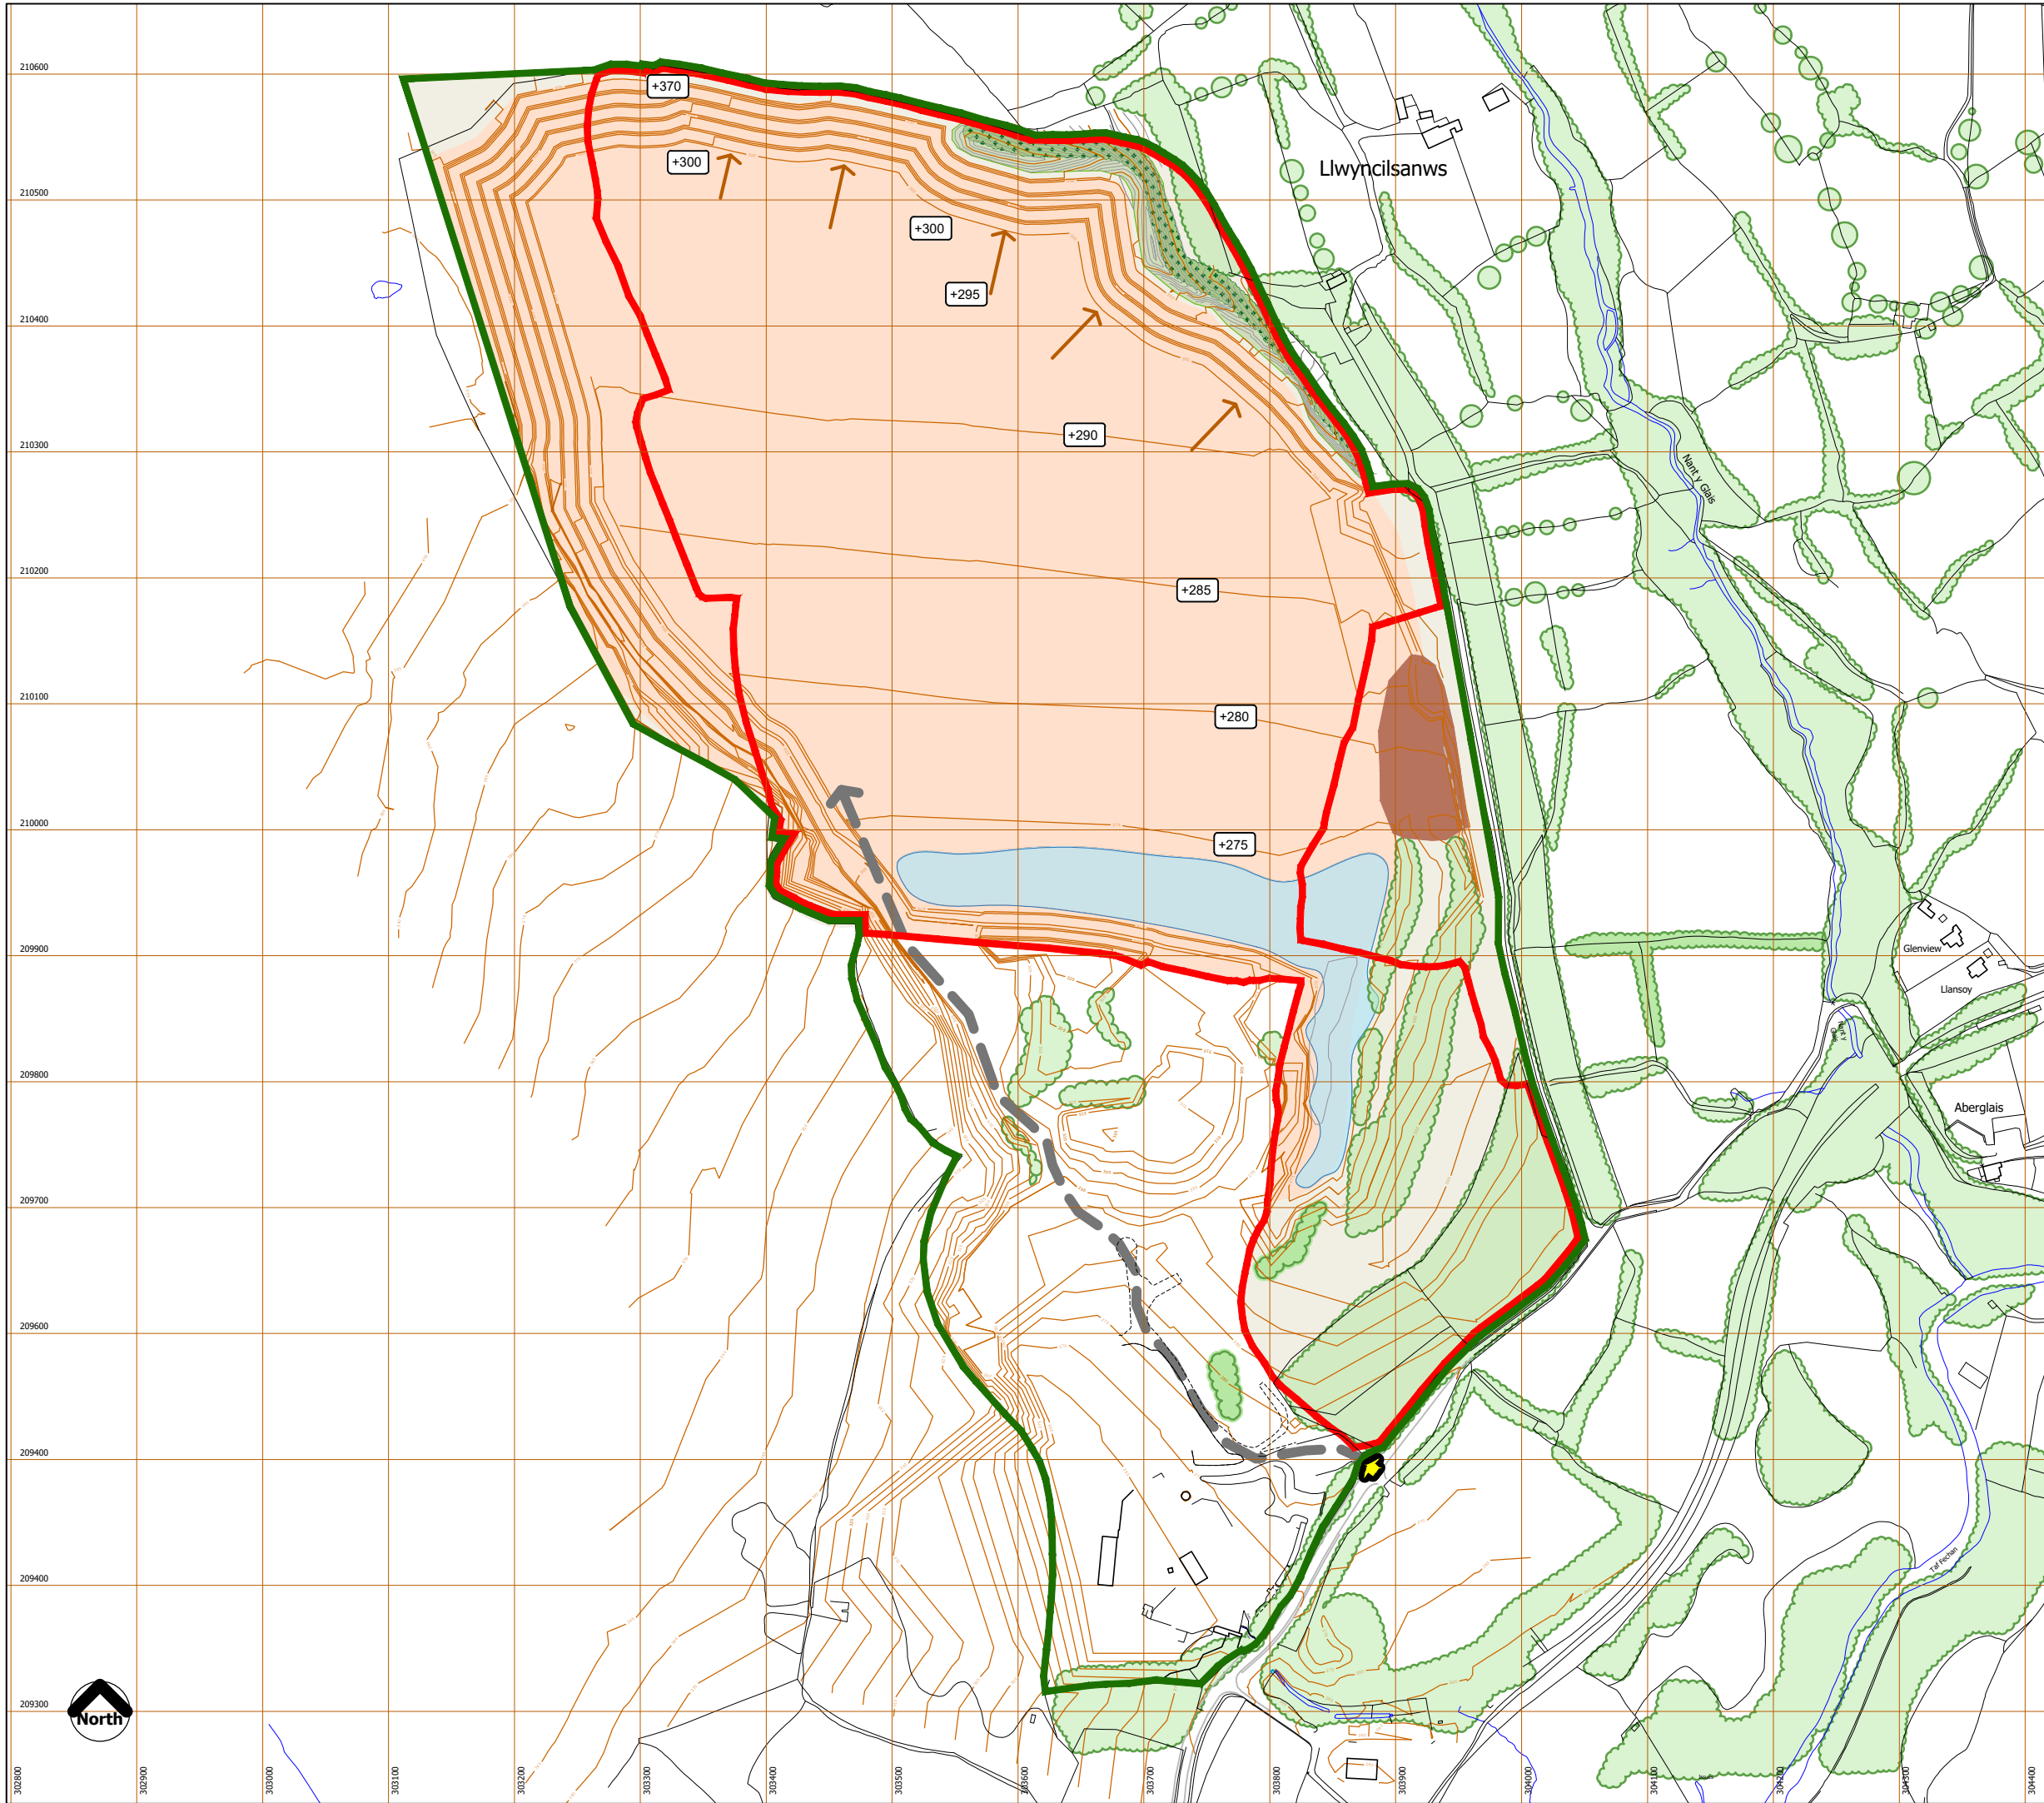

- Key
- Application site boundary
 - Vaynor Quarry Boundary
 - Quarry waste tipping
 - Proposed Final Minerals Development
 - Direction of working
 - Proposed screen landform - tree seeded on northern and eastern slopes
 - Site access
 - Quarry access
 - Pond
 - Quarry faces
 - Quarry bench levels
 - Existing vegetation



Britannia House, Caerphilly Business Park, Van Road, Caerphilly, CF83 3GG
© Tir Collective Limited 2022. Registered Company No. 13489264
TC22009_V6/PR/MT/12 v1.dwg

Vaynor Quarry

ROMP Application

Final Quarry Development Plan

V6/PR/MT/12

Scale 1:5000 @ A3

20 May 2022