


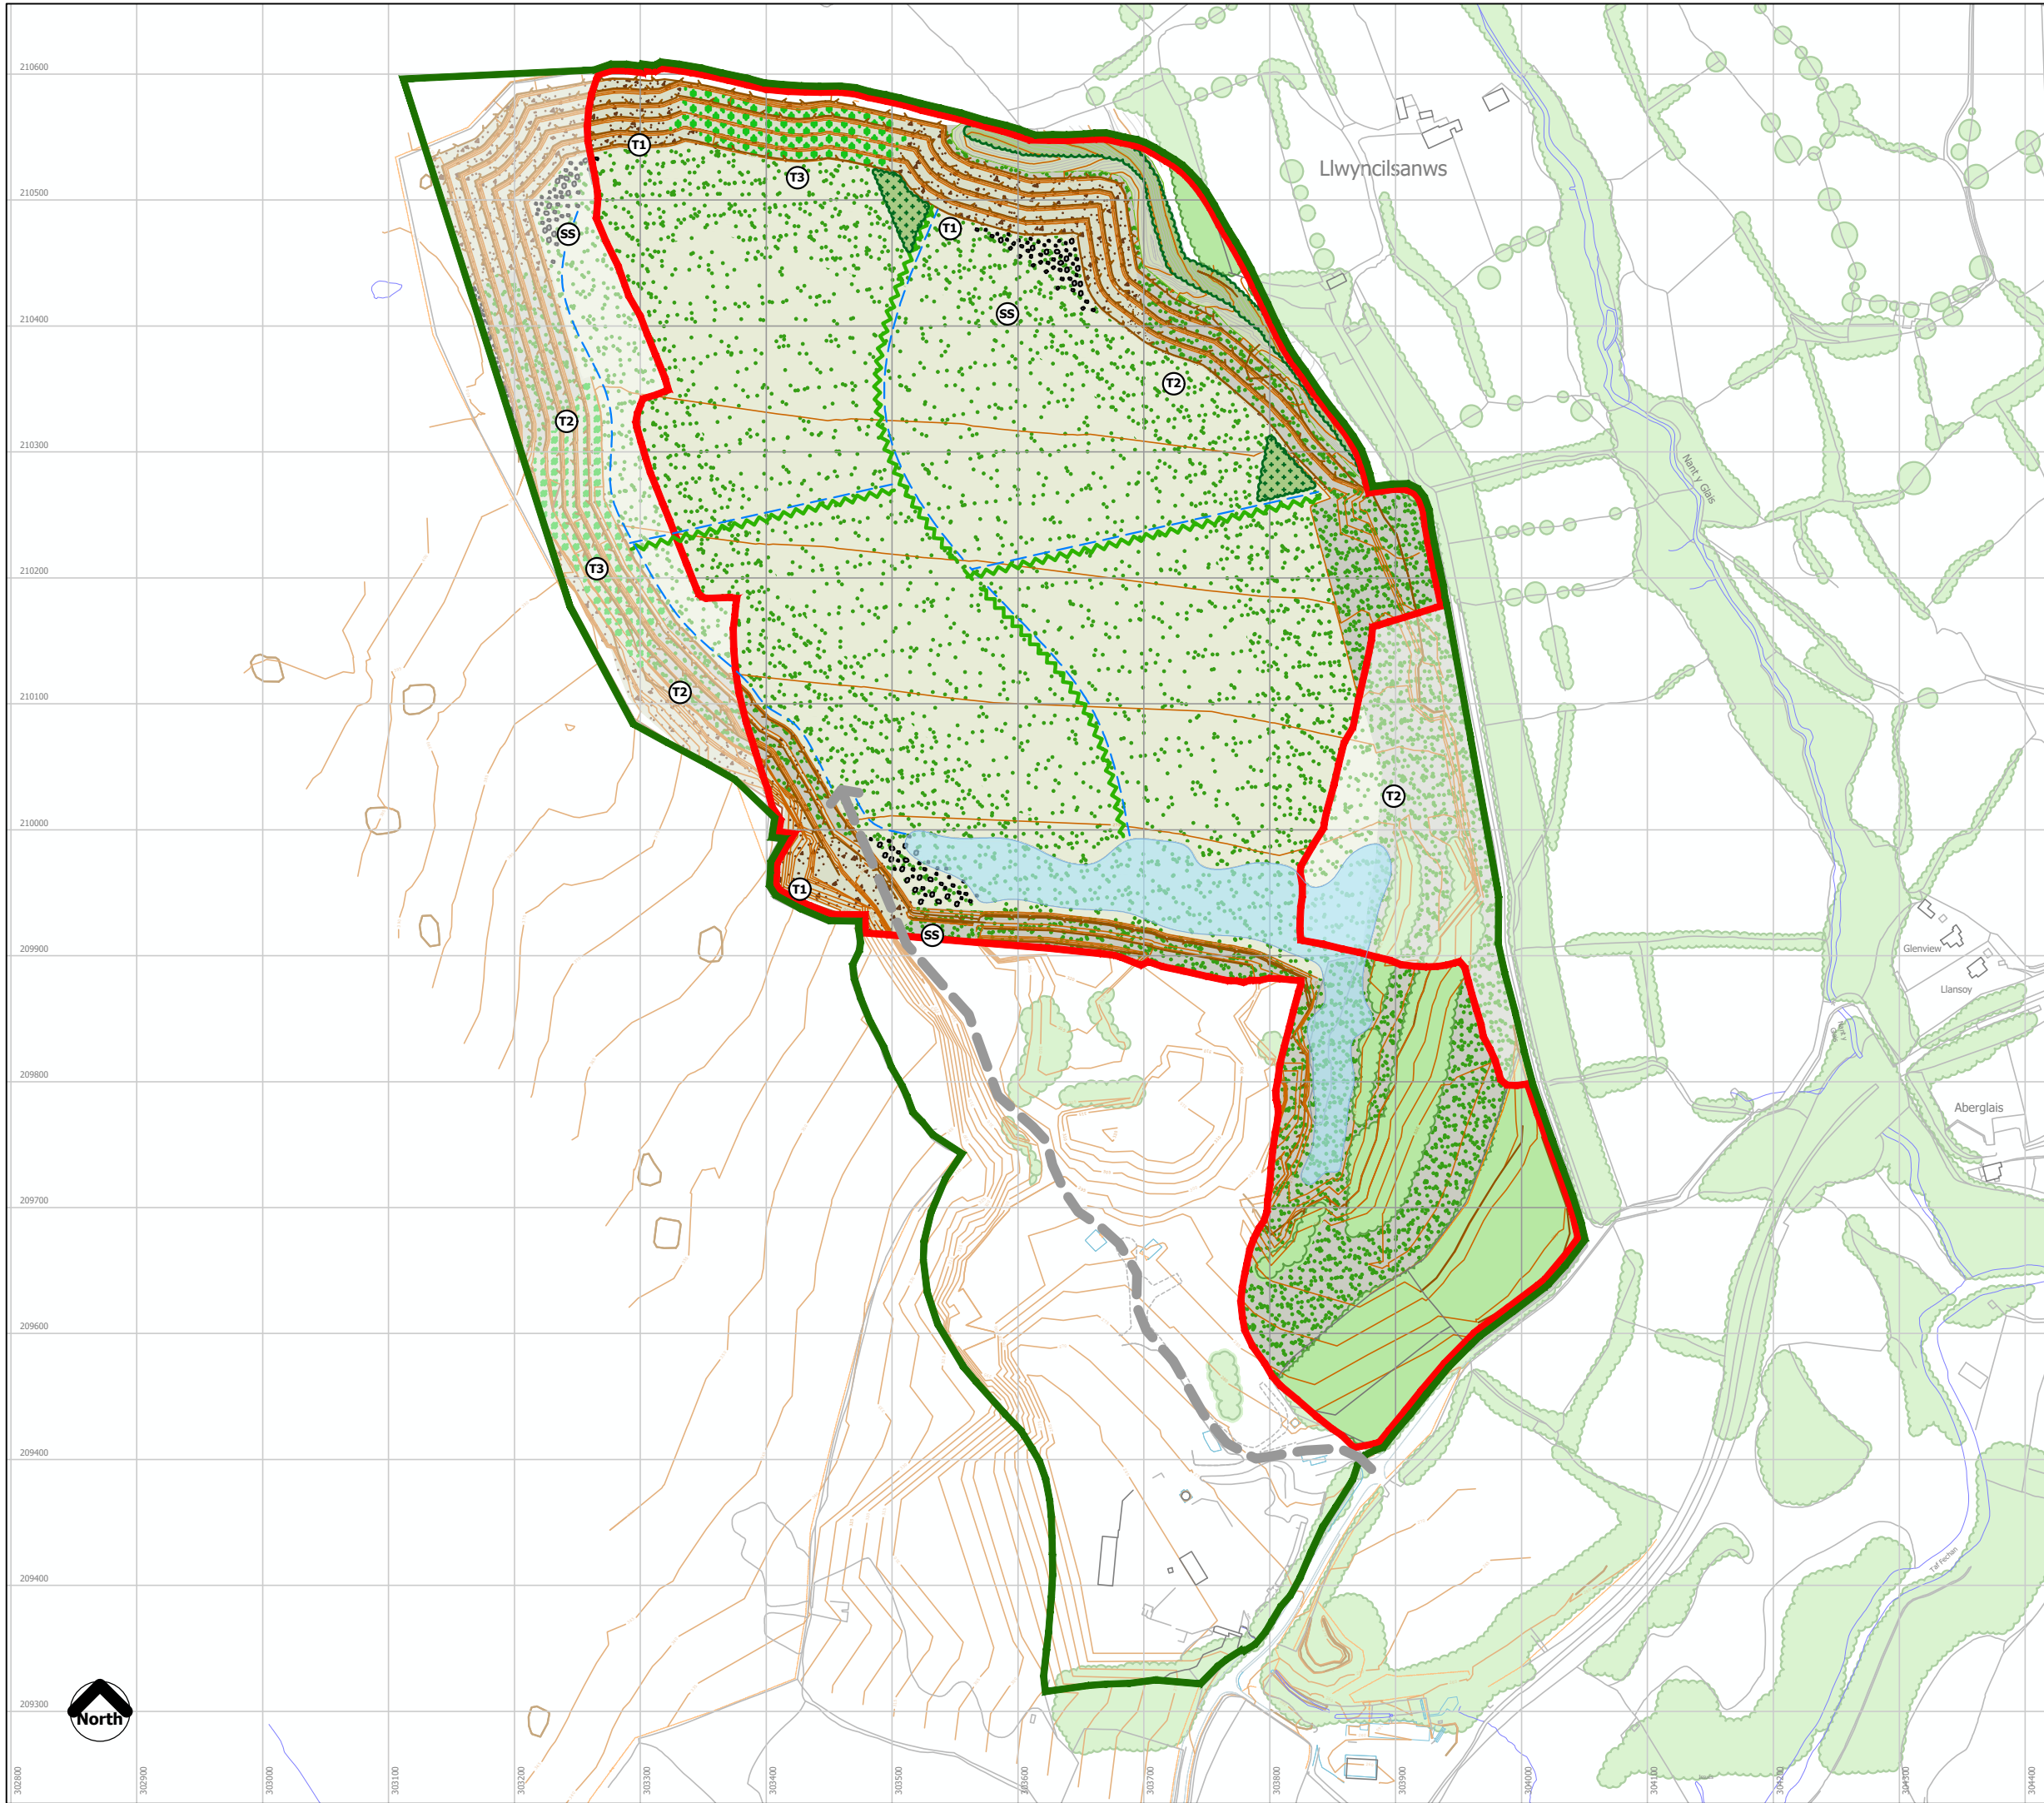

Key

- Application site boundary
- Vaynor Quarry Boundary
- Maintenance access
- Existing vegetation, trees and woodland
- Proposed pond
- Final quarry faces
- Natural regeneration of quarry floor, species rich grass
- Proposed field boundary hedges and drainage ditch across the quarry floor
- Proposed screen landform - tree seeded on northern and eastern slopes
- Proposed scrub areas on the restored quarry floor
- Quarry bench Treatment 1: **bare rock and natural regeneration**
- Quarry bench Treatment 2: **quarry waste and natural regeneration**
- Quarry bench Treatment 3: **natural regeneration to species-rich grassland**
- Scree slope



Britannia House, Caerphilly Business Park, Van Road, Caerphilly, CF83 3GG
© Tir Collective Limited 2022. Registered Company No. 13489264
TC22009_V6/PR/MT/14 v1.dwg

Vaynor Quarry

ROMP Application

Restoration Concept for Mining Site

V6/PR/MT/14

Scale 1:5000 @ A3

20 May 2022