




- Key**
- Vaynor Quarry Boundary
 - Maintenance access
 - Proposed pond
 - Final quarry faces
 - Natural regeneration of quarry floor, species rich grass
 - Proposed field boundary hedges and drainage ditch across the quarry floor
 - Proposed scrub areas on the restored quarry floor
 - Quarry bench Treatment 1: **bare rock and natural regeneration**
 - Quarry bench Treatment 2: **quarry waste and natural regeneration**
 - Quarry bench Treatment 3: **natural regeneration to species-rich grassland**
 - Scree slope
 - Restoration of plant site with removal of remaining structures and use of quarry waste to encourage establishment of species rich grass
 - Ongoing natural regeneration of establishing scrub on quarry benches and faces

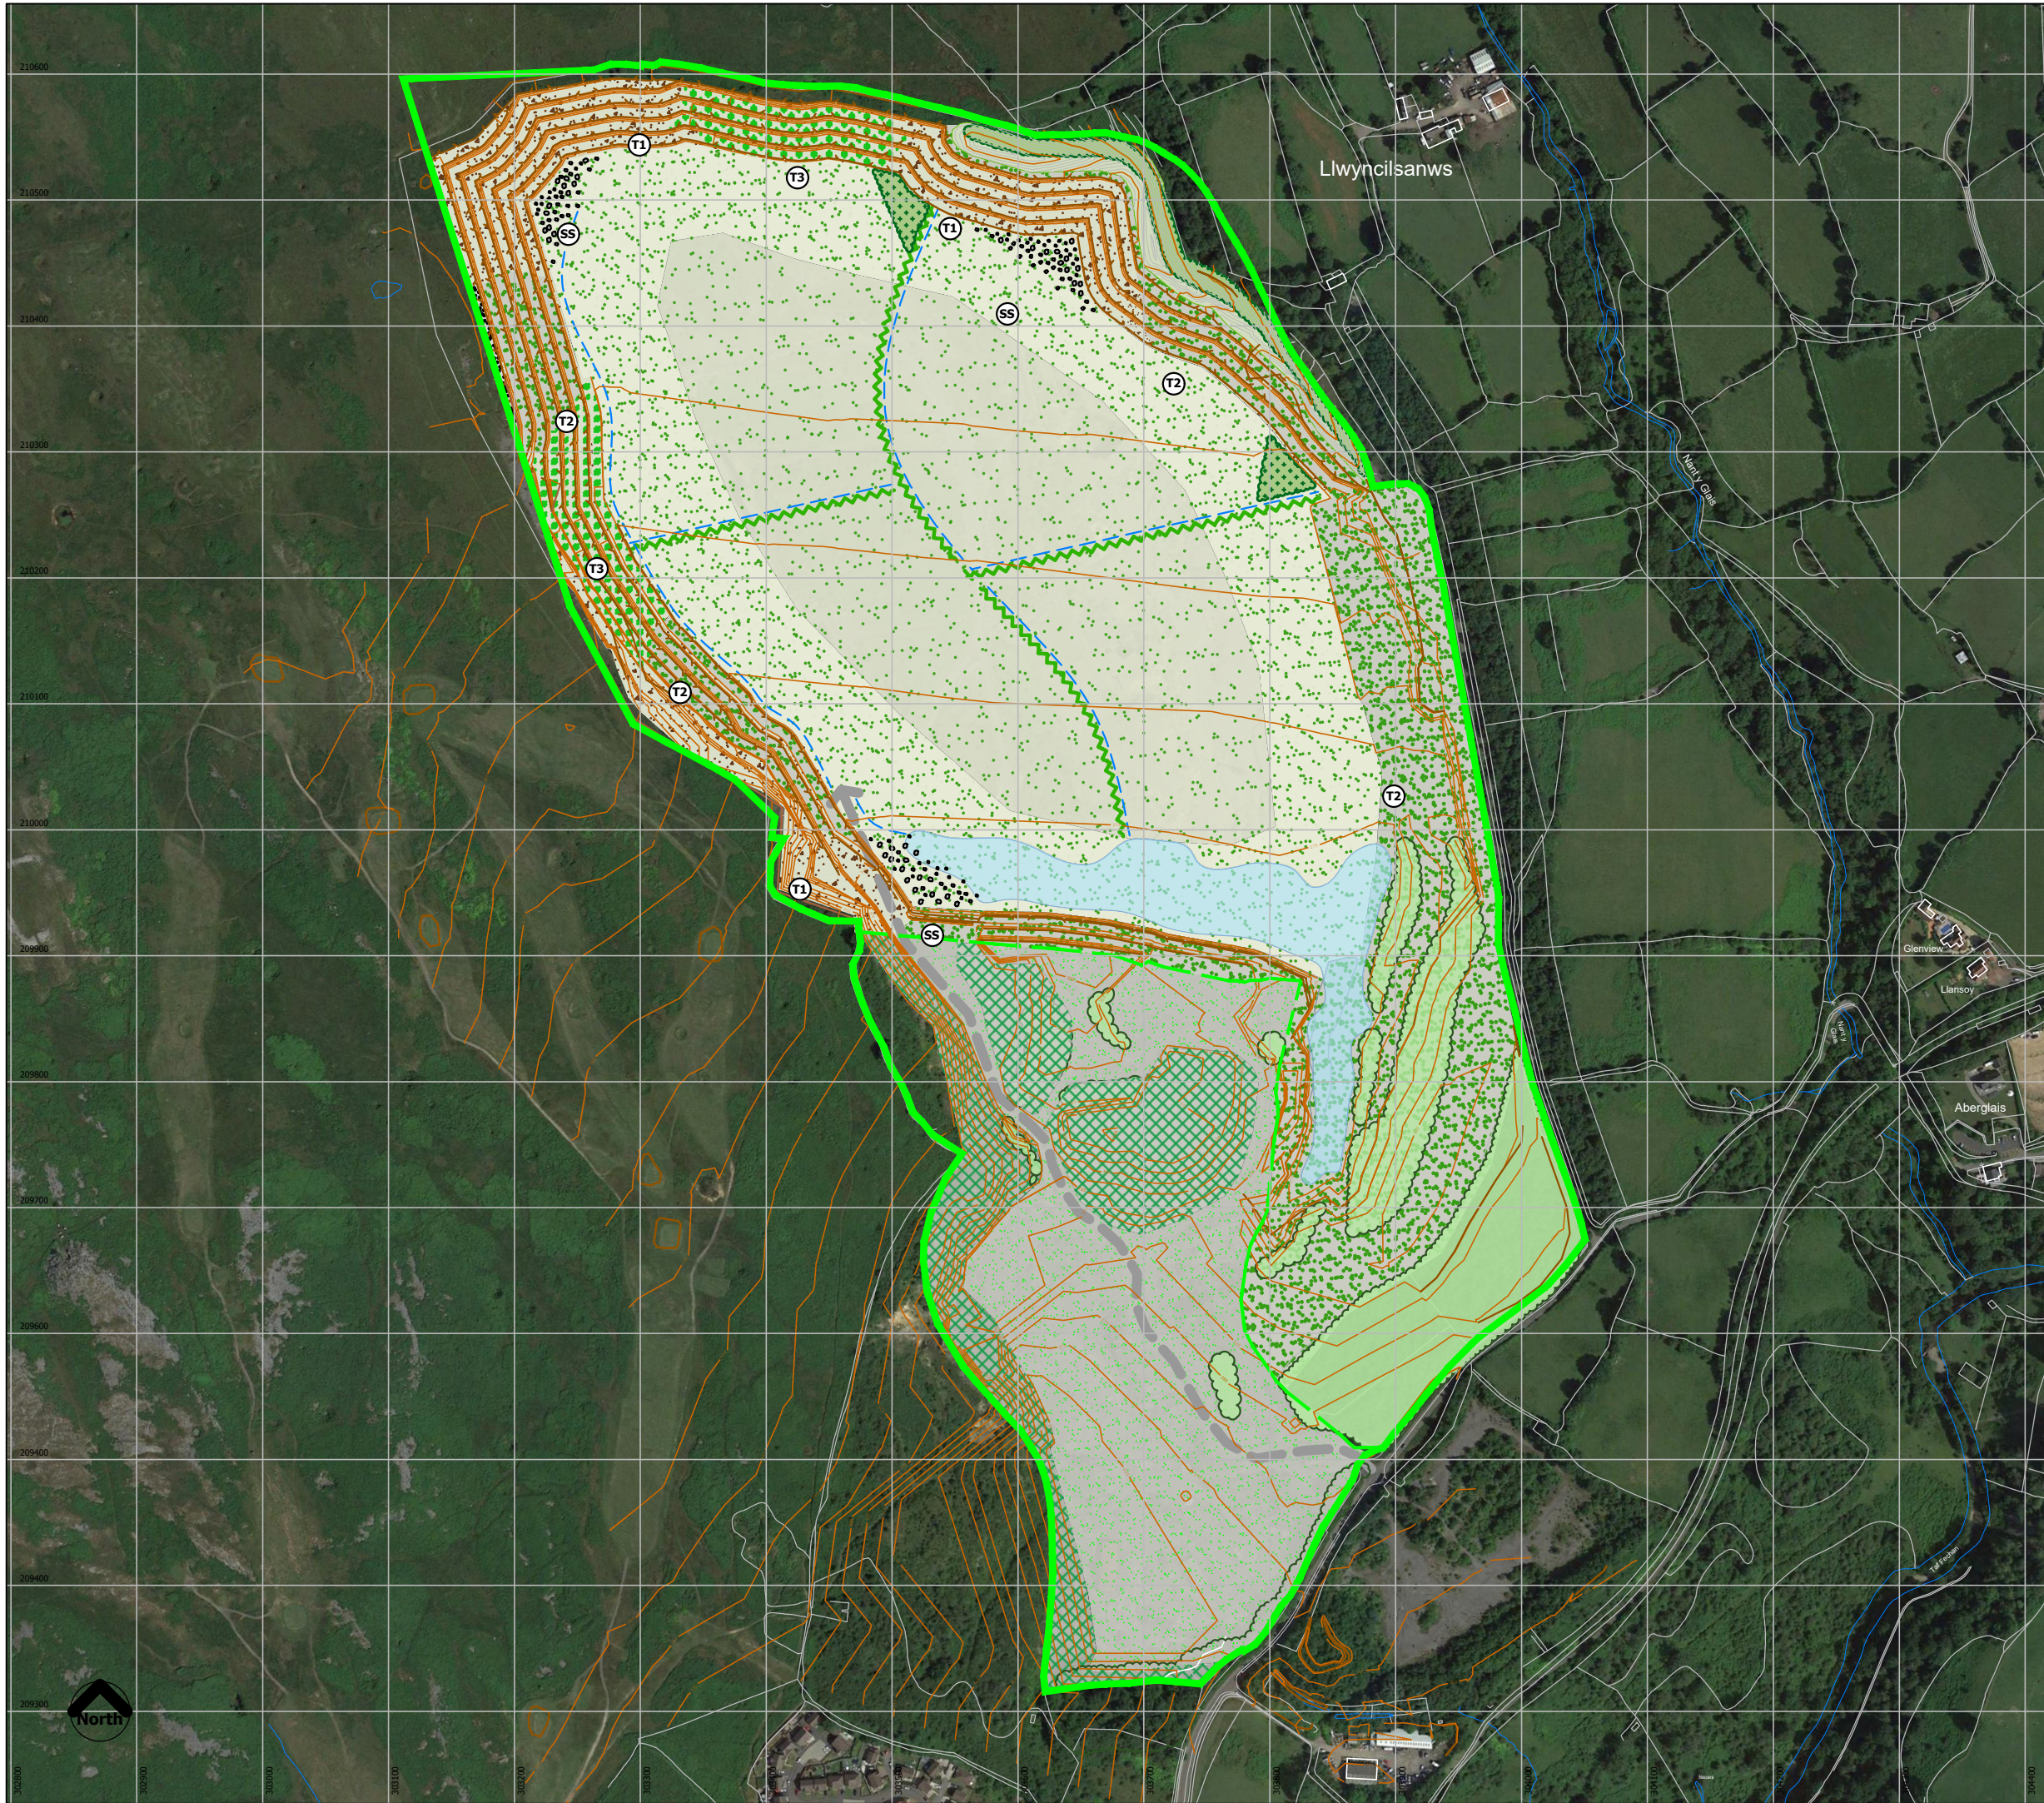

Britannia House, Caerphilly Business Park, Van Road, Caerphilly, CF83 3GG
© Tir Collective Limited 2022. Registered Company No. 13489264
TC22009_V6/PR/MT/16 v1.dwg

Vaynor Quarry

ROMP Application

Restoration Concept for Overall Quarry

V6/PR/MT/16

Scale 1:5000 @ A3

20 May 2022