




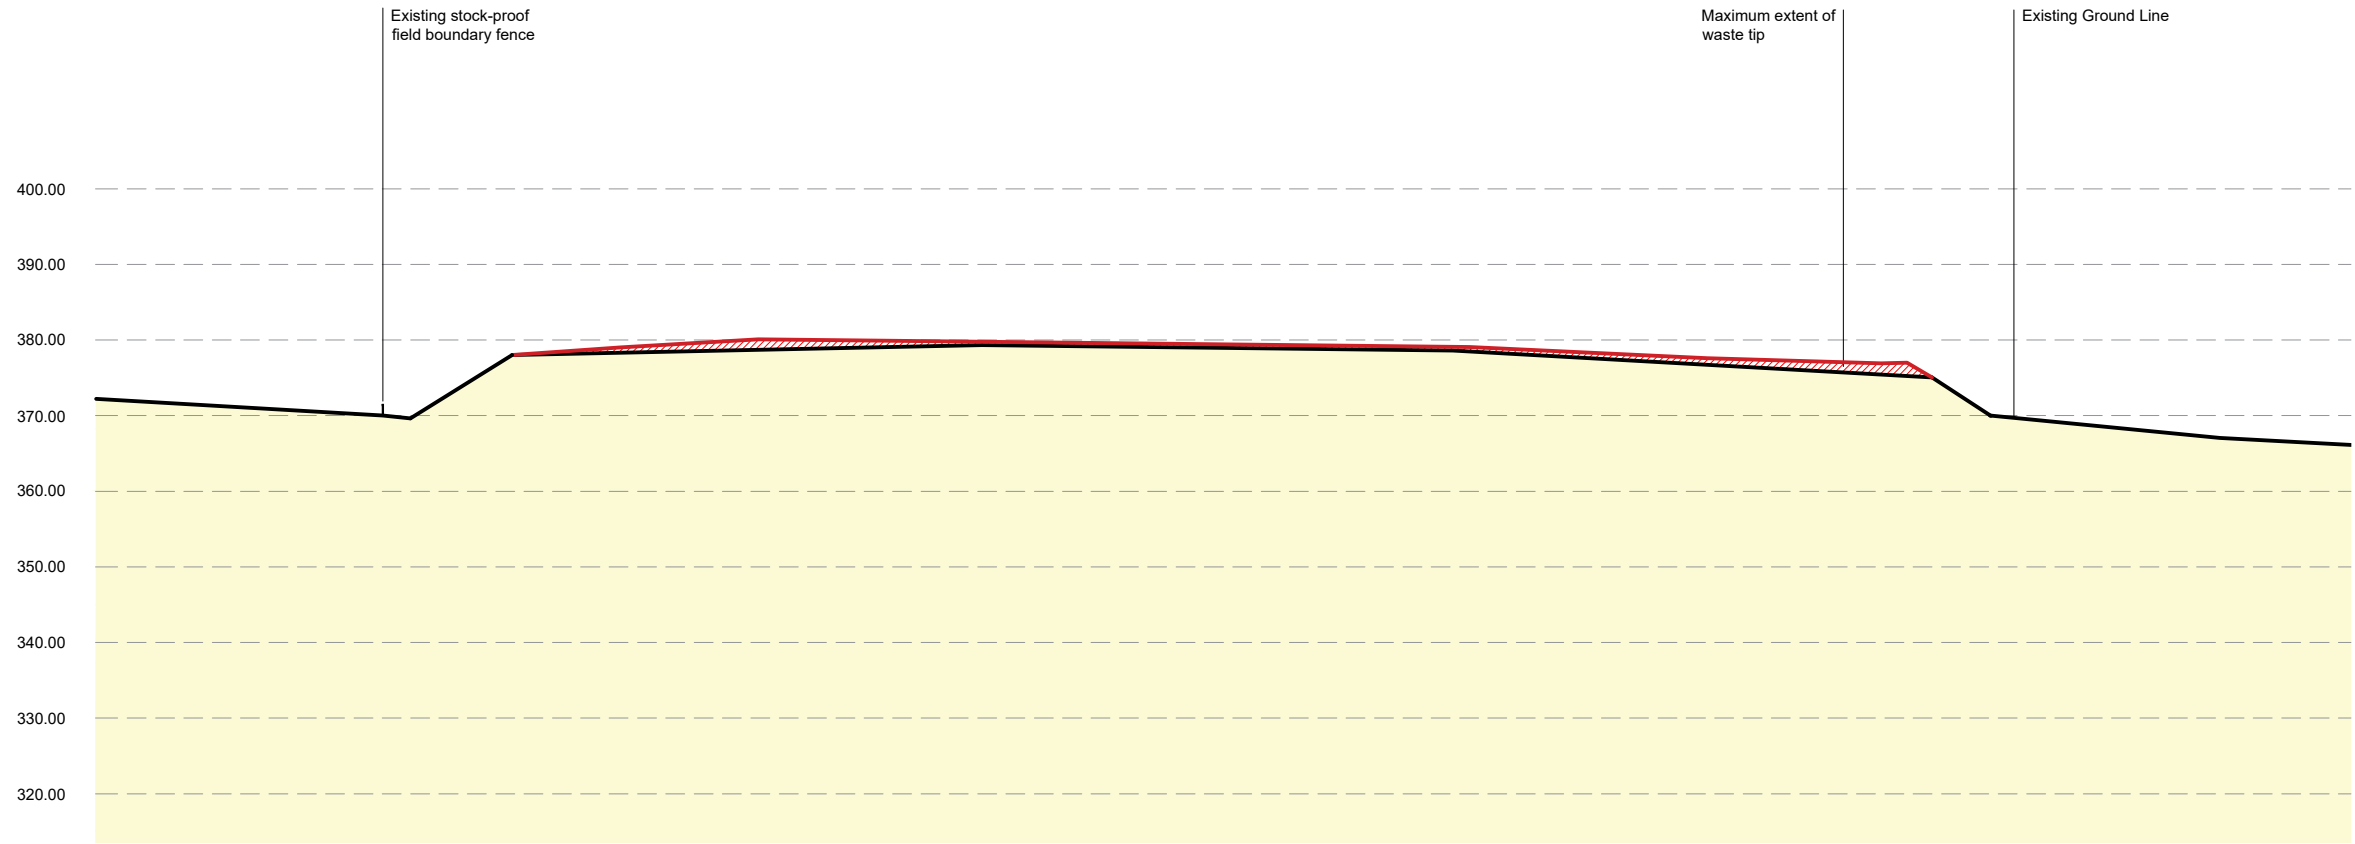

Cross Section D-D'
Scale 1:1000 @A3

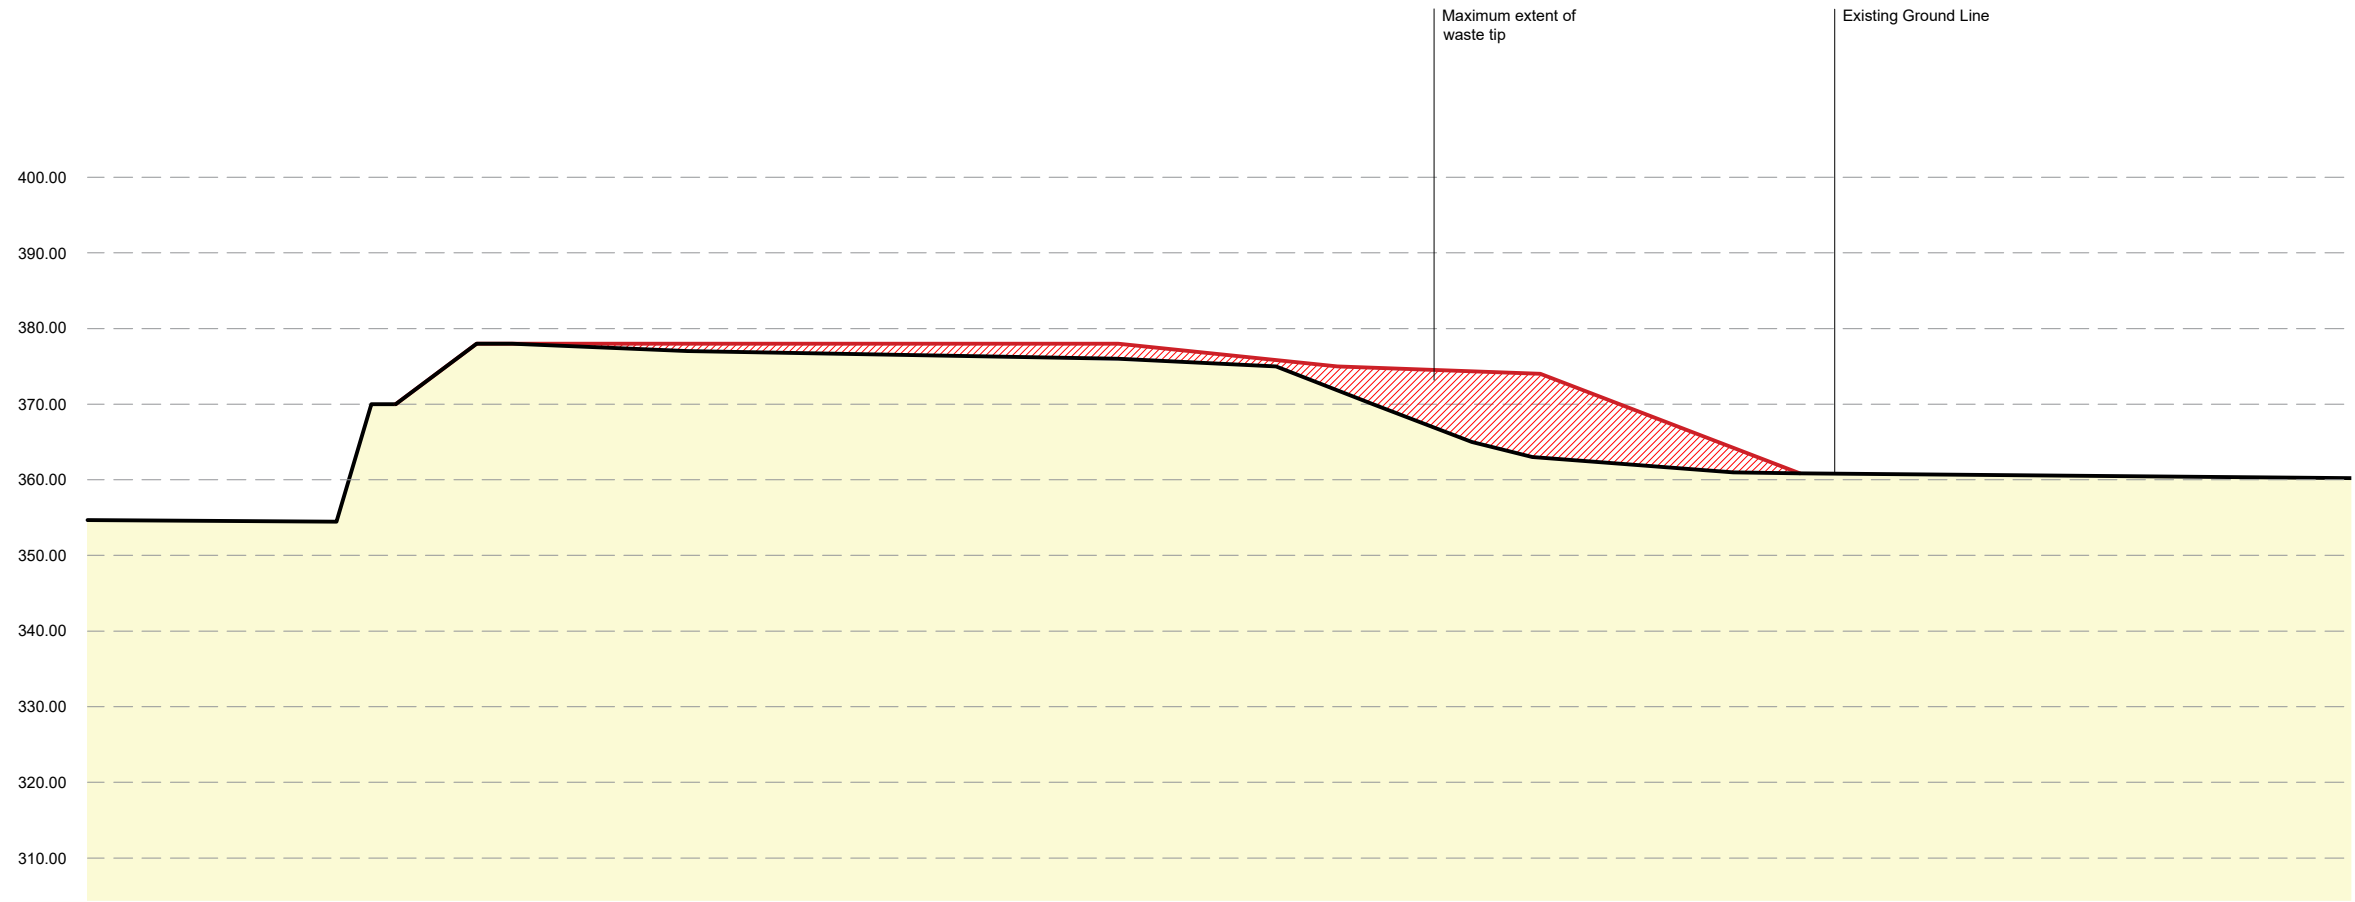

Cross Section E-E'
Scale 1:1000 @A3

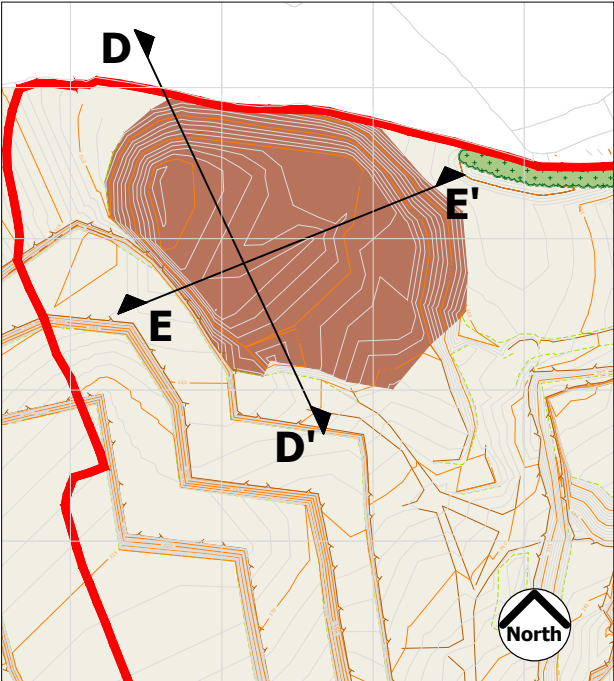

Waste Tip Cross Section Locations
Scale 1:5,000



Vaynor Quarry

ROMP Application

**Quarry Waste Tip Plan
and Cross Sections**

V6/PR/MT/17

Scale shown @A3 20 May 2022