




- Key
- Permission 1/4120
  - Permission 1/1466
  - Permission 1/5066
  - Permission 52/78/0718
  - Hanson UK ownership boundary
  - Site access

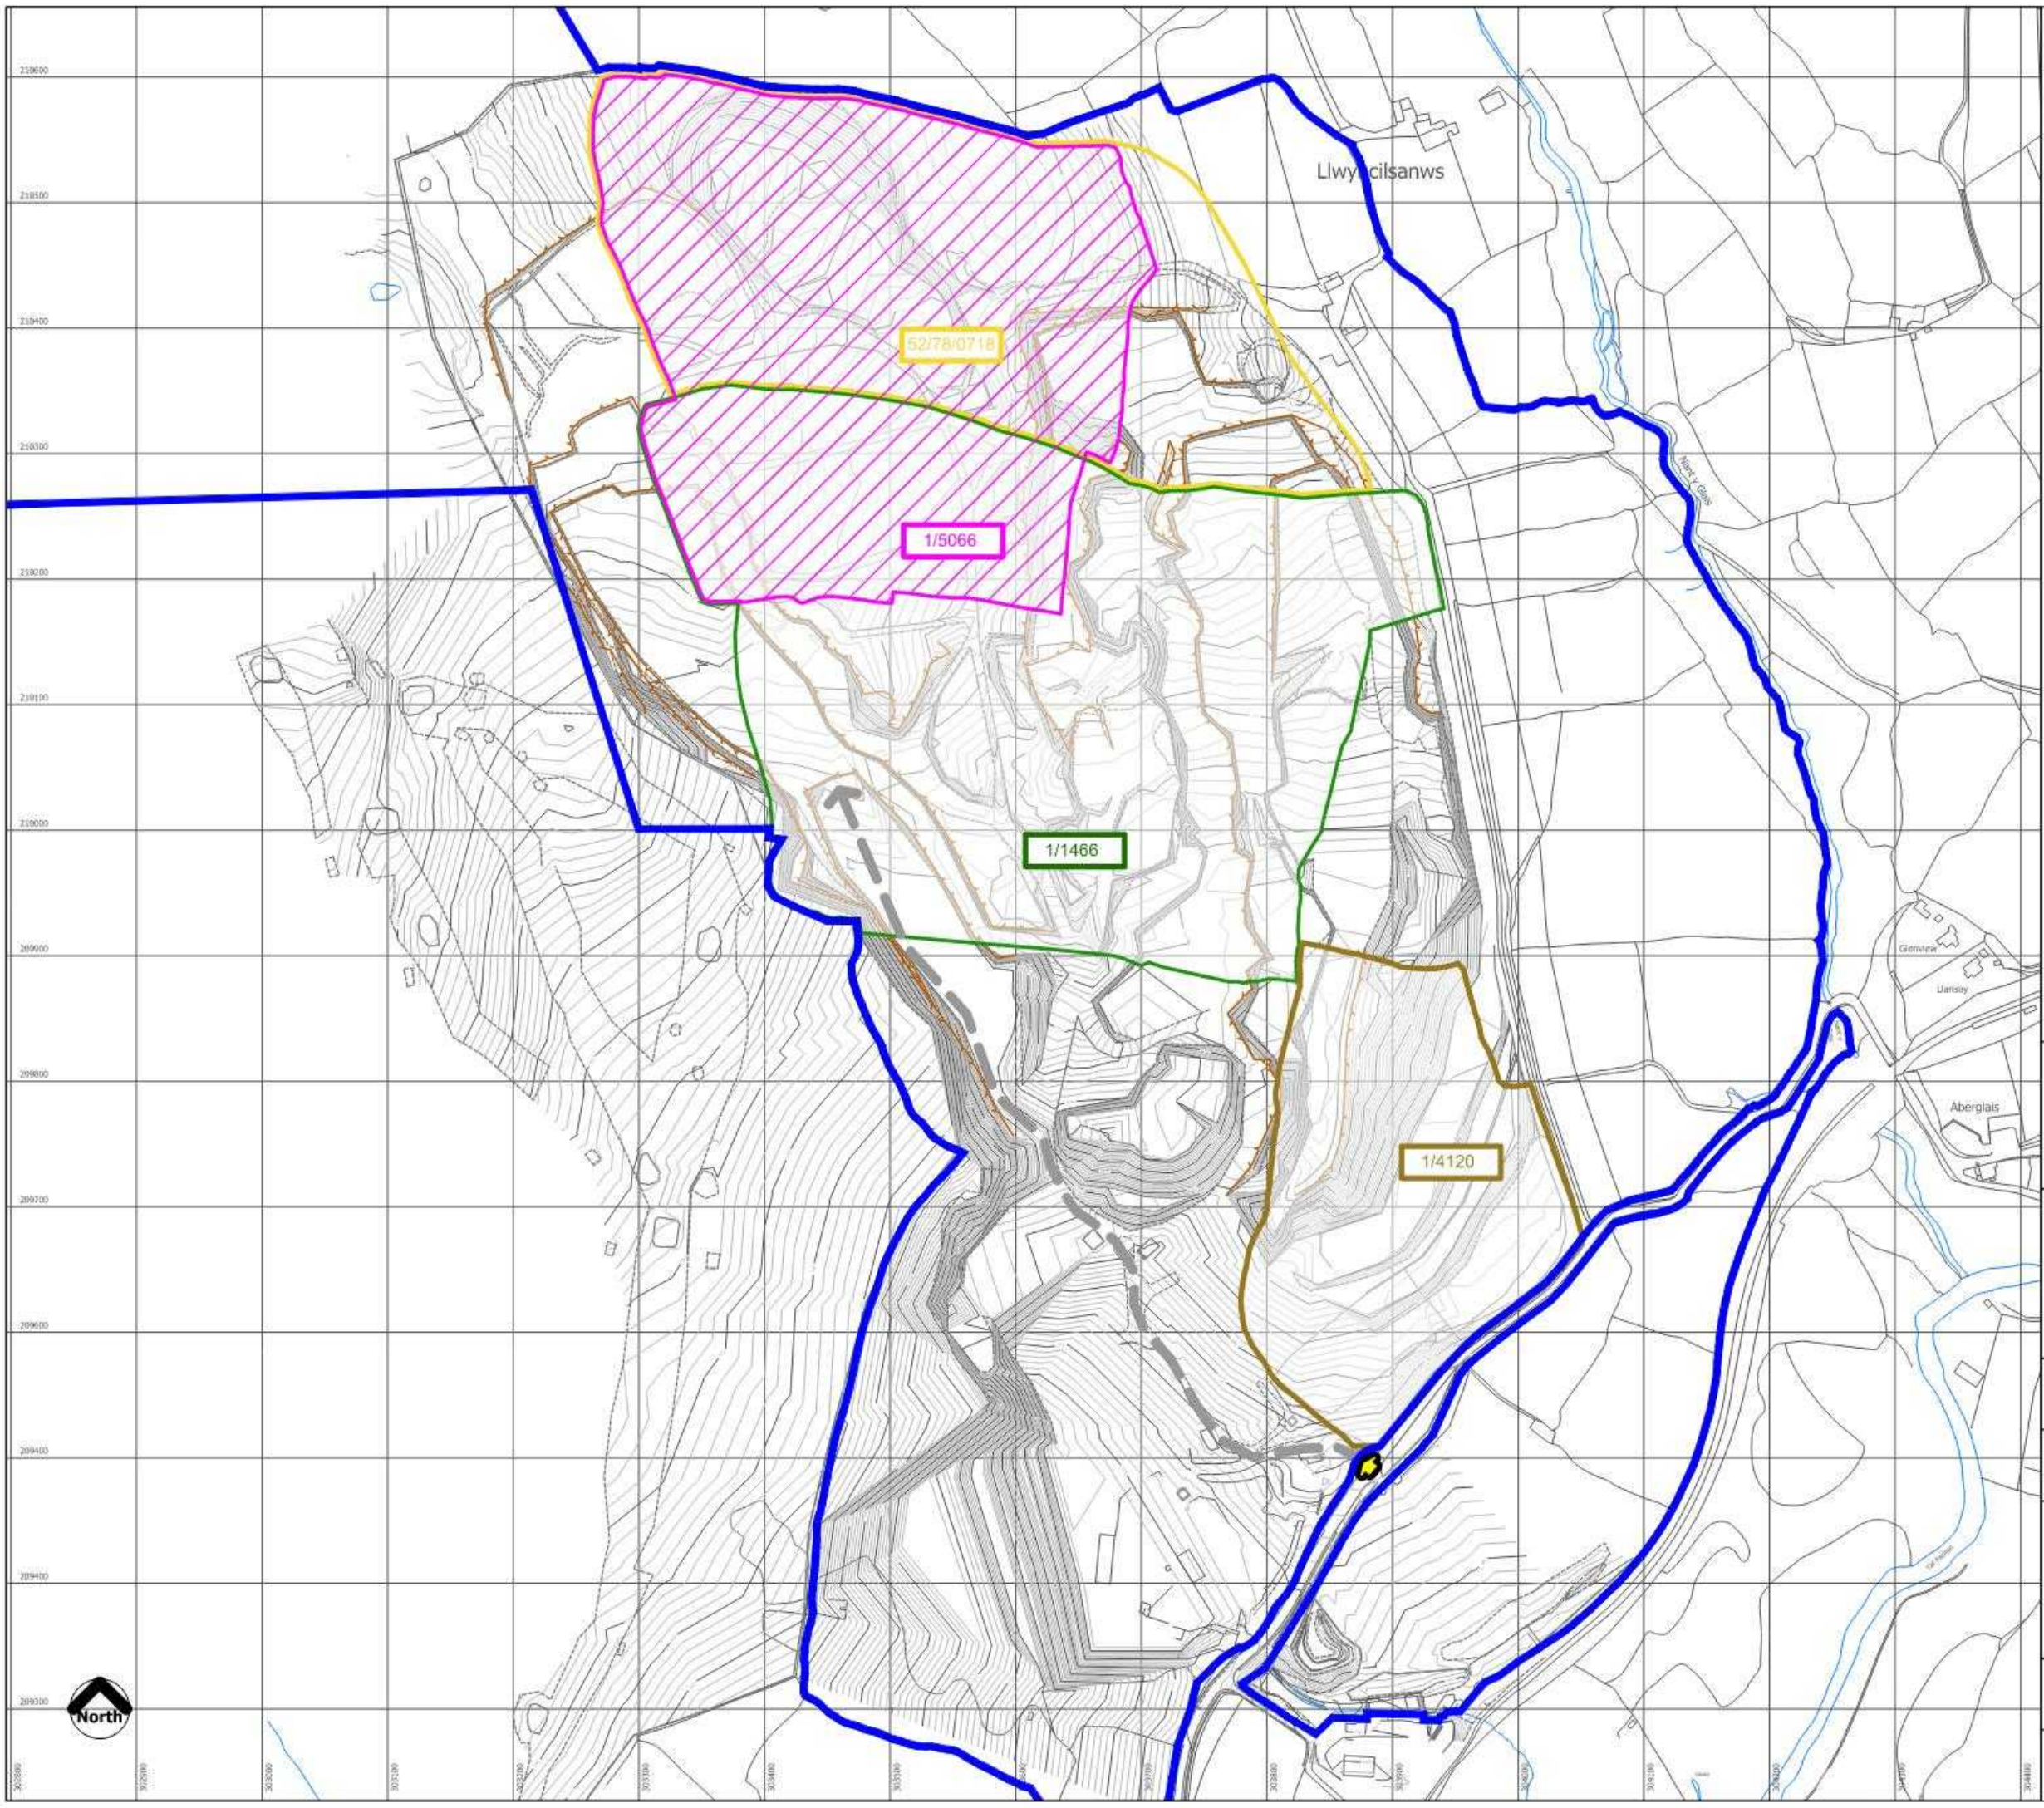

**tir collective**  
LANDSCAPE ARCHITECTS  
Britannia House, Caerphilly Business Park, Van Road, Caerphilly, CF83 3GG  
© Tir Collective Limited 2022. Registered Company No. 13489264  
TC22009\_V6/PR/MT/5 v1.dwg

Vaynor Quarry

ROMP Application

**Mineral Permissions relating to the Mining Site within Merthyr Tydfil**

**V6/PR/MT/5**

Scale 1:5000 @ A3

20 May 2022