


 George and Co.

62C High St,
Cefn-coed-y-cymmer,
Merthyr Tydfil
CF48 2PL

1061.12		PLANS	
planning	1:50@A3	Aug 24	CG
George + Co Crownford House, Swan Street, Merthyr Tydfil, Mid Glamorgan, Wales, CF47 8EU TEL 07830328652 hello@georgeandco.studio			
DO NOT SCALE THIS DRAWING		©George and Co.	

A. minor revision - 15.01.2025

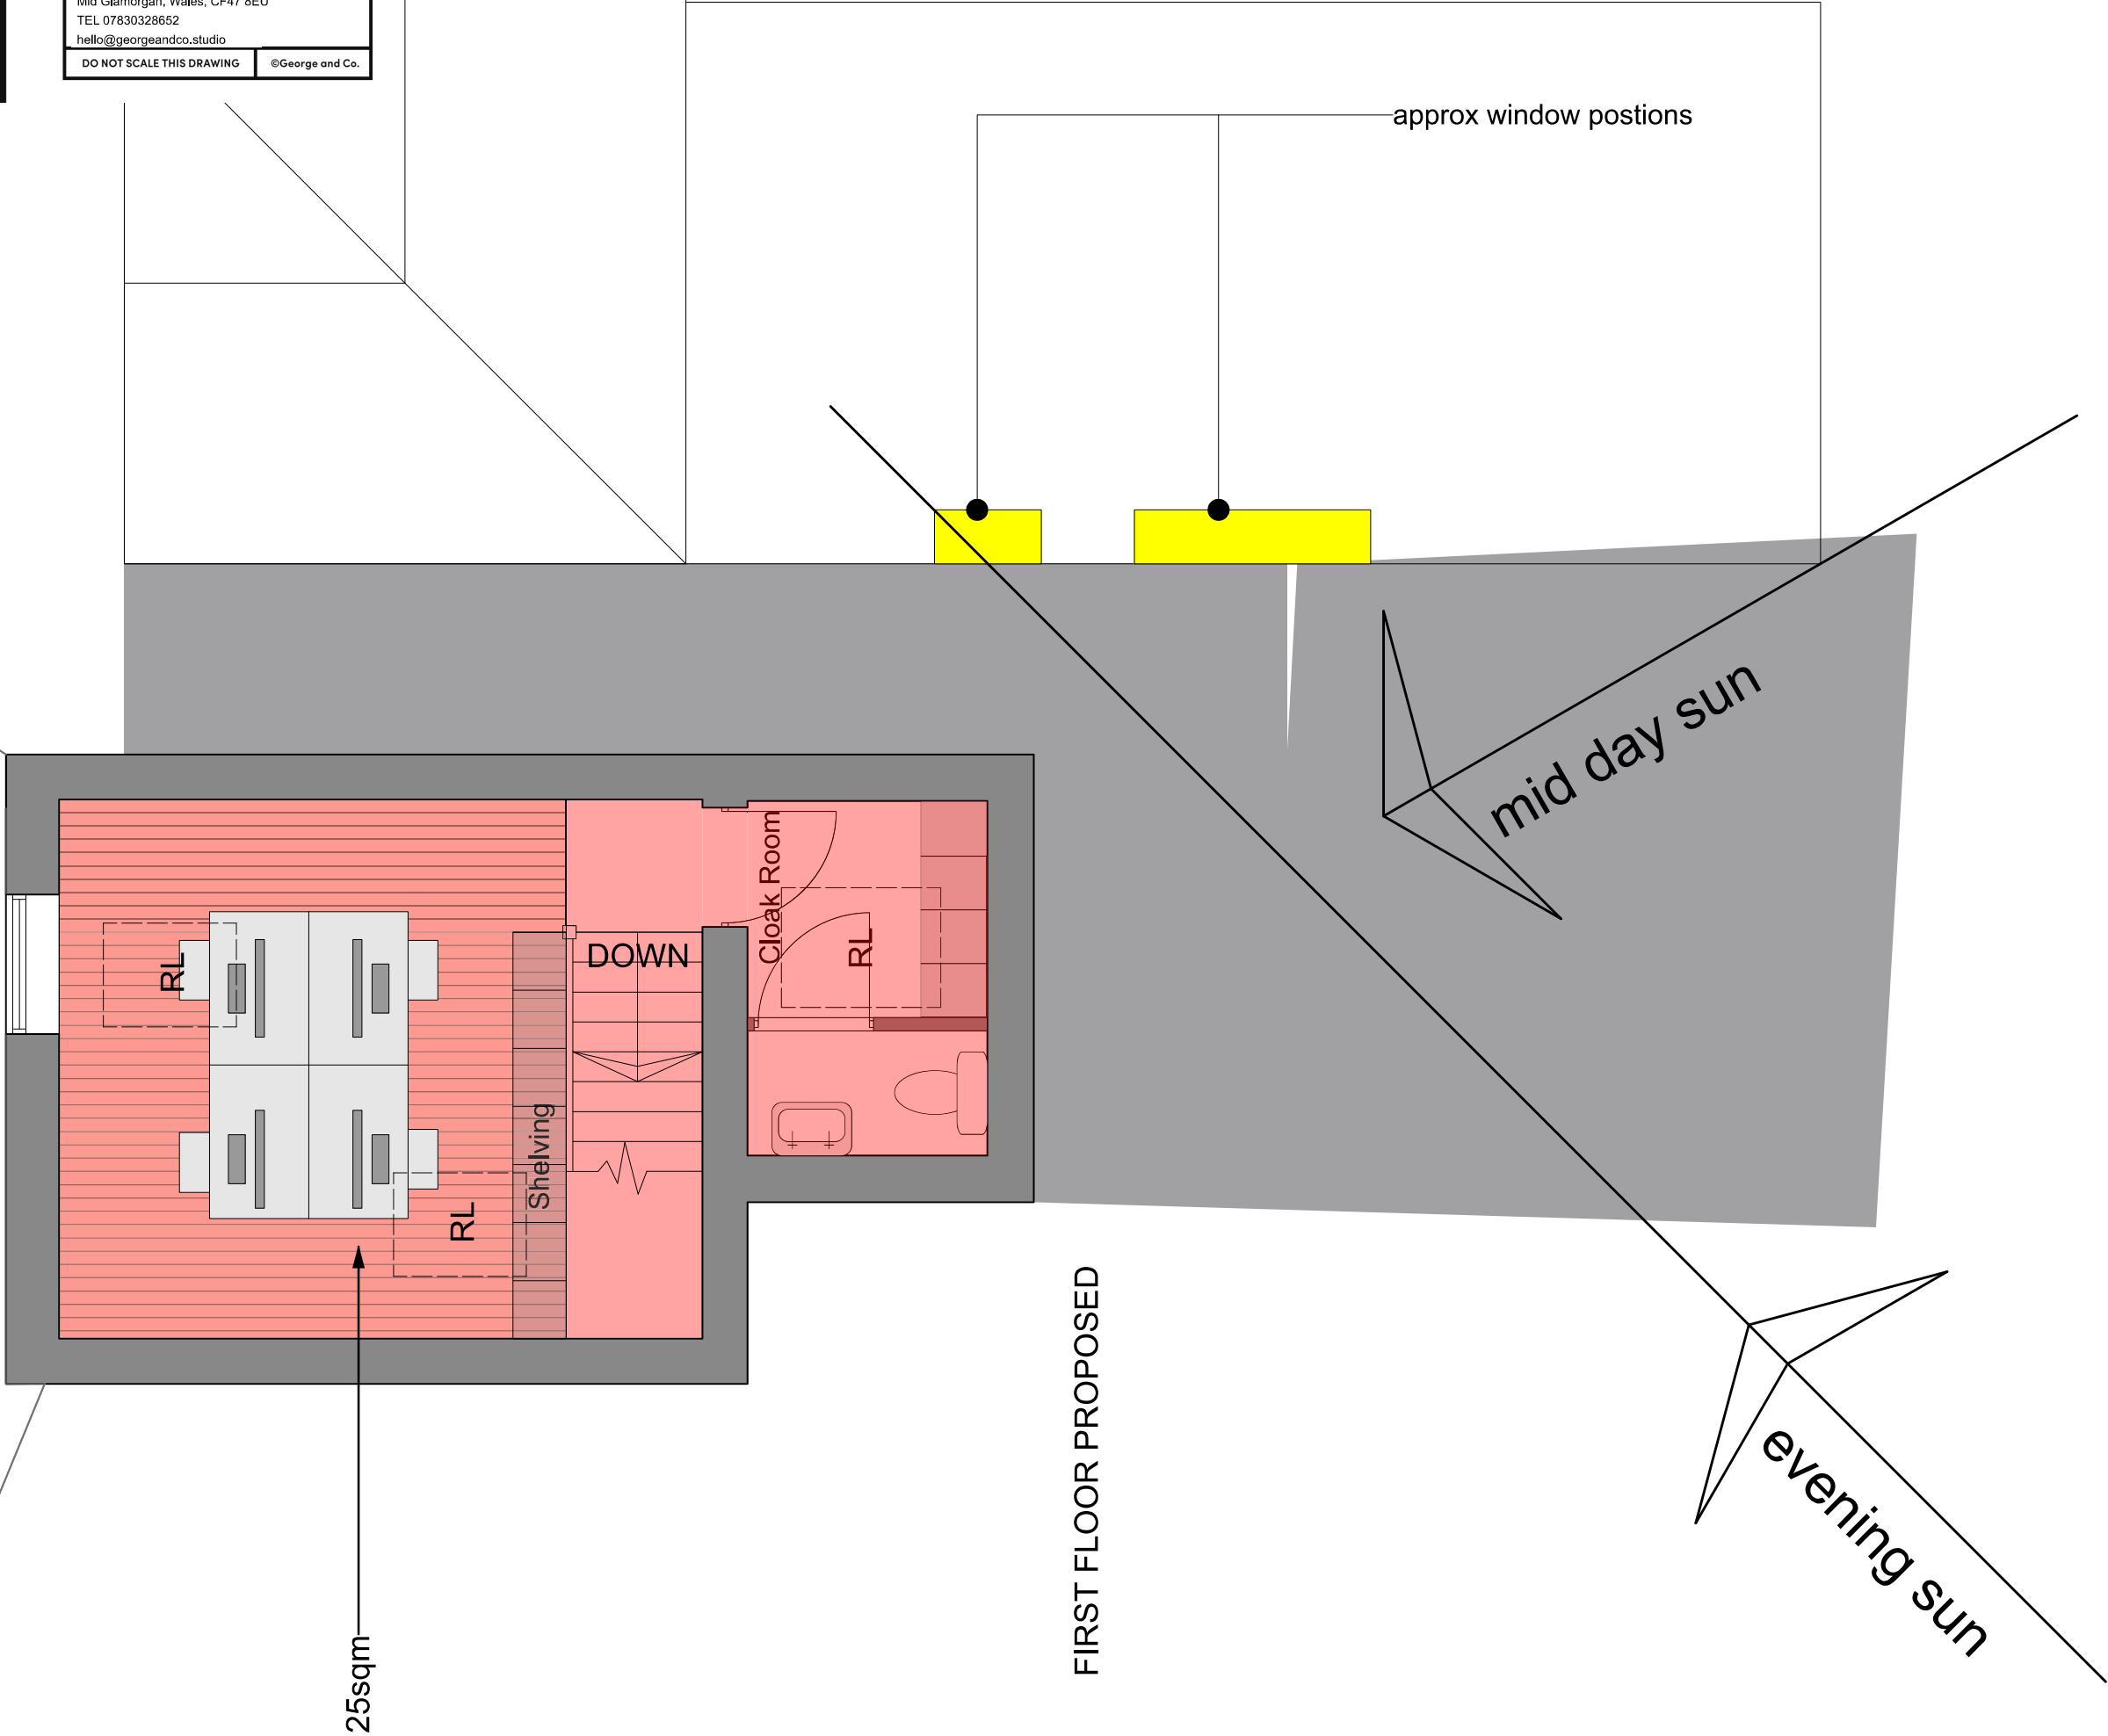

FIRST FLOOR PROPOSED