


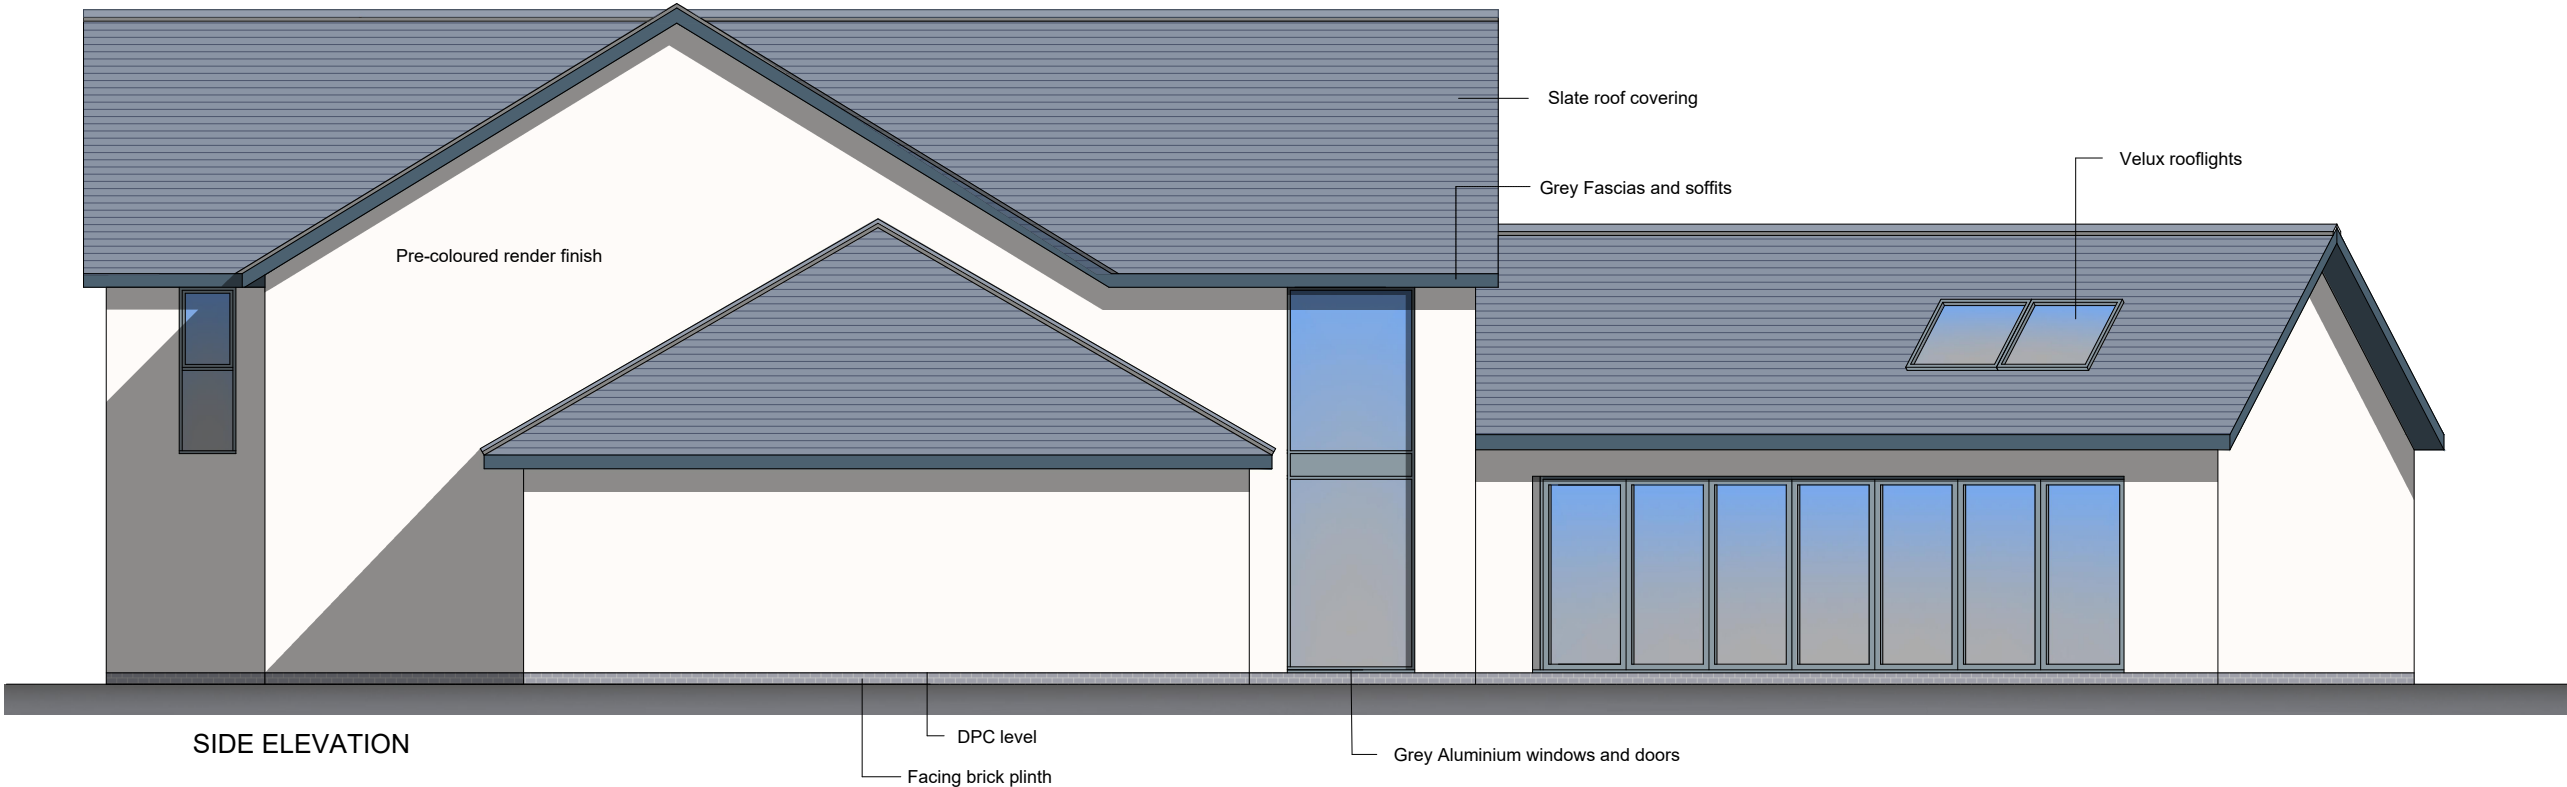

AMENDMENTS: Dwelling re-designed. October 2020

k.j.lloydAADip. RIBA CHARTERED ARCHITECT		49 Coed Y Pia, LLanbradach Caerphilly, CF83 3PT				
PROJECT	PROPOSED DWELLING LAND AT BOTTOM OF BRONDEG HEOLGERRIG MERTHYR TYDFIL		SCALE	1:100 @ A3	DATE	OCT 2020
			DRAWN	KL	DRG.NO.	03
DRAWING	PROPOSED ELEVATIONS SHEET 1					
THIS DRAWING IS COPYRIGHT						