


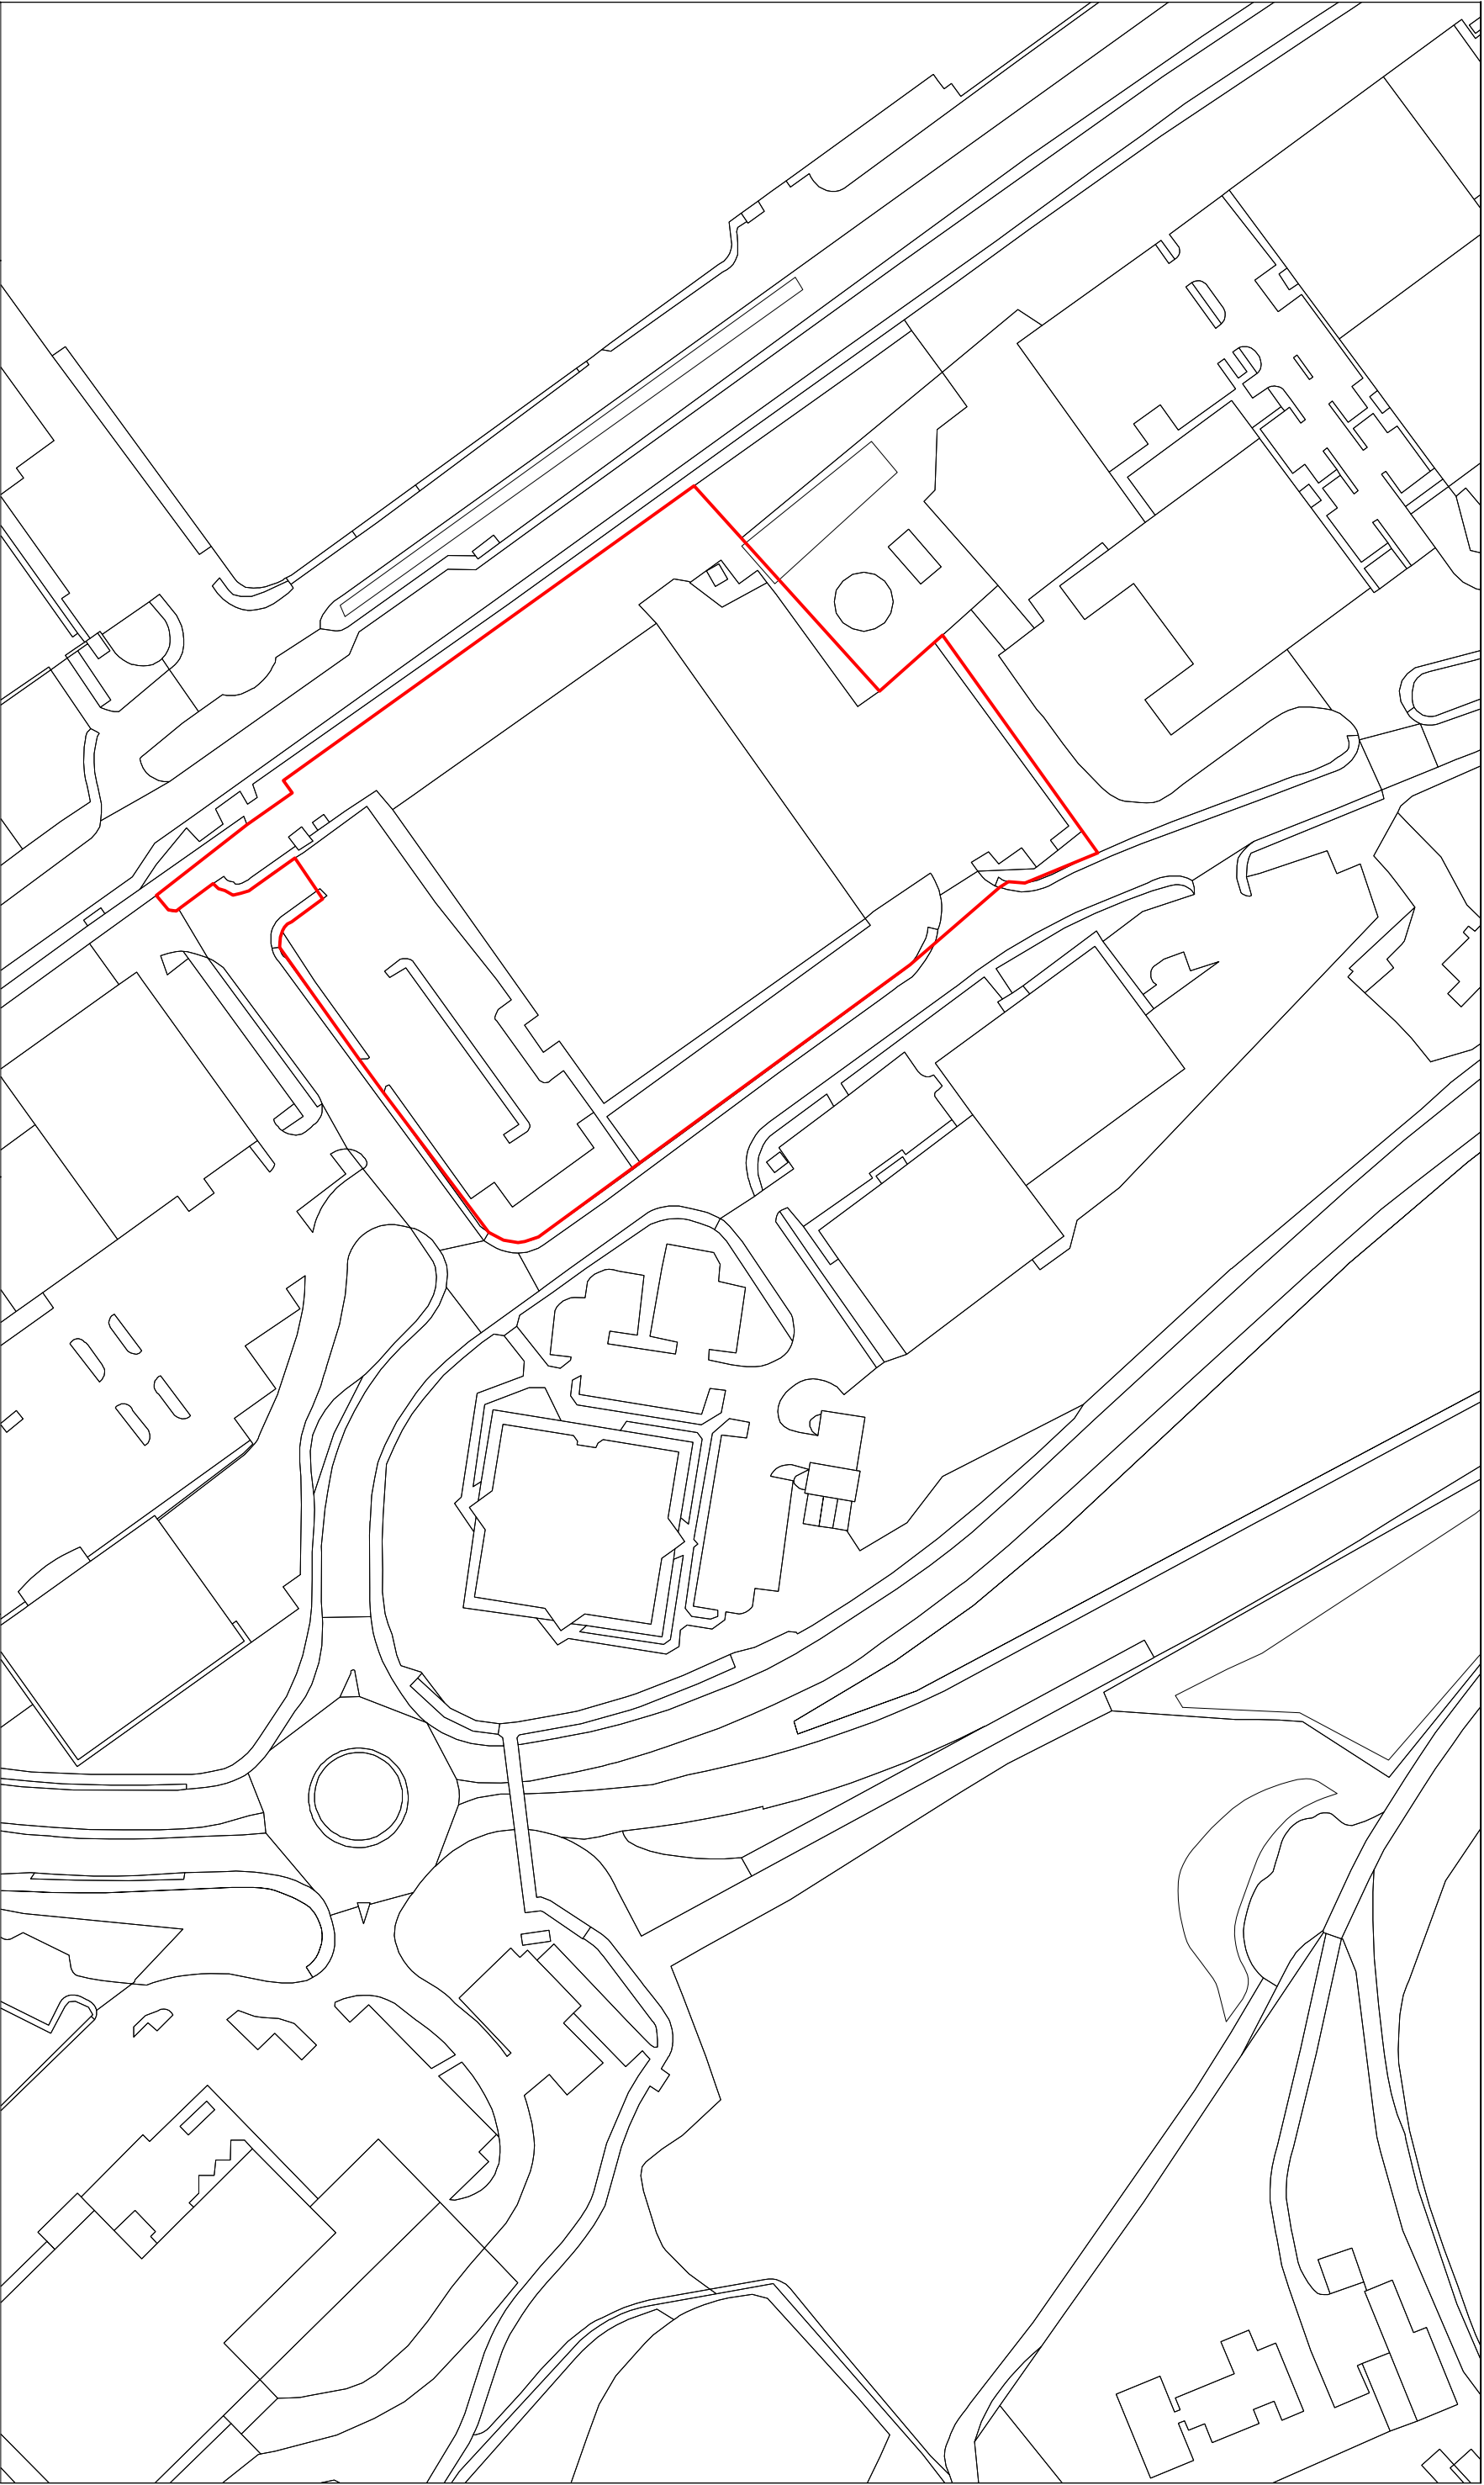

Job

Unit 5 to Family Centre

Triangle Business Park
Merthyr Tydfil
CF48 4TQ

Title

Existing Block Plan

Unit 5
Triangle Business Park
Merthyr Tydfil
CF48 4TQ

Scale 1/1250 @ A3

Date July 2023

Drawn

Checked

Job. Ref.

2023-152

Dwg .No.

04

Rev.