



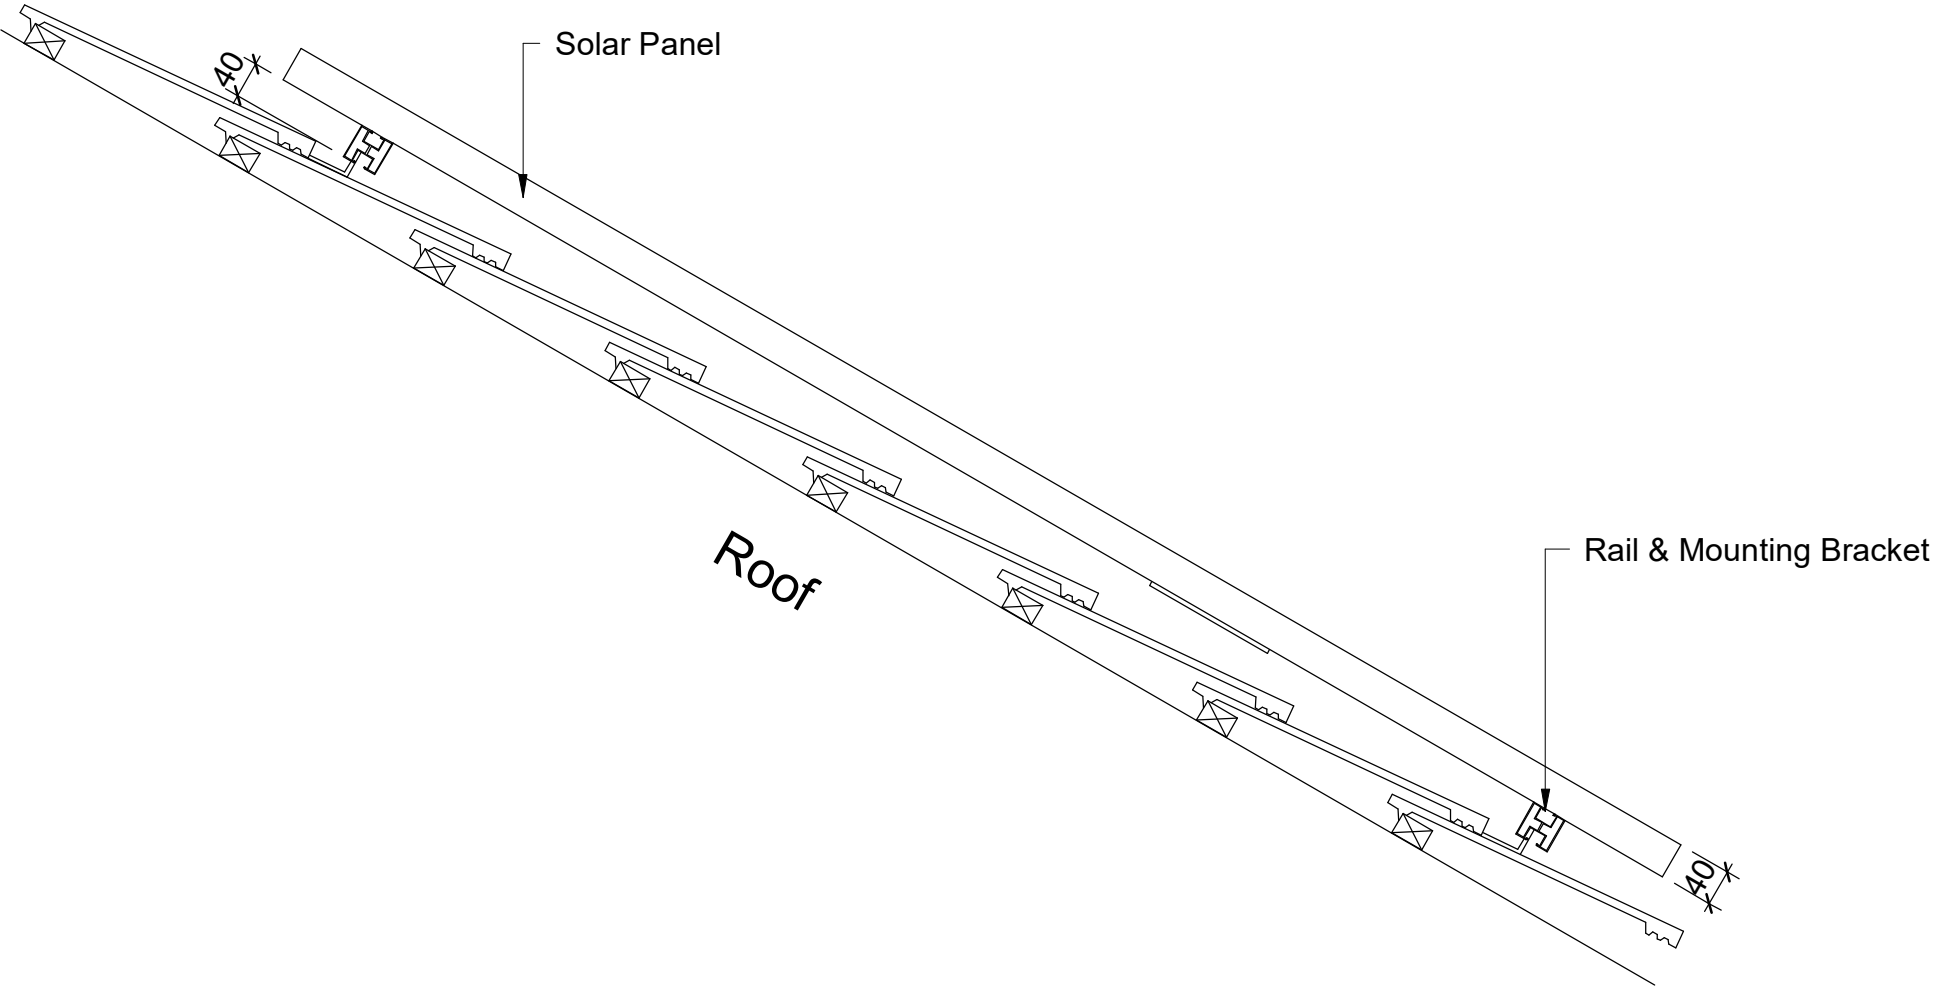

Roof Mounting

Wall Mounting

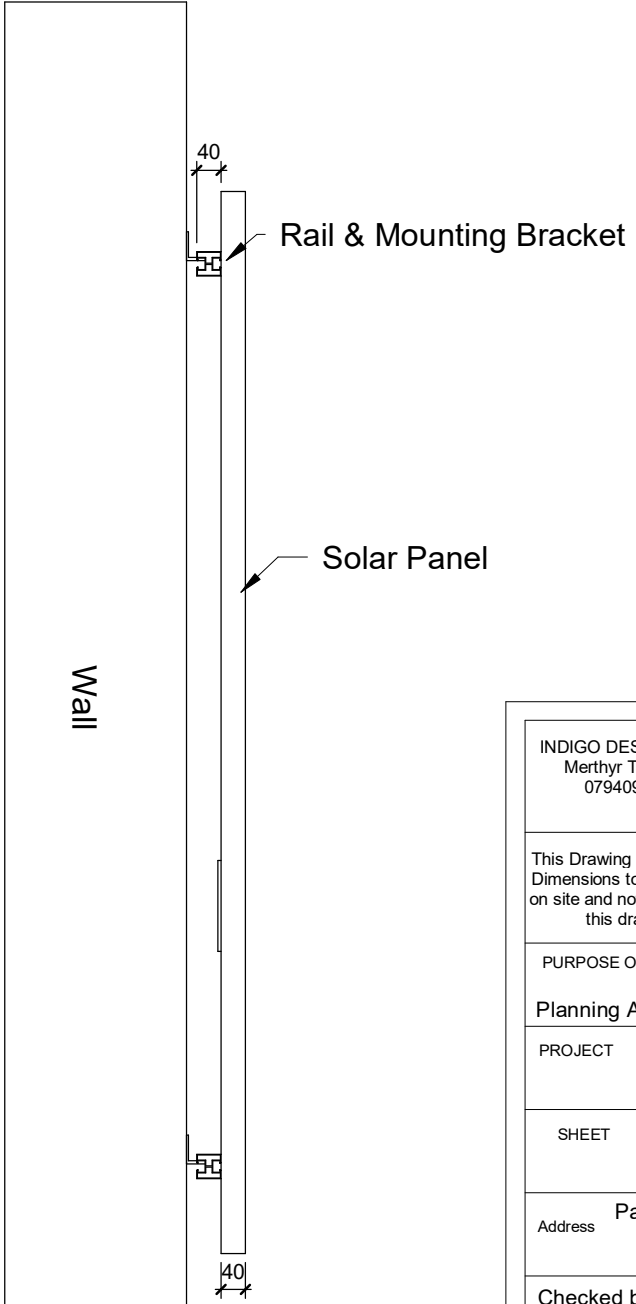

INDIGO DESIGN (Part of 3dcadwales Ltd) 5 Ashlea Drive,
Merthyr Tydfil, CF47 0NY Tele 01685 385746 Mob -
07940913216 Email: philip@3dcadwales.co.uk

This Drawing is Copyright,
Dimensions to be checked
on site and not scaled from
this drawing



PURPOSE OF ISSUE	DRWAING NUMBER
Planning Approval	PH-03

PROJECT
Solar panel to side and main roof

SHEET
Section

Address	Park Heating, 140 High Street. Cefn Coed, Merthyr Tydfil. CF48 2PL
---------	---

Checked by	Drawn by	Scale (@ A3)
JH	PH	1 : 25

Rev No	Description	Date
A	Issue	04/12/2024