


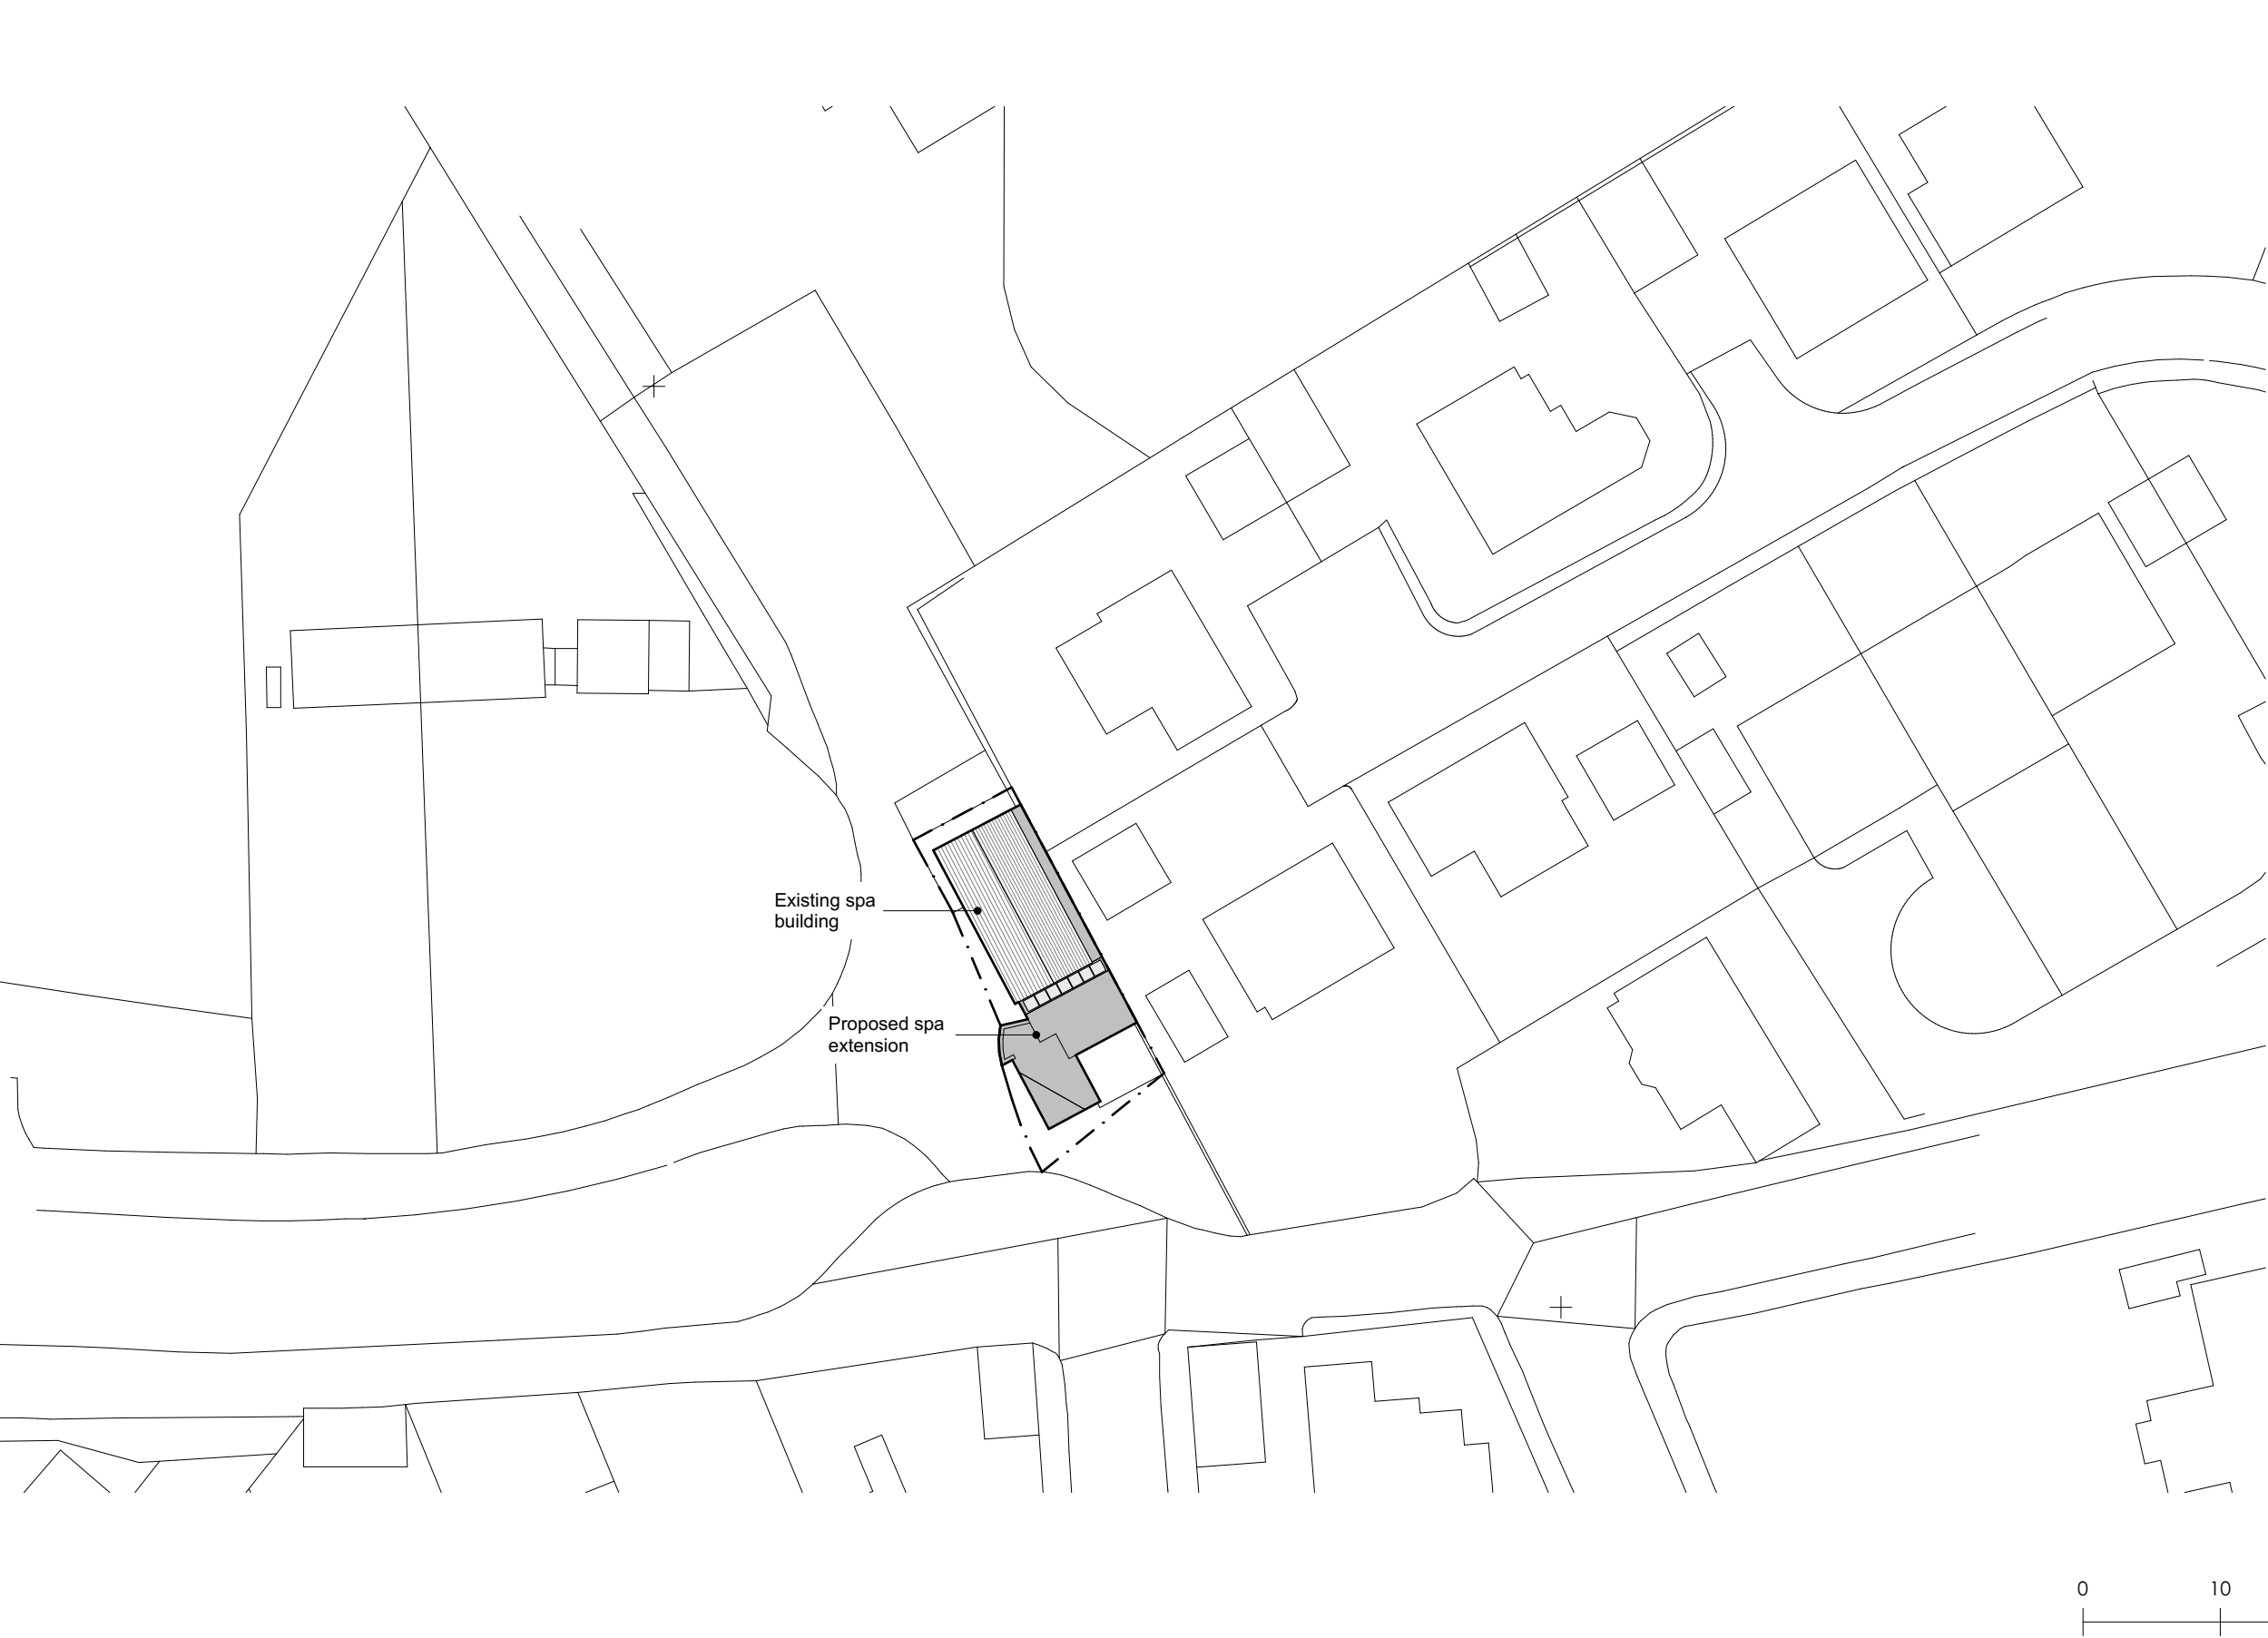

DRAWING BLOCK PLAN						REV	DATE	BY	DESCRIPTION	NOTES	19 New Road Llandeilo Carmarthenshire SA19 6DD 01558 822009 info@mwd.wales MWD architects
										*Do not measure off these drawings	
PROJECT THE ROSE RETREAT											
CLIENT THE ROSE RETREAT											
JOB NO.	DRAWING NO.	REVISION	DRAWN BY	DATE DRAWN	SCALE					FOR PLANNING	
2434	002		OW	04.02.25	1:500@A3						