



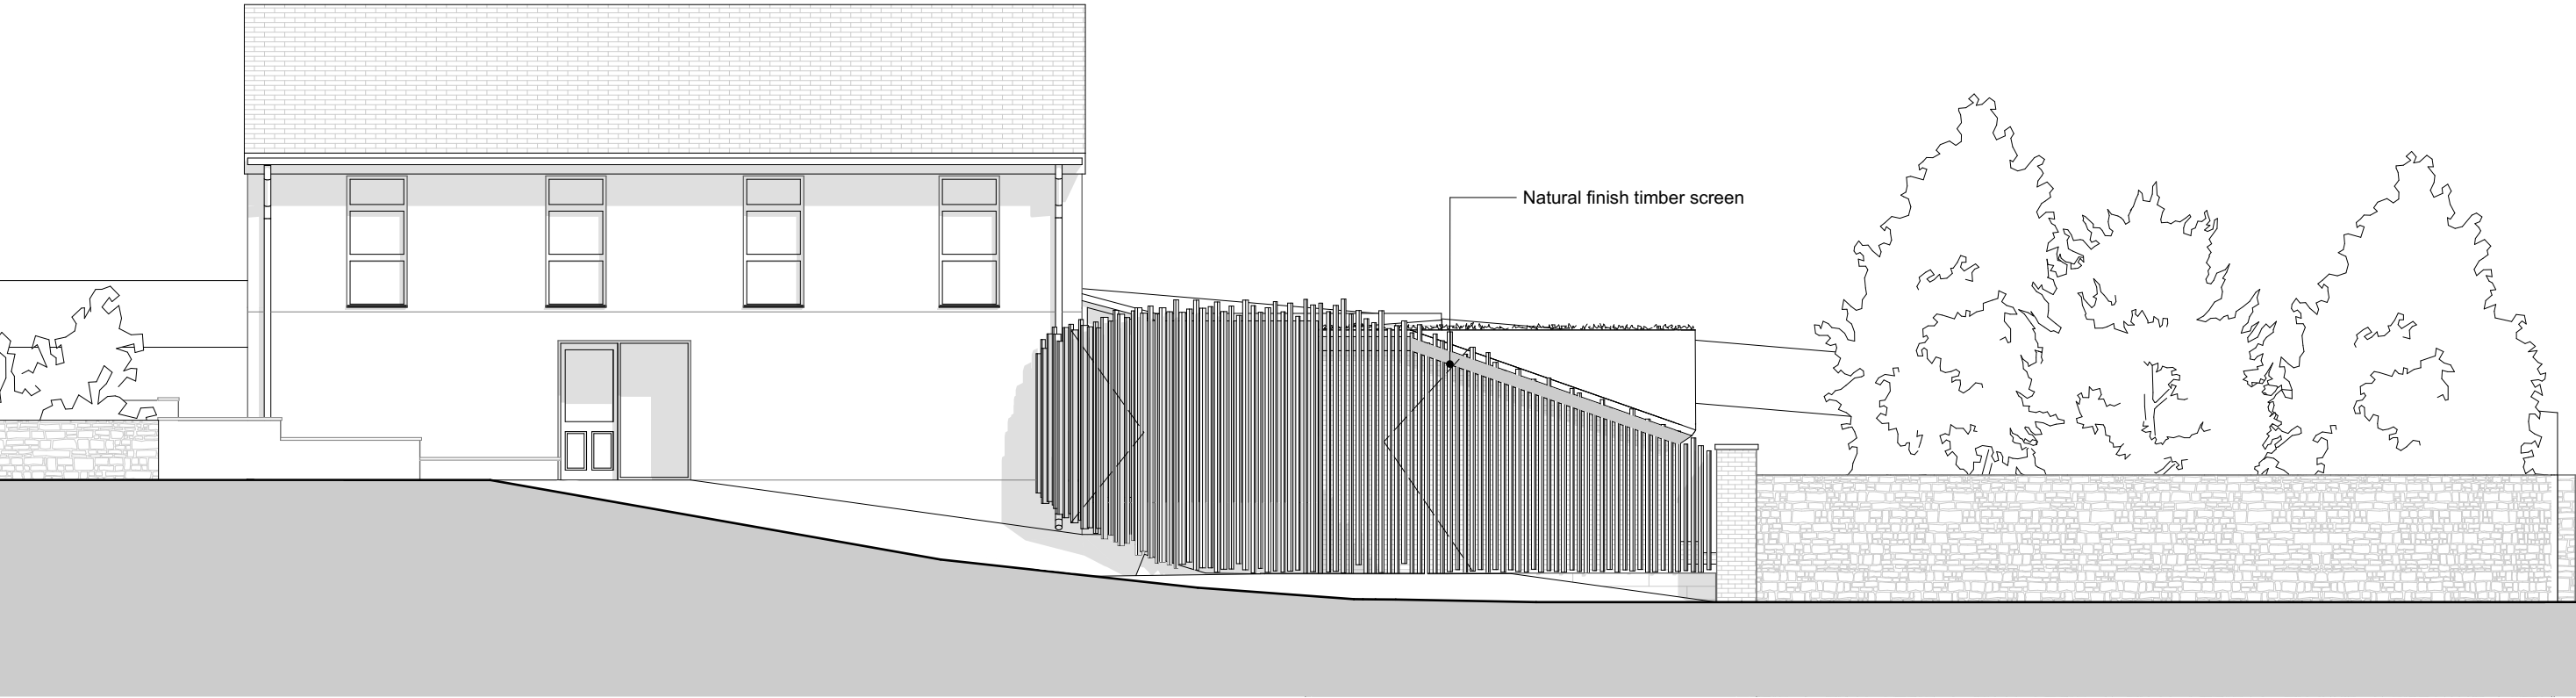

South West Elevation

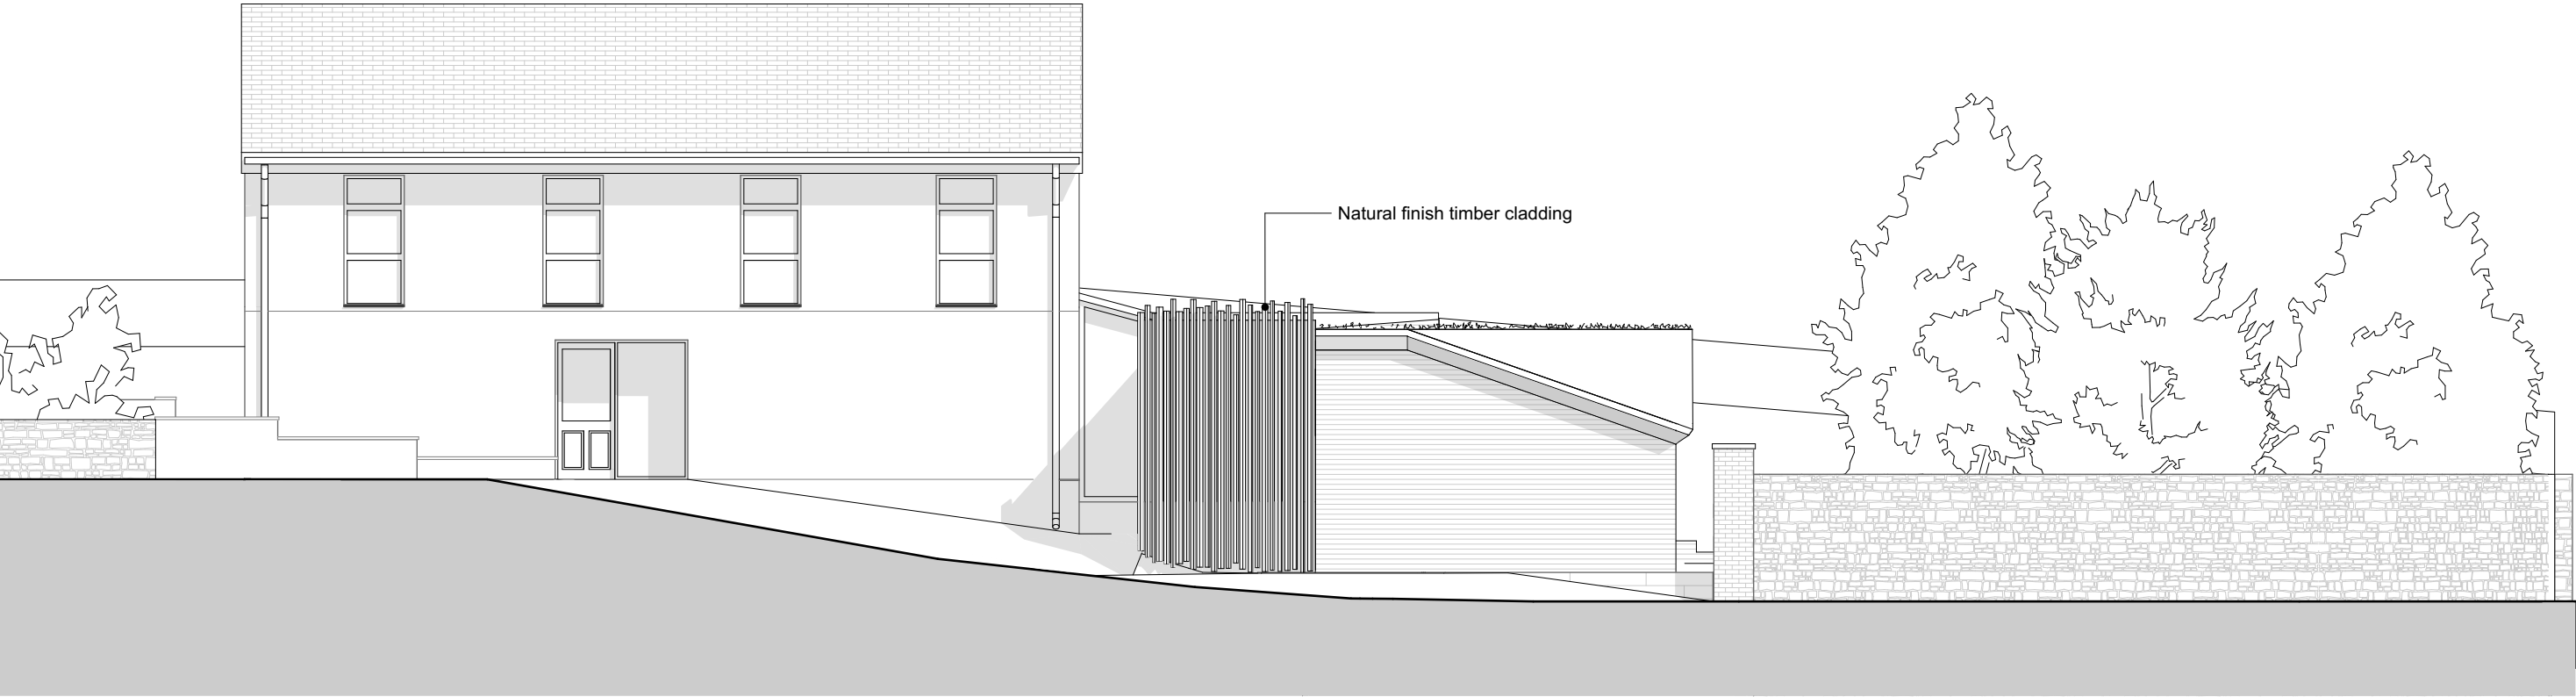

South West Elevation No Screen

DRAWING										012345	
PROPOSED ELEVATIONS 2 OF 2										REV	DATE	BY	DESCRIPTION	NOTES	19 New Road Llandeilo Carmarthenshire SA19 6DD 01558 822009 info@mwd.wales MWD architects	
														*Do not measure off these drawings	
PROJECT	THE ROSE RETREAT	