



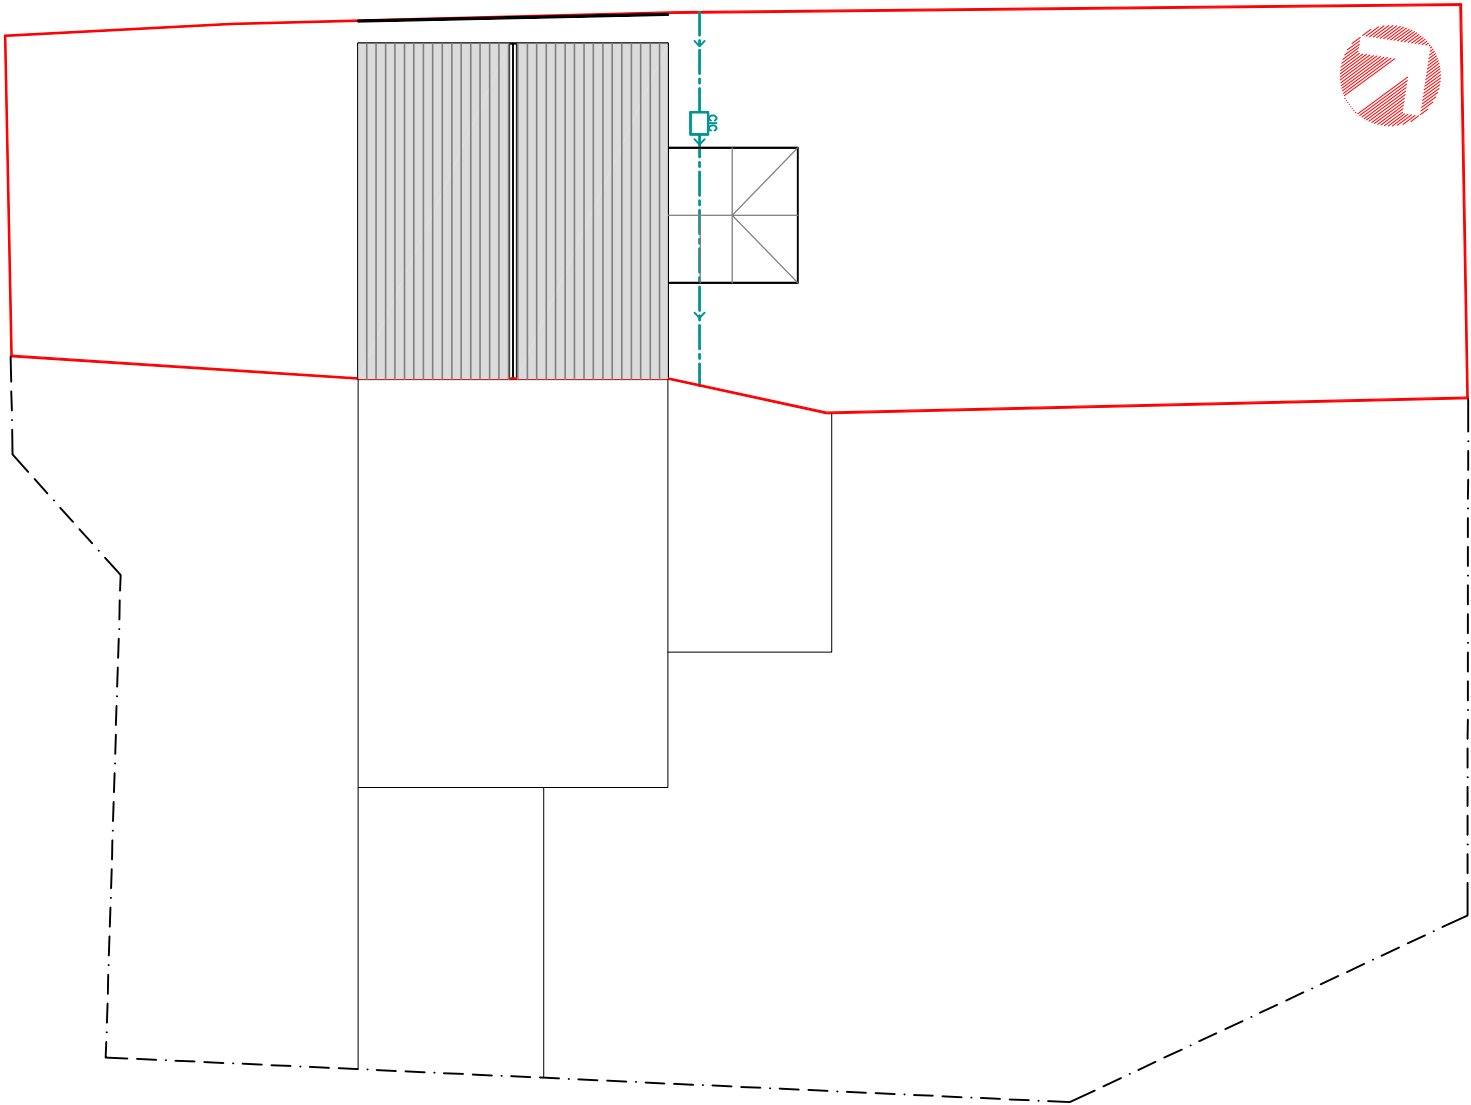

Existing Block Plan
1:200

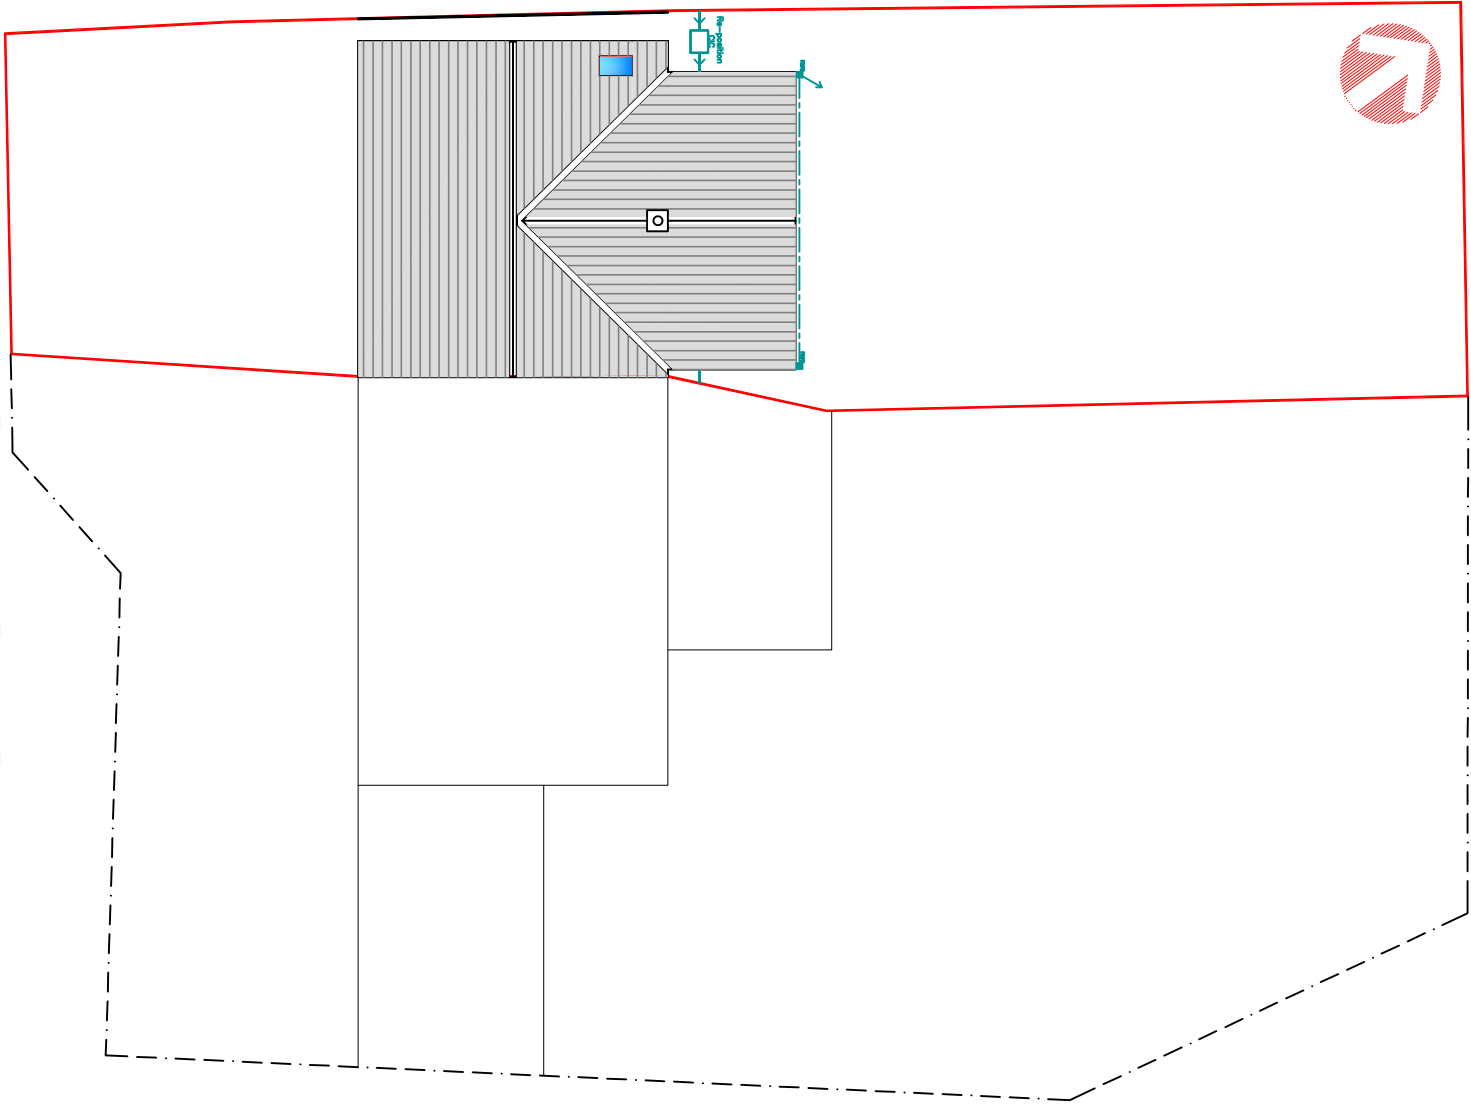

Proposed Block Plan
1:200

	
Utopia Design Architectural Services	
Building Planning Application Support Paul Thomas: BSc. (Hons) Tel: 01685 556220, Mob: 07908 725065	
Issued Only For Purpose Indicated Drawing Status: FOR PLANNING/BUILD CONTROL PURPOSES ONLY	
Address 11, Anthoney Grove Abercanoid Merthyr Tydfil CF48 1YX	
Project	
Proposed Two Storey Rear Extension with Alterations	
Drawn By Page	Date 15.03.2021
Title PT	Scale A2
Existing & Proposed Plans	
ANT GVE 11 02	