



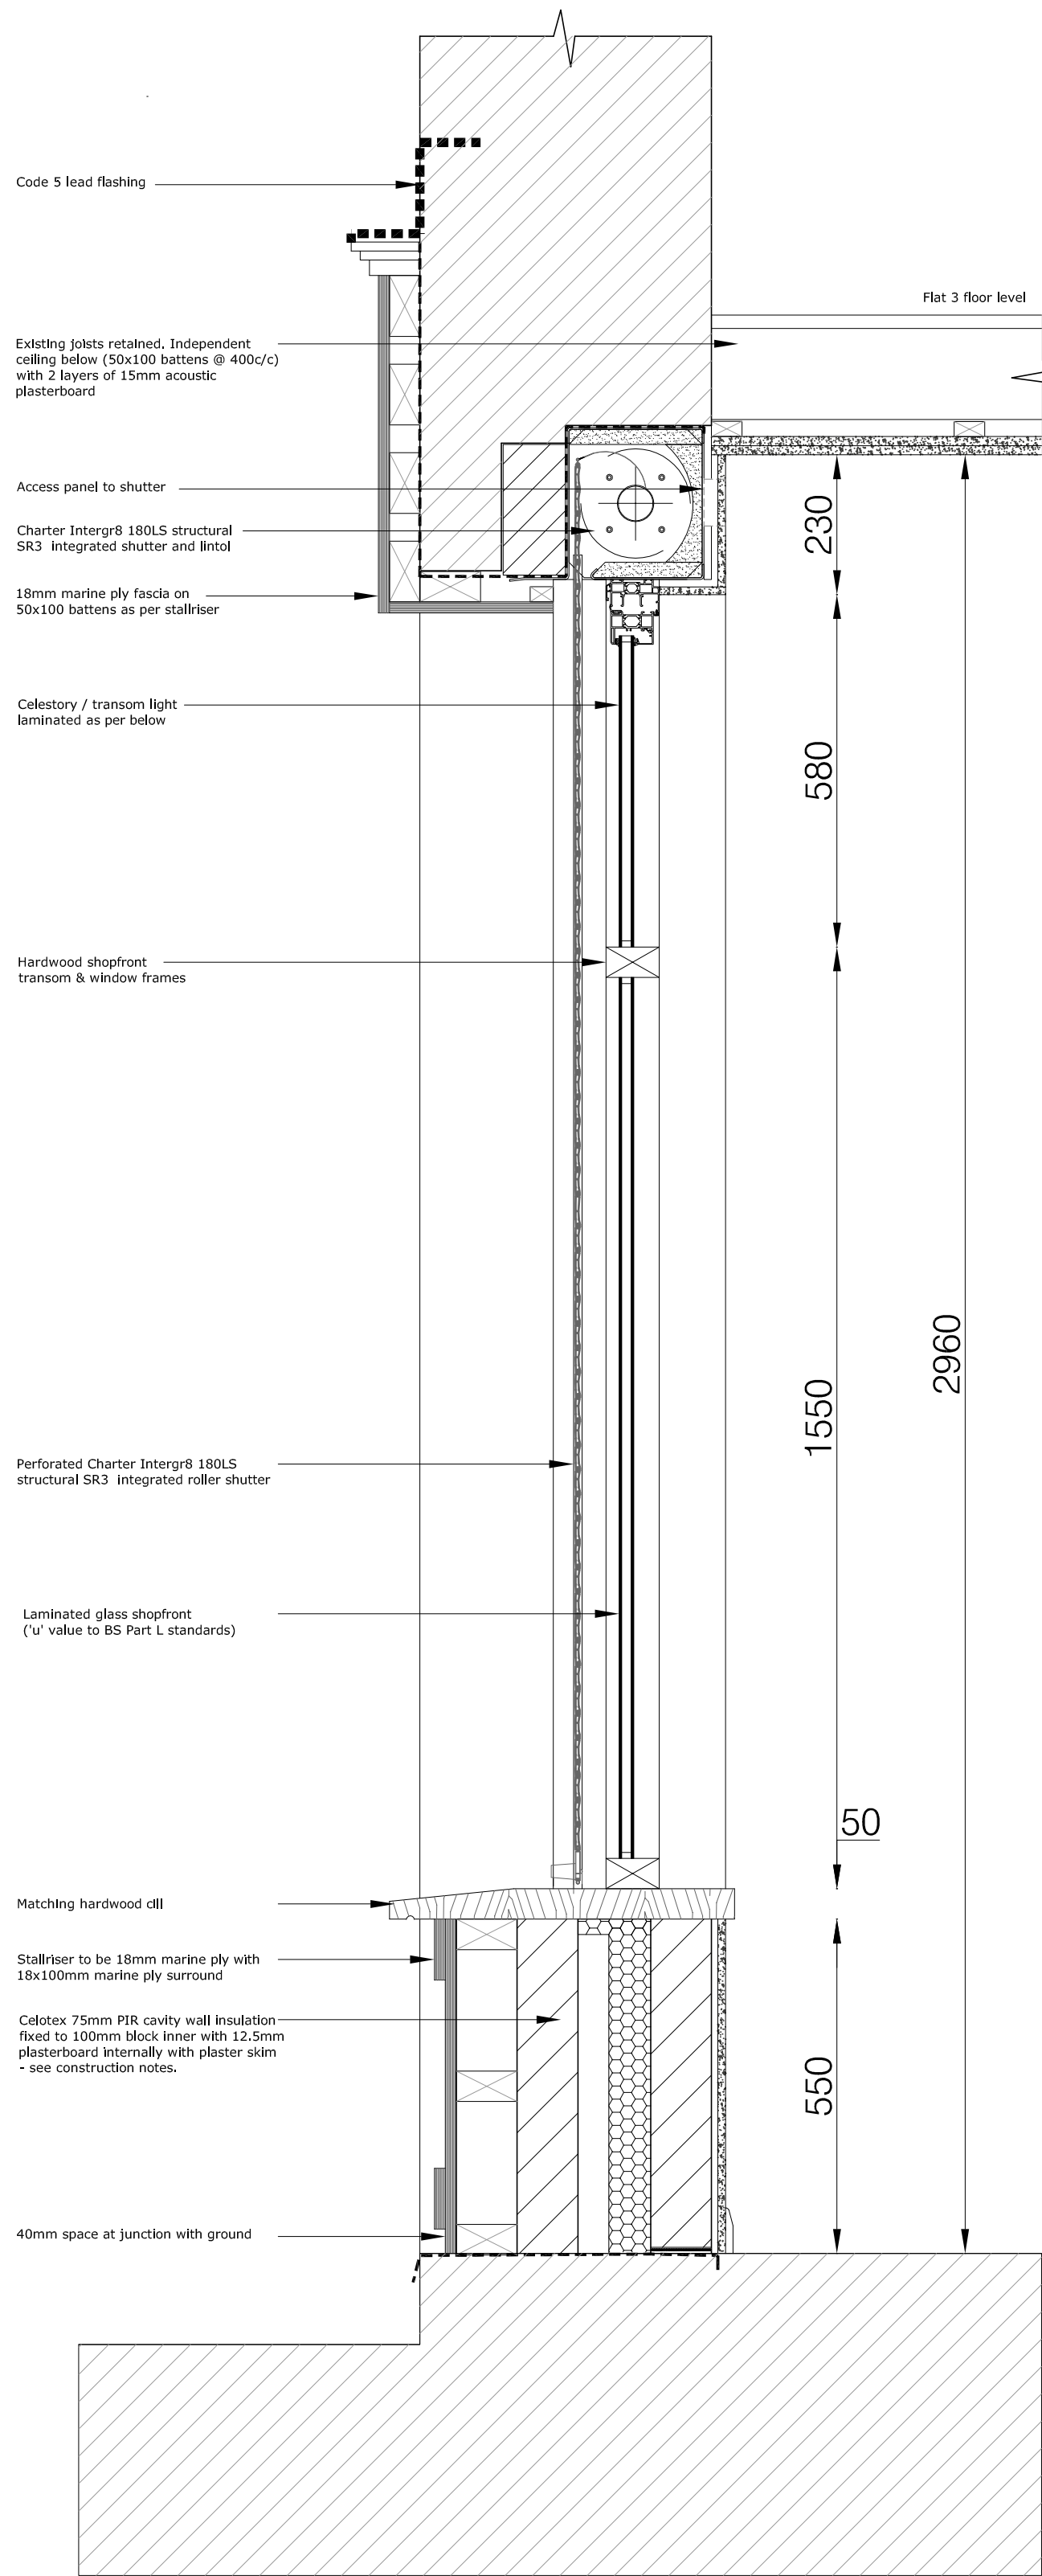

section & Detail Through Shopfront 1:10@A1

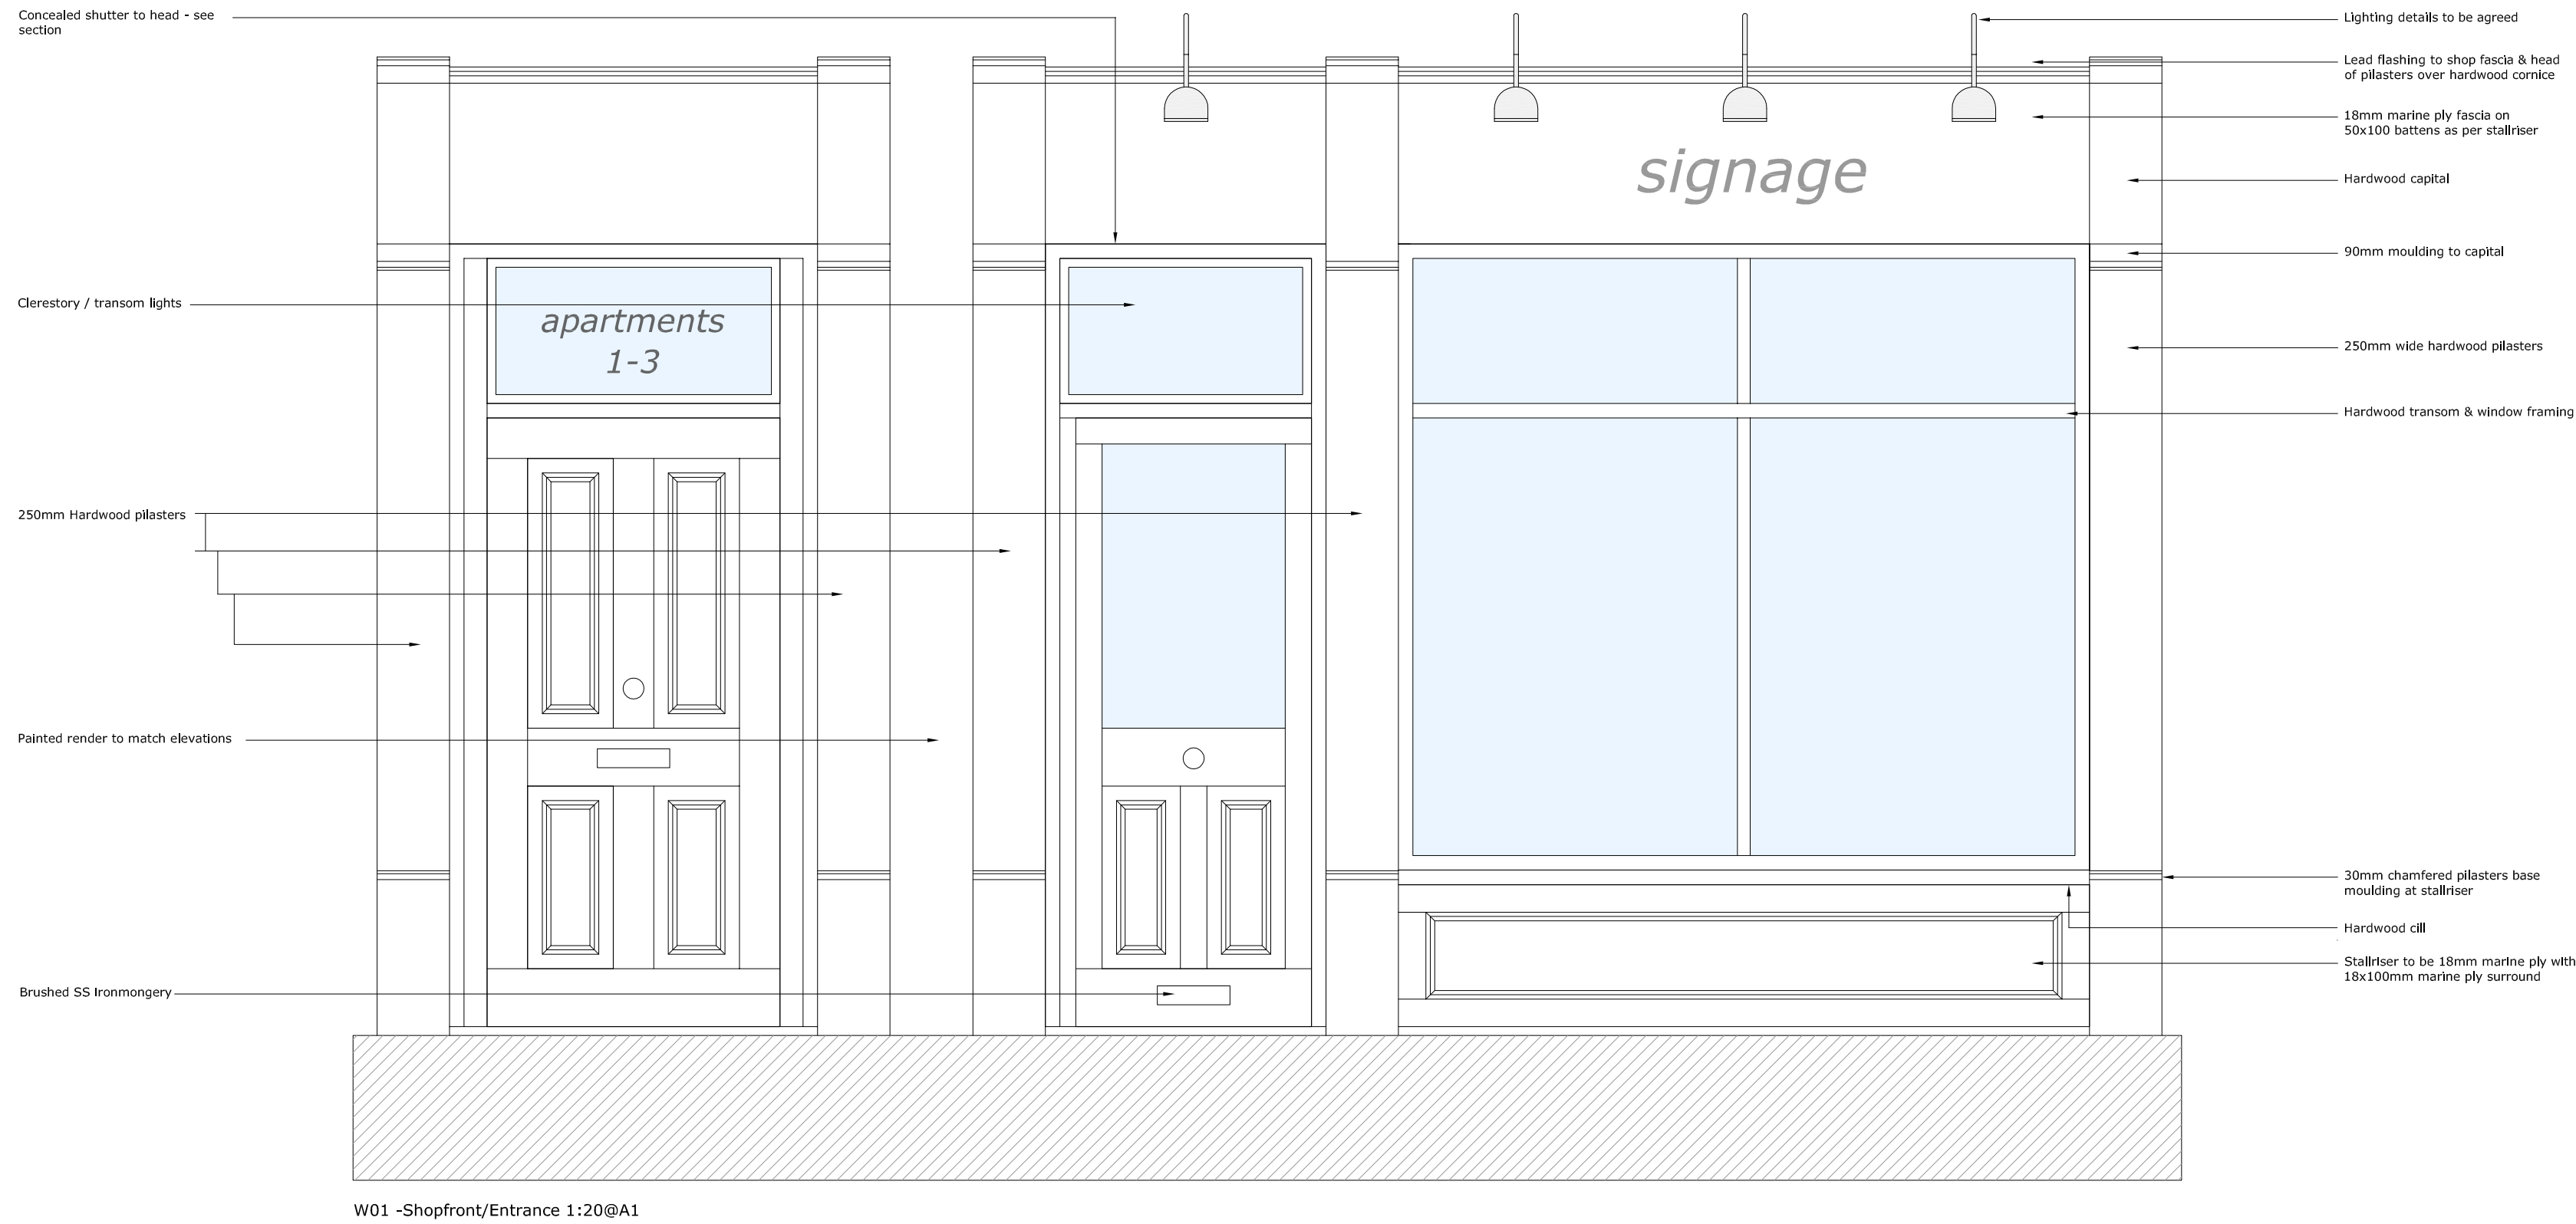

Issue	22.07.21	Planning Submission			
1:10					
1:20					
	Job:	32 High Street, Conversion to apartments and retail unit.		Date: 22.07.21	
	Location:	32 High Street, Merthyr Tydfil, CF47 8DE		Scale: 1:2, 1:10, 1:50@A1	
	Title:	Window Schedule / Window Details		Dwg No:	
				302 - AD(60)02	
TEL: +07846 126350, E-MAIL: sam@westfieldarchitects.co.uk 2 Alexander Gate, Fford Pengam, Cardiff, CF24 2SA.					