




IN CASE OF DOUBT OR DISCREPANCIES PLEASE REFER TO ARCHITECT FOR INSTRUCTIONS.
USE GIVEN DIMENSIONS ONLY. DO NOT SCALE
THIS DRAWING IS COPYRIGHT.

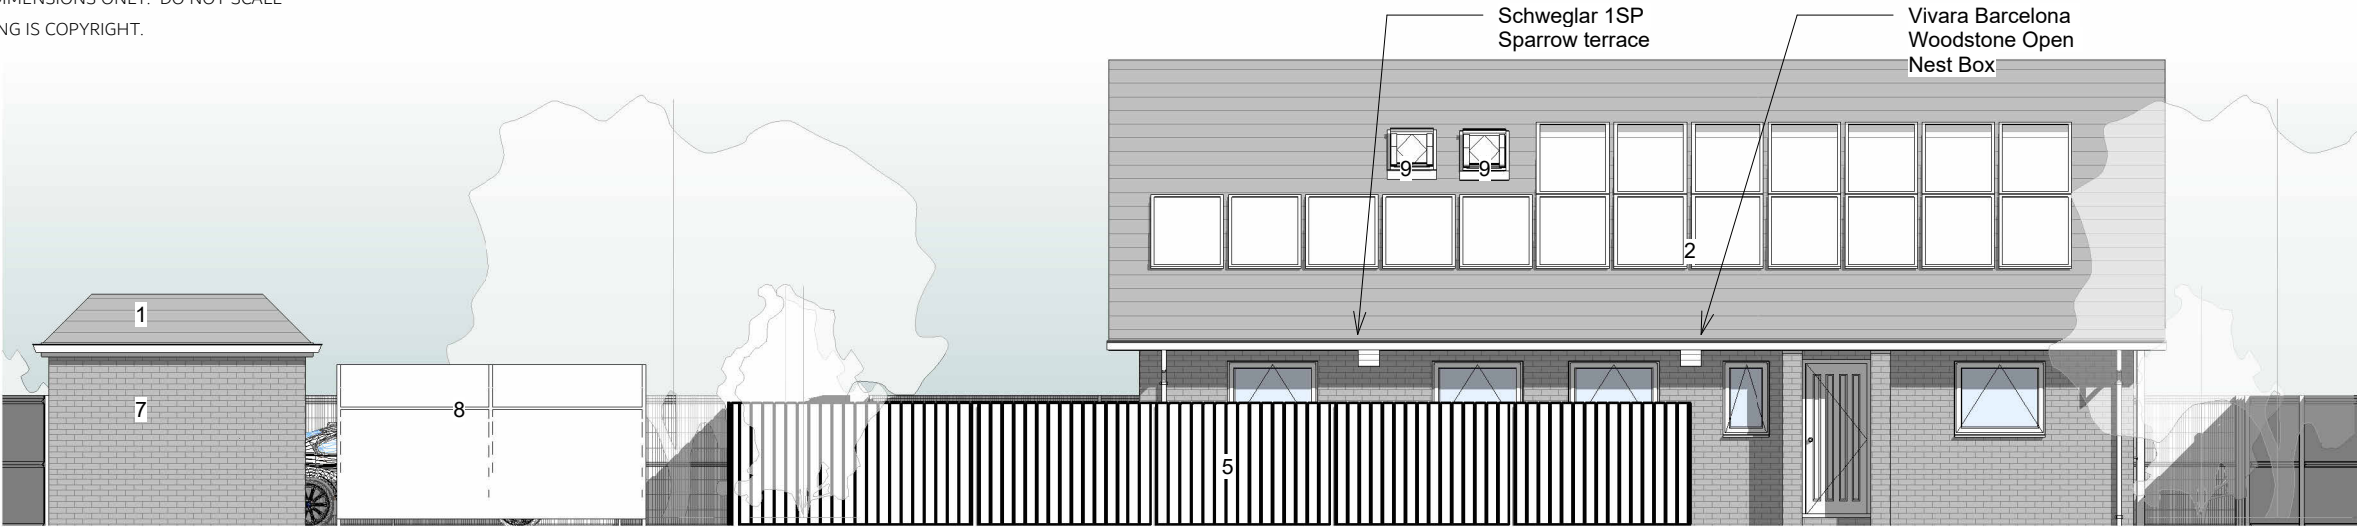


East Proposed
(1 : 100)

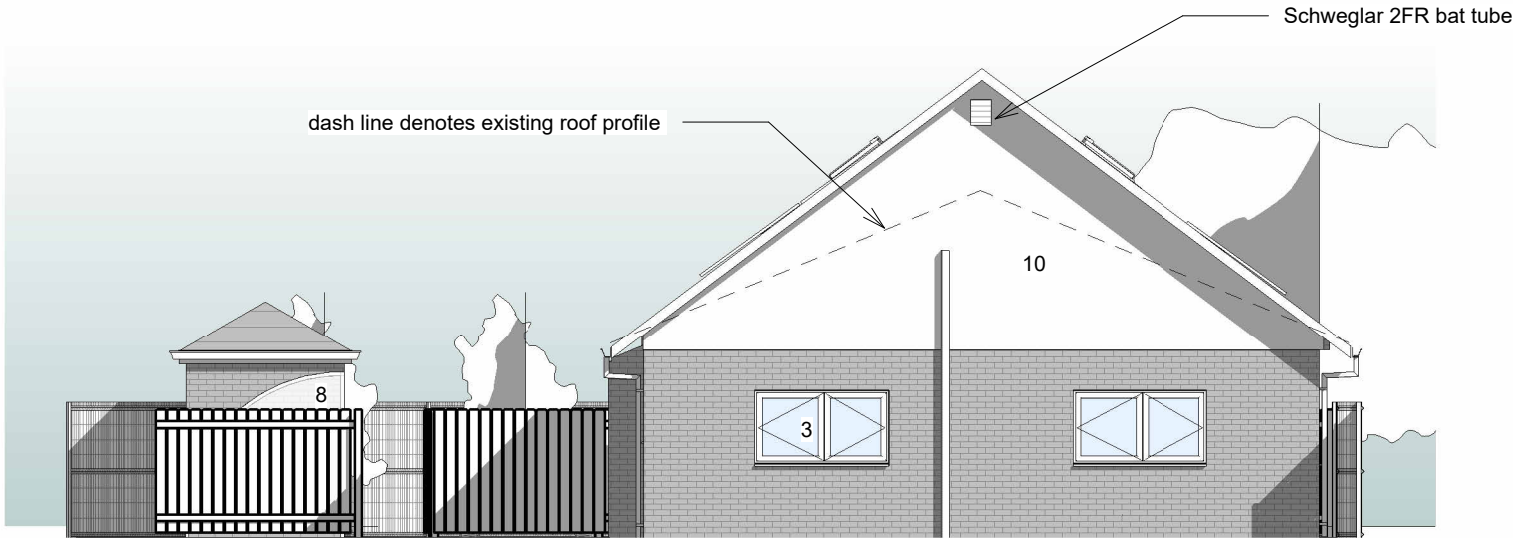

North Proposed
(1 : 100)

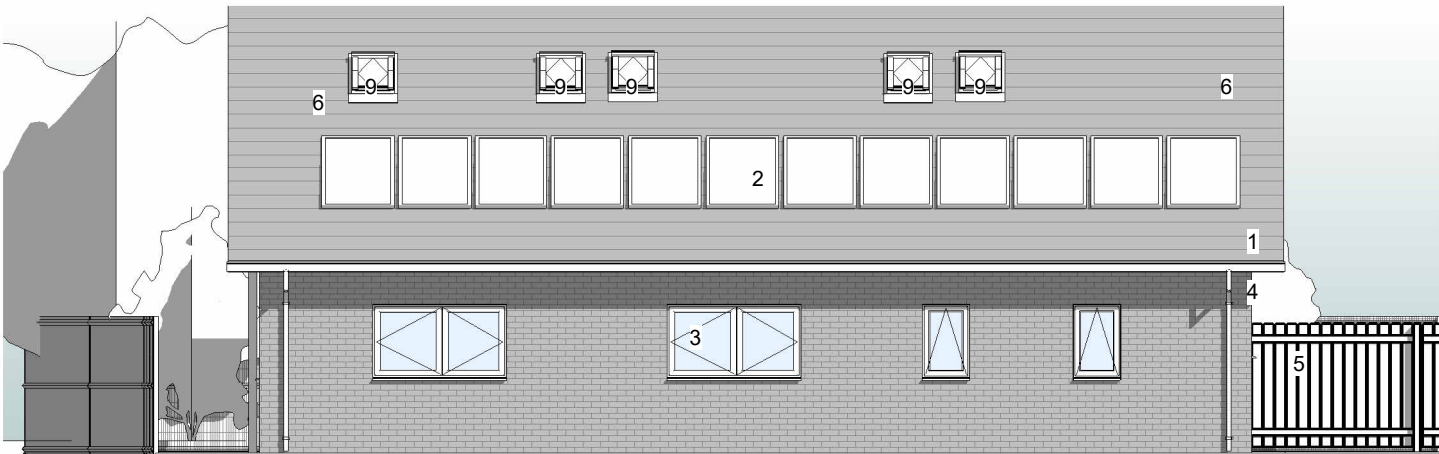

West Proposed
(1 : 100)

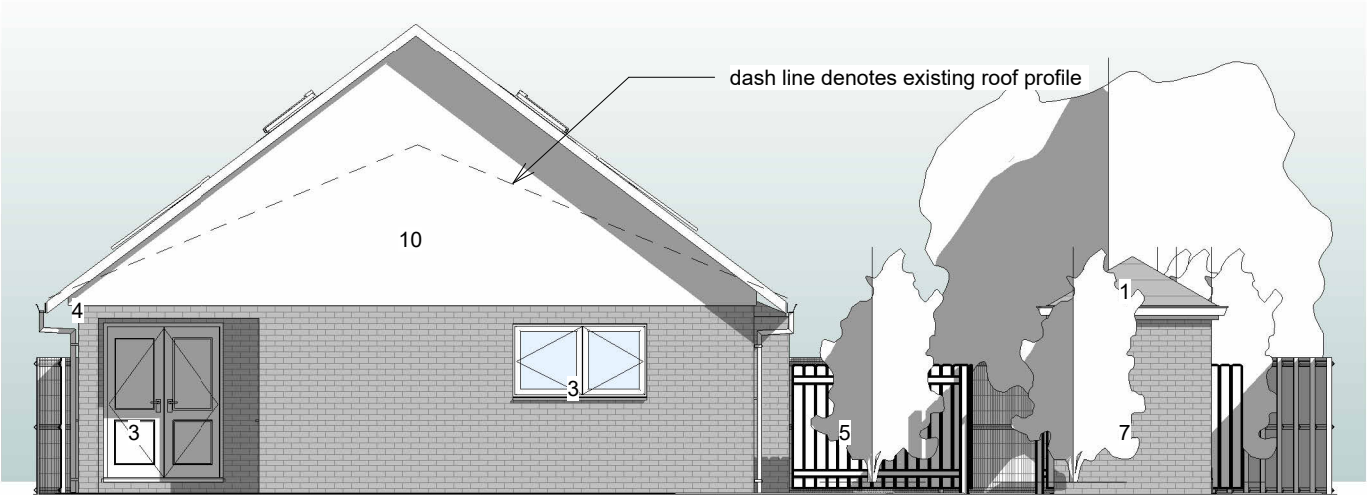

South Proposed
(1 : 100)

PROPOSED MATERIAL SCHEDULE

- 1. Replacement tile Roof (ridge height unchanged)
- 2. PV Array
- 3. UPVC Windows and doors
- 4. UPVC RWGs and Facias
- 5. Closed board timber fencing
- 6. Stainless steel flues
- 7. New brickwork
- 8. Steel and perspex cycle store
- 9. aluminium framed skylight
- 10. Rendered gables

Stanwell Architects

Project

Bridge Street, Aberfan

Date	Drawing No.	Drawn by	Scale (@ A3)
November 23	A107	GCP	1 : 100
Client	Drawing Name		REV
J Howe	Proposed Elevations		2

gary@stanwellarchitects.co.uk

Tel: 07980 865879

Company No: 13506844 Reg address: 7 Herbert Terrace, Penarth, CF64 2AH

Purpose of Drawing: **BUILDING REGS**