




©Crown Copyright. All rights reserved. Licence no. 100019980

AMENDMENTS	REV	DETAILS	DATE	MADE BY	CHKD BY
	REF				

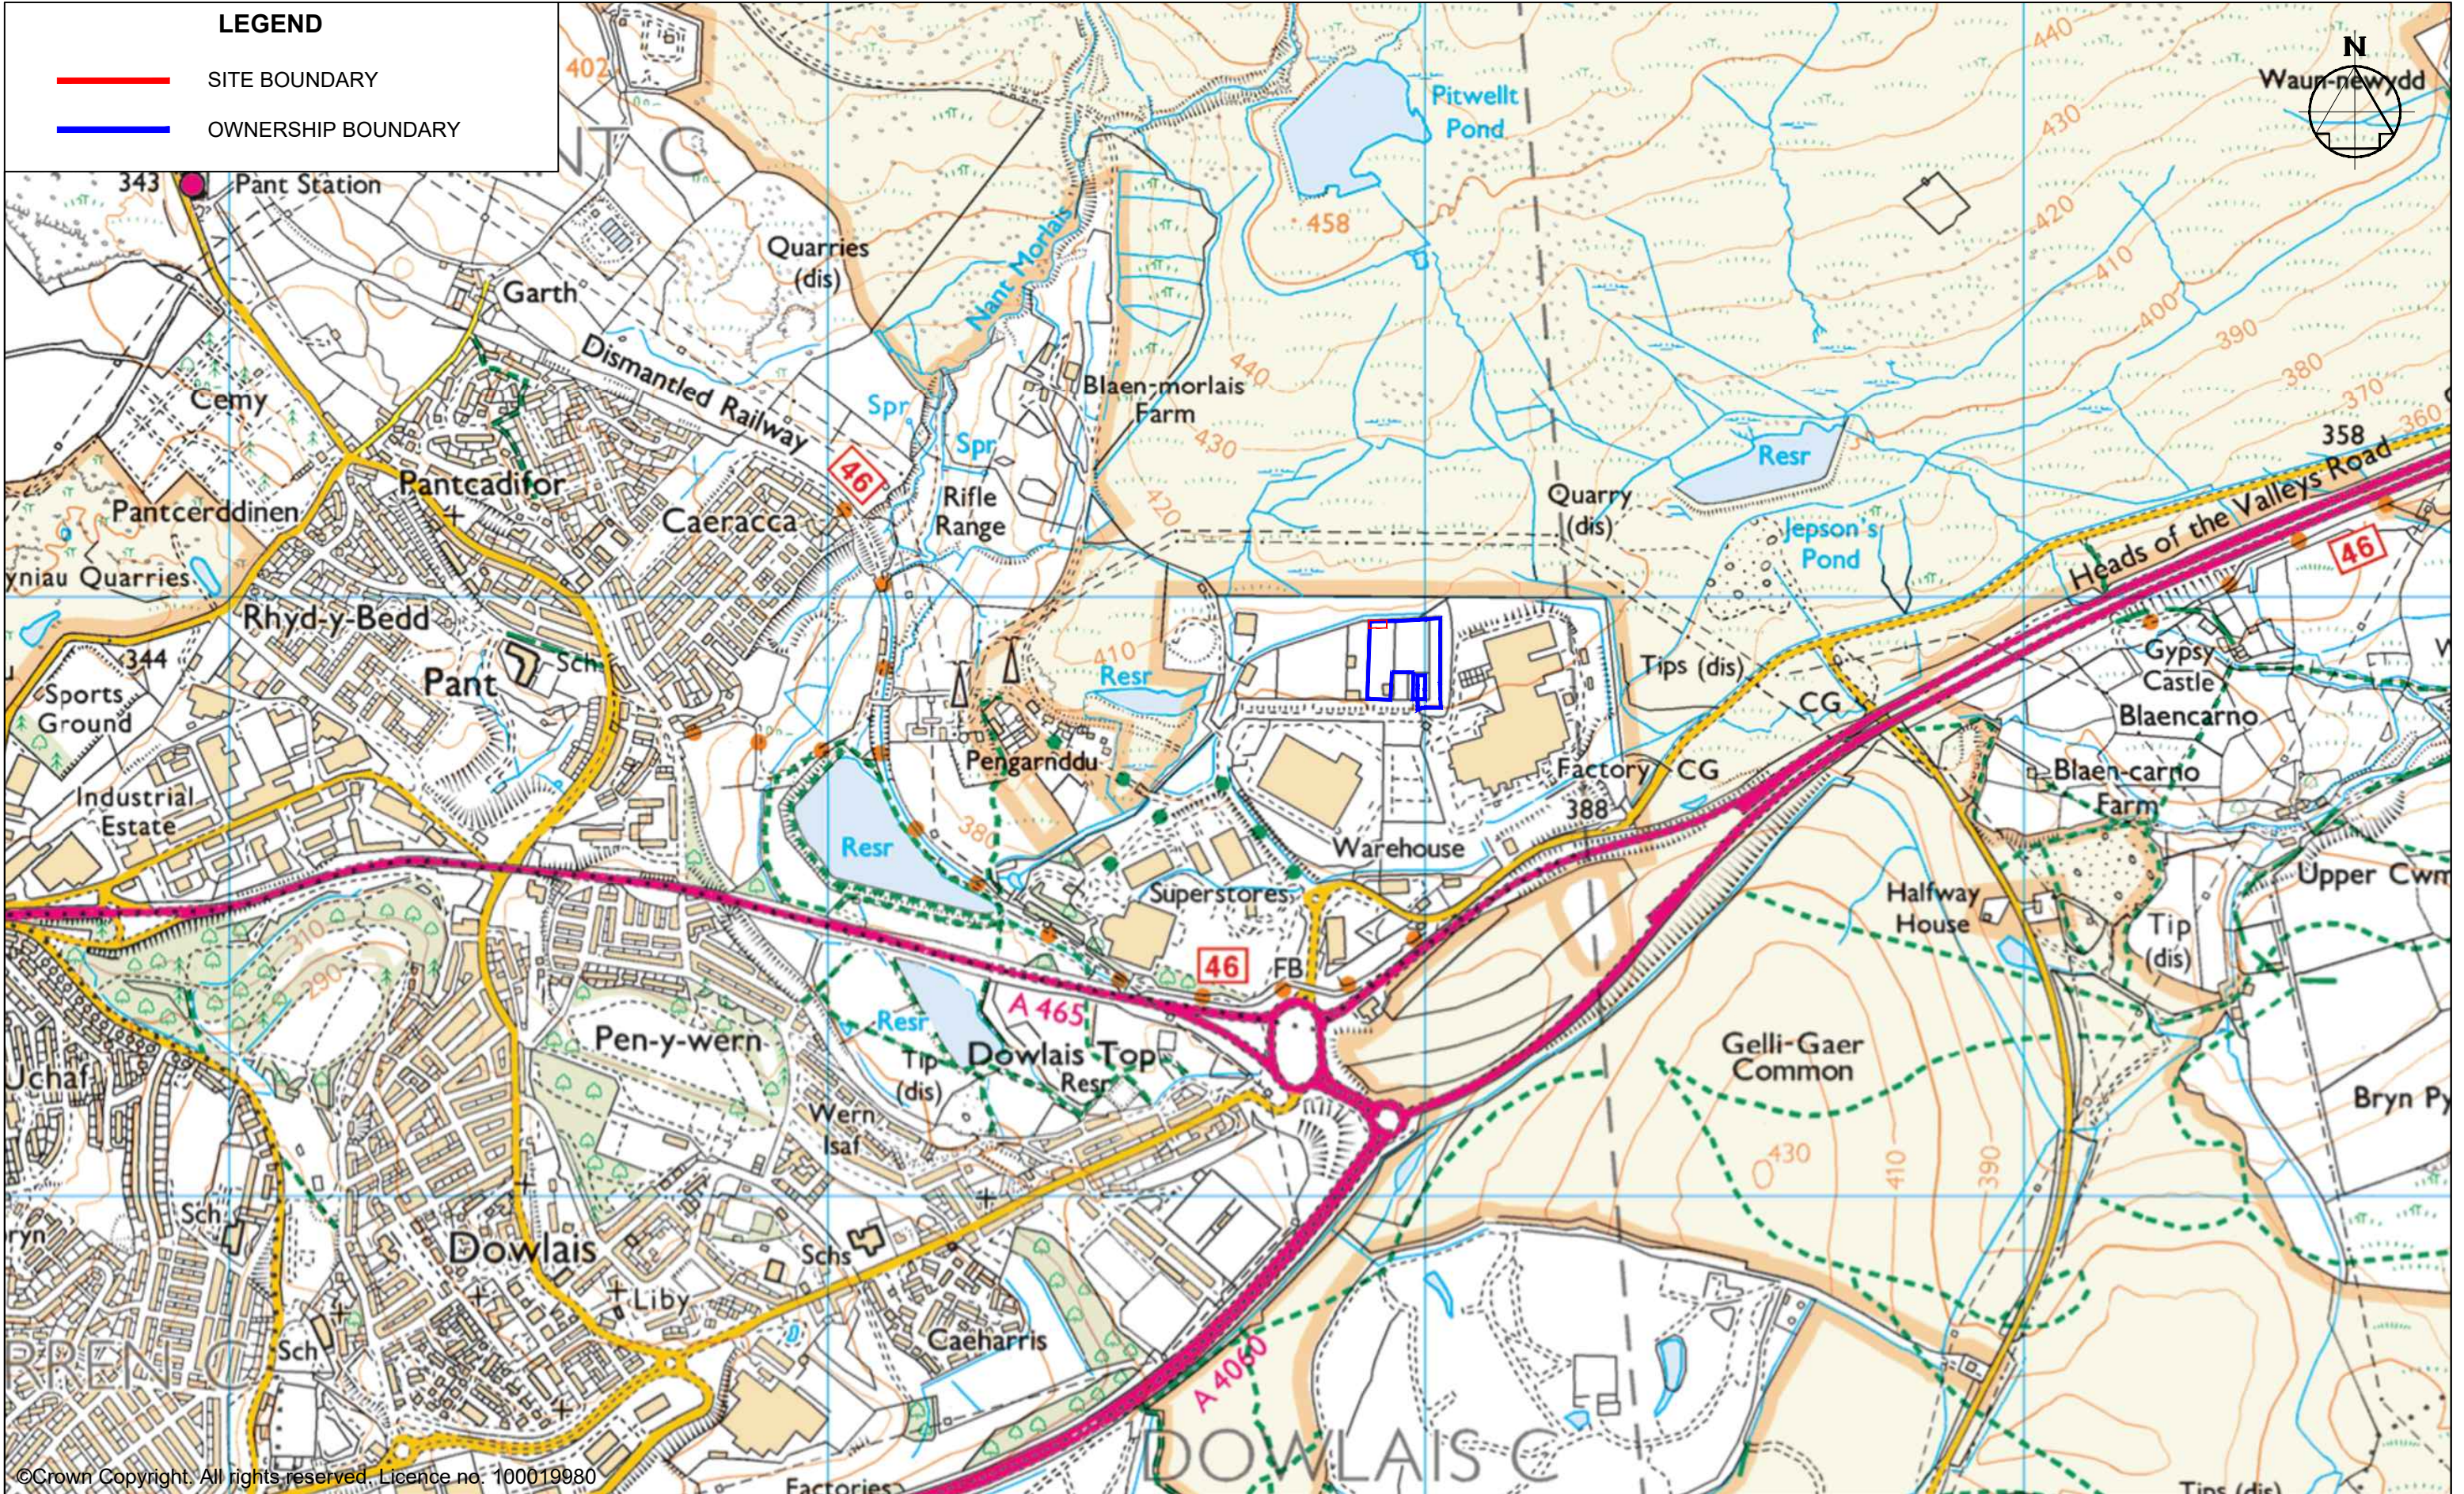

TECHNIA ENVIRONMENT AND PLANNING LIMITED
UNIT 1 FOXES LANE, OAKDALE BUSINESS PARK
BLACKWOOD, CAERPHILLY, NP12 4AB
TEL: 02921 900400
EMAIL: PLANNING@TEPL.EU

MERTHYR BIOMASS LTD			Drawn	SCW	Scale
			Ch'kd	NB	1:10,000
SITE AND SURROUNDING AREA			Appr'd	NB	@A3
			Date	01/07/26	
Job No.	MBRC	Drg No.	11145 - 000 - B		