
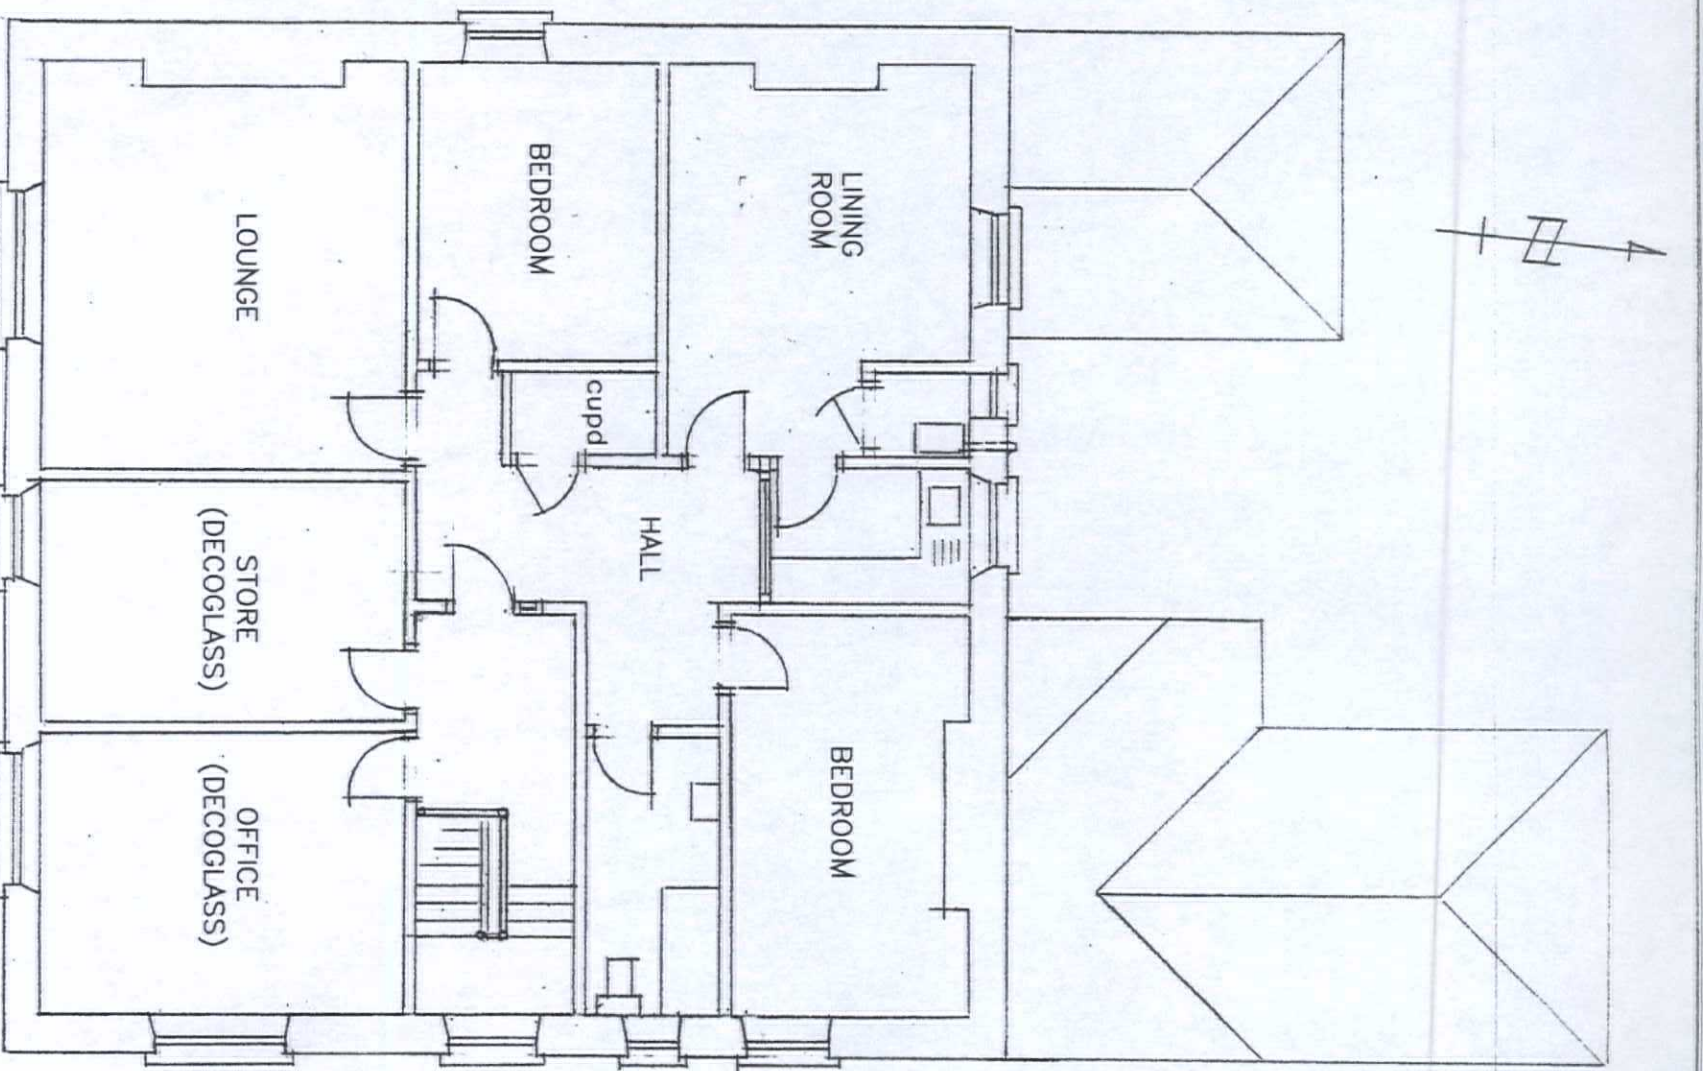


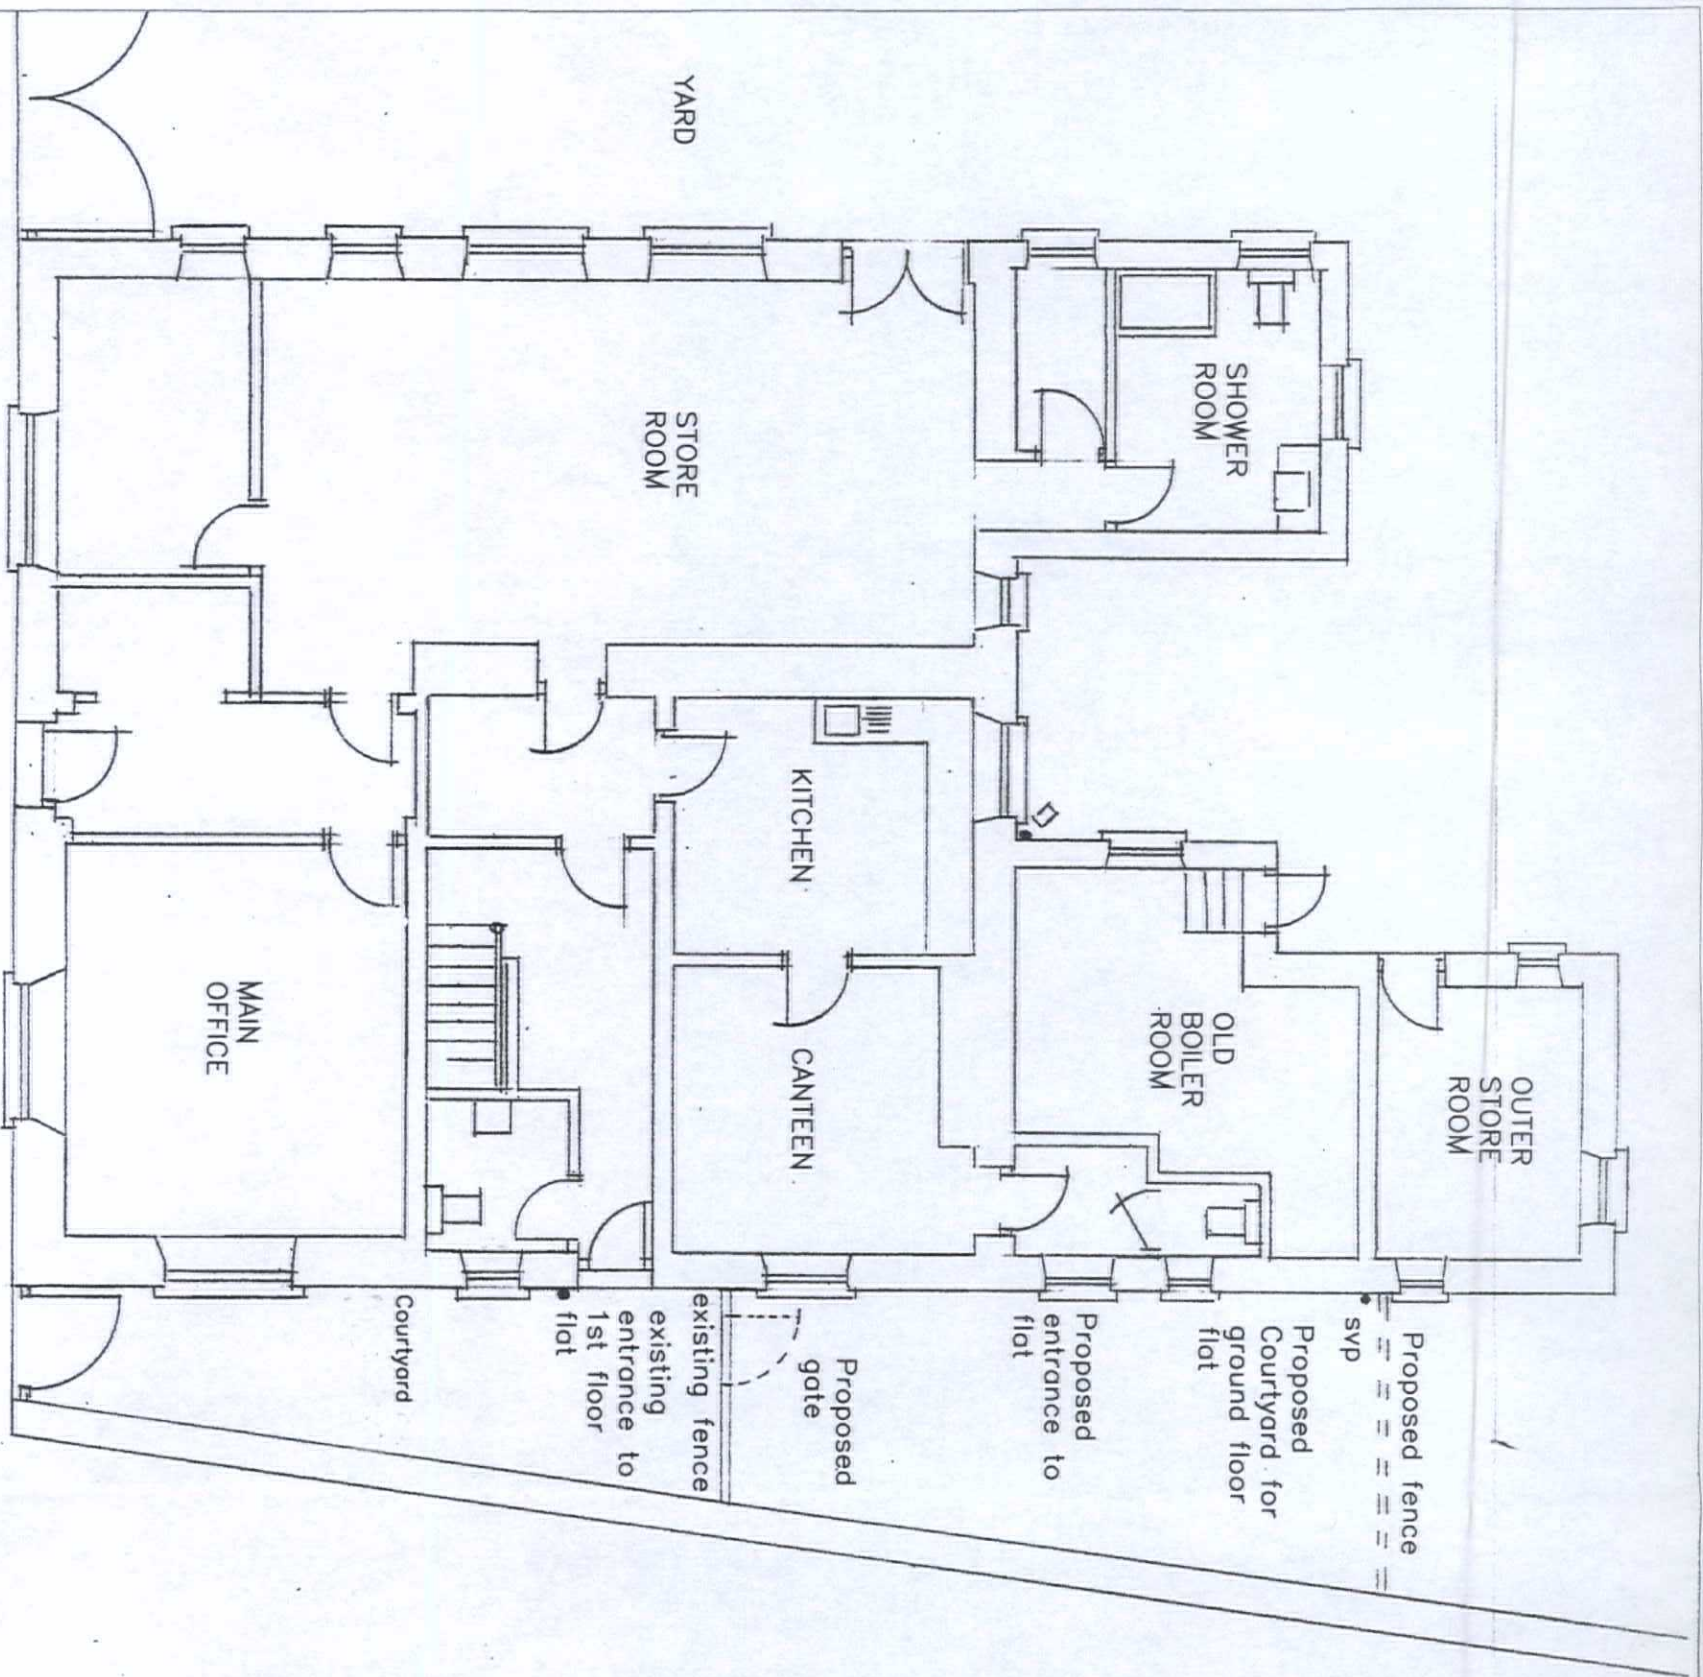

EXISTING GROUND FLOOR

EXISTING FIRST FLOOR

2 BED FLAT PLUS STORE ROOM AND OFFICE (DECOGLASS)

EXISTING LAYOUTS

SCALES 1:100
SHEET 1