



EXISTING ELEVATIONS

SCALES 1:100
SHEET 2


PAINTED RENDER FINISH
WITH SLATE ROOF

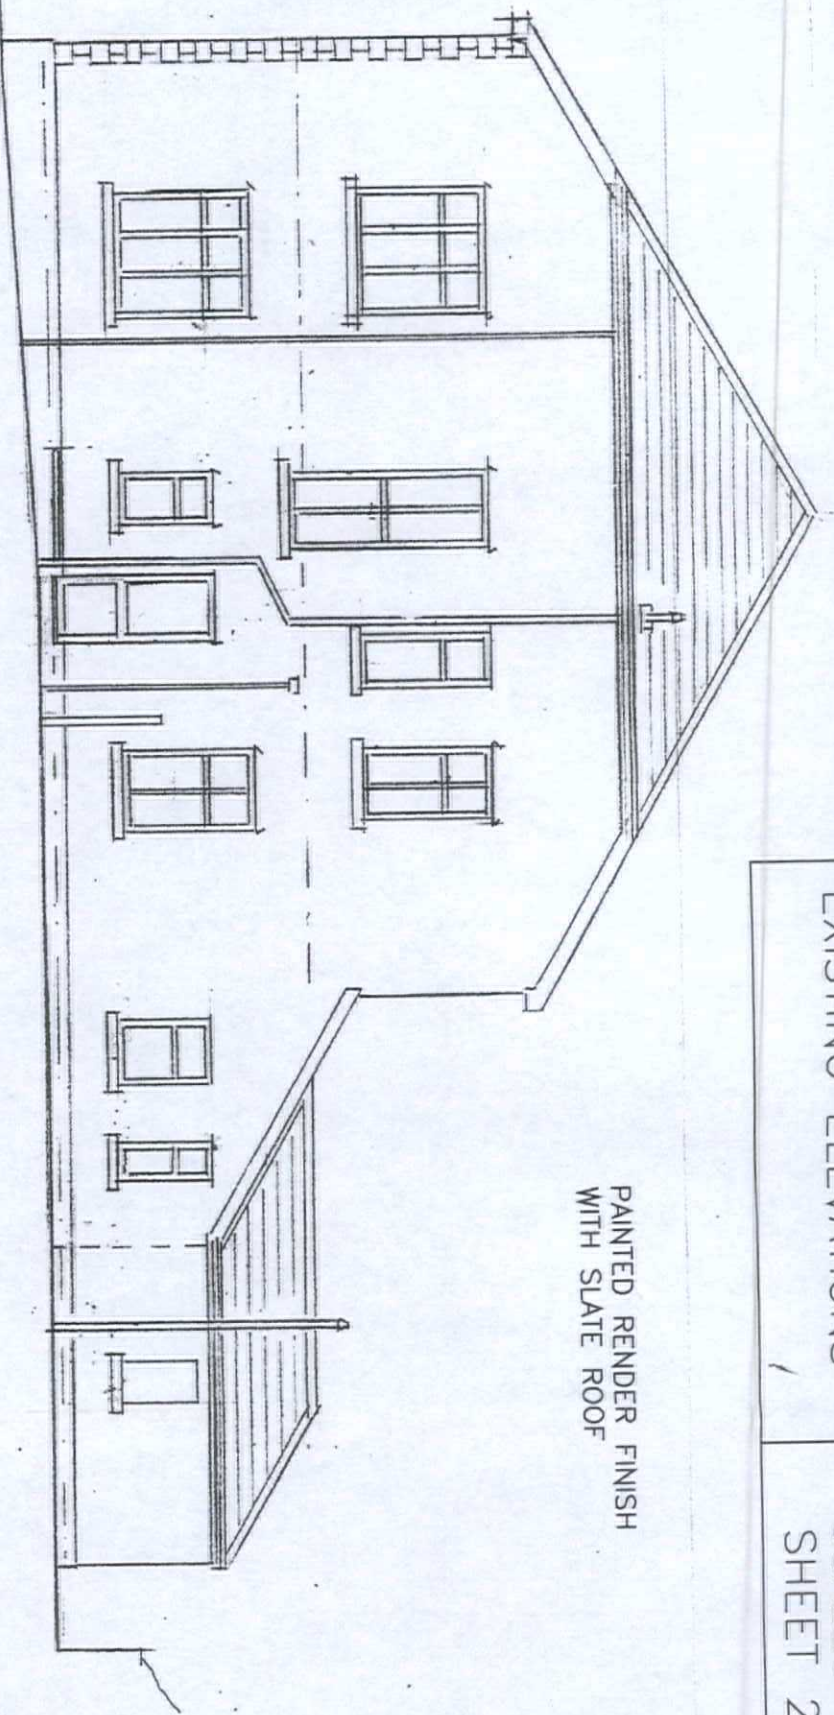


SIDE (EAST)

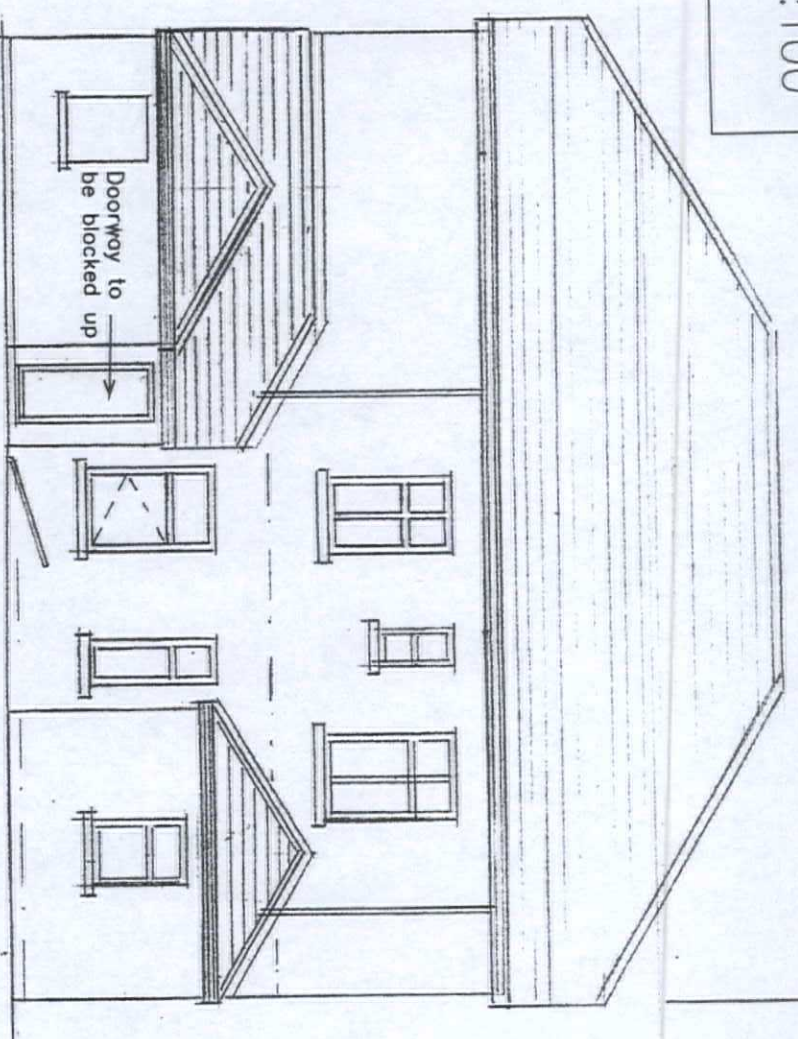


REAR

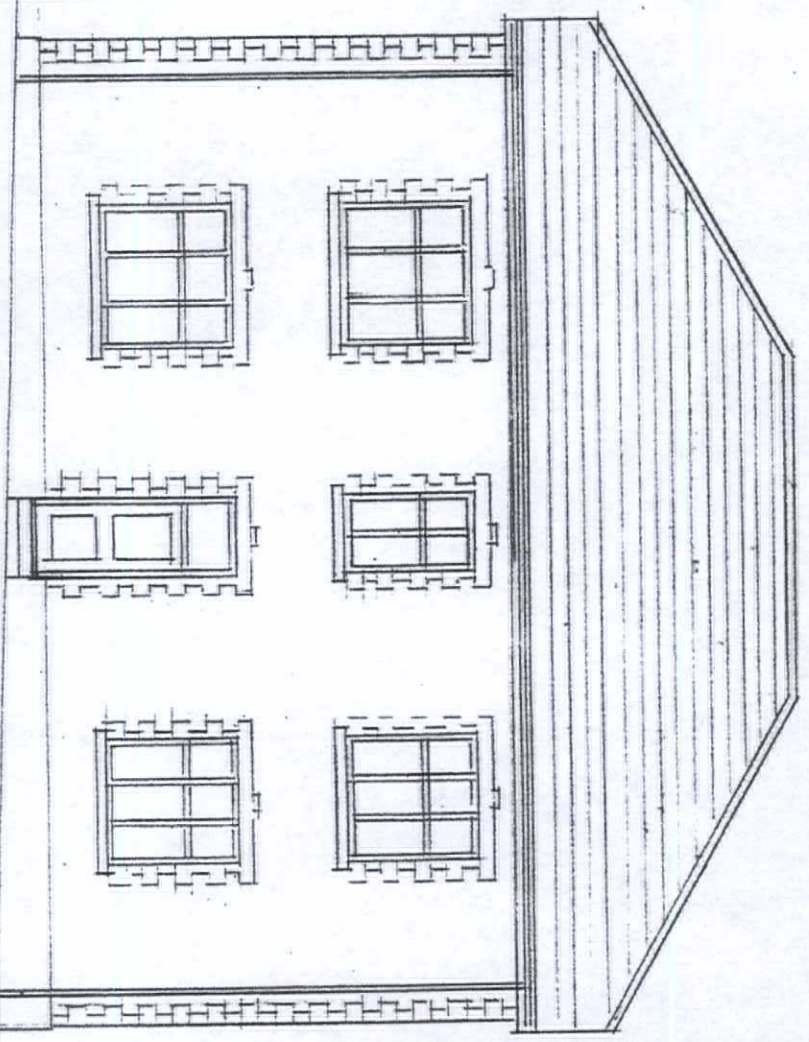

FRONT

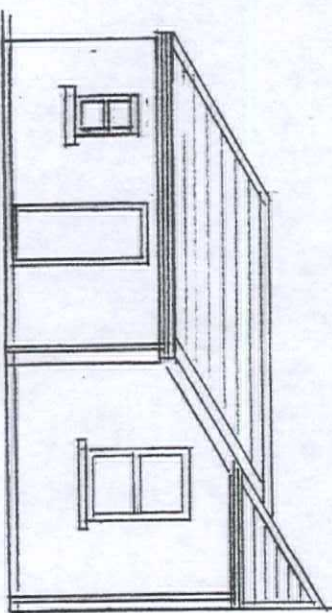

SIDE

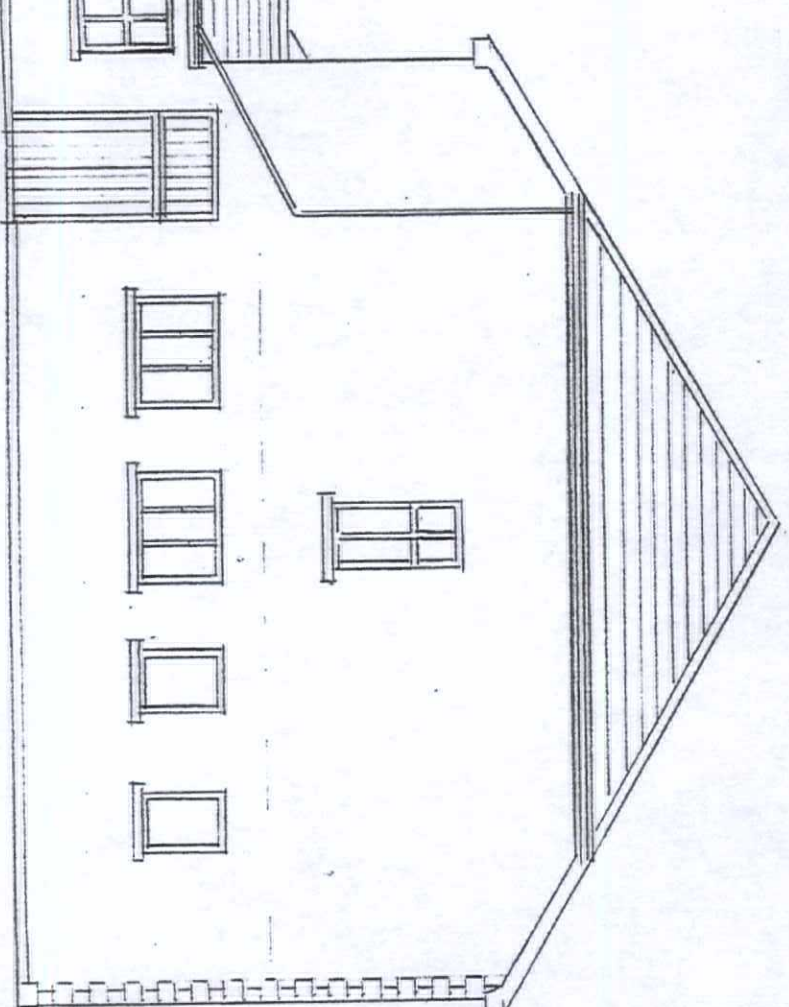

SIDE (WEST)