


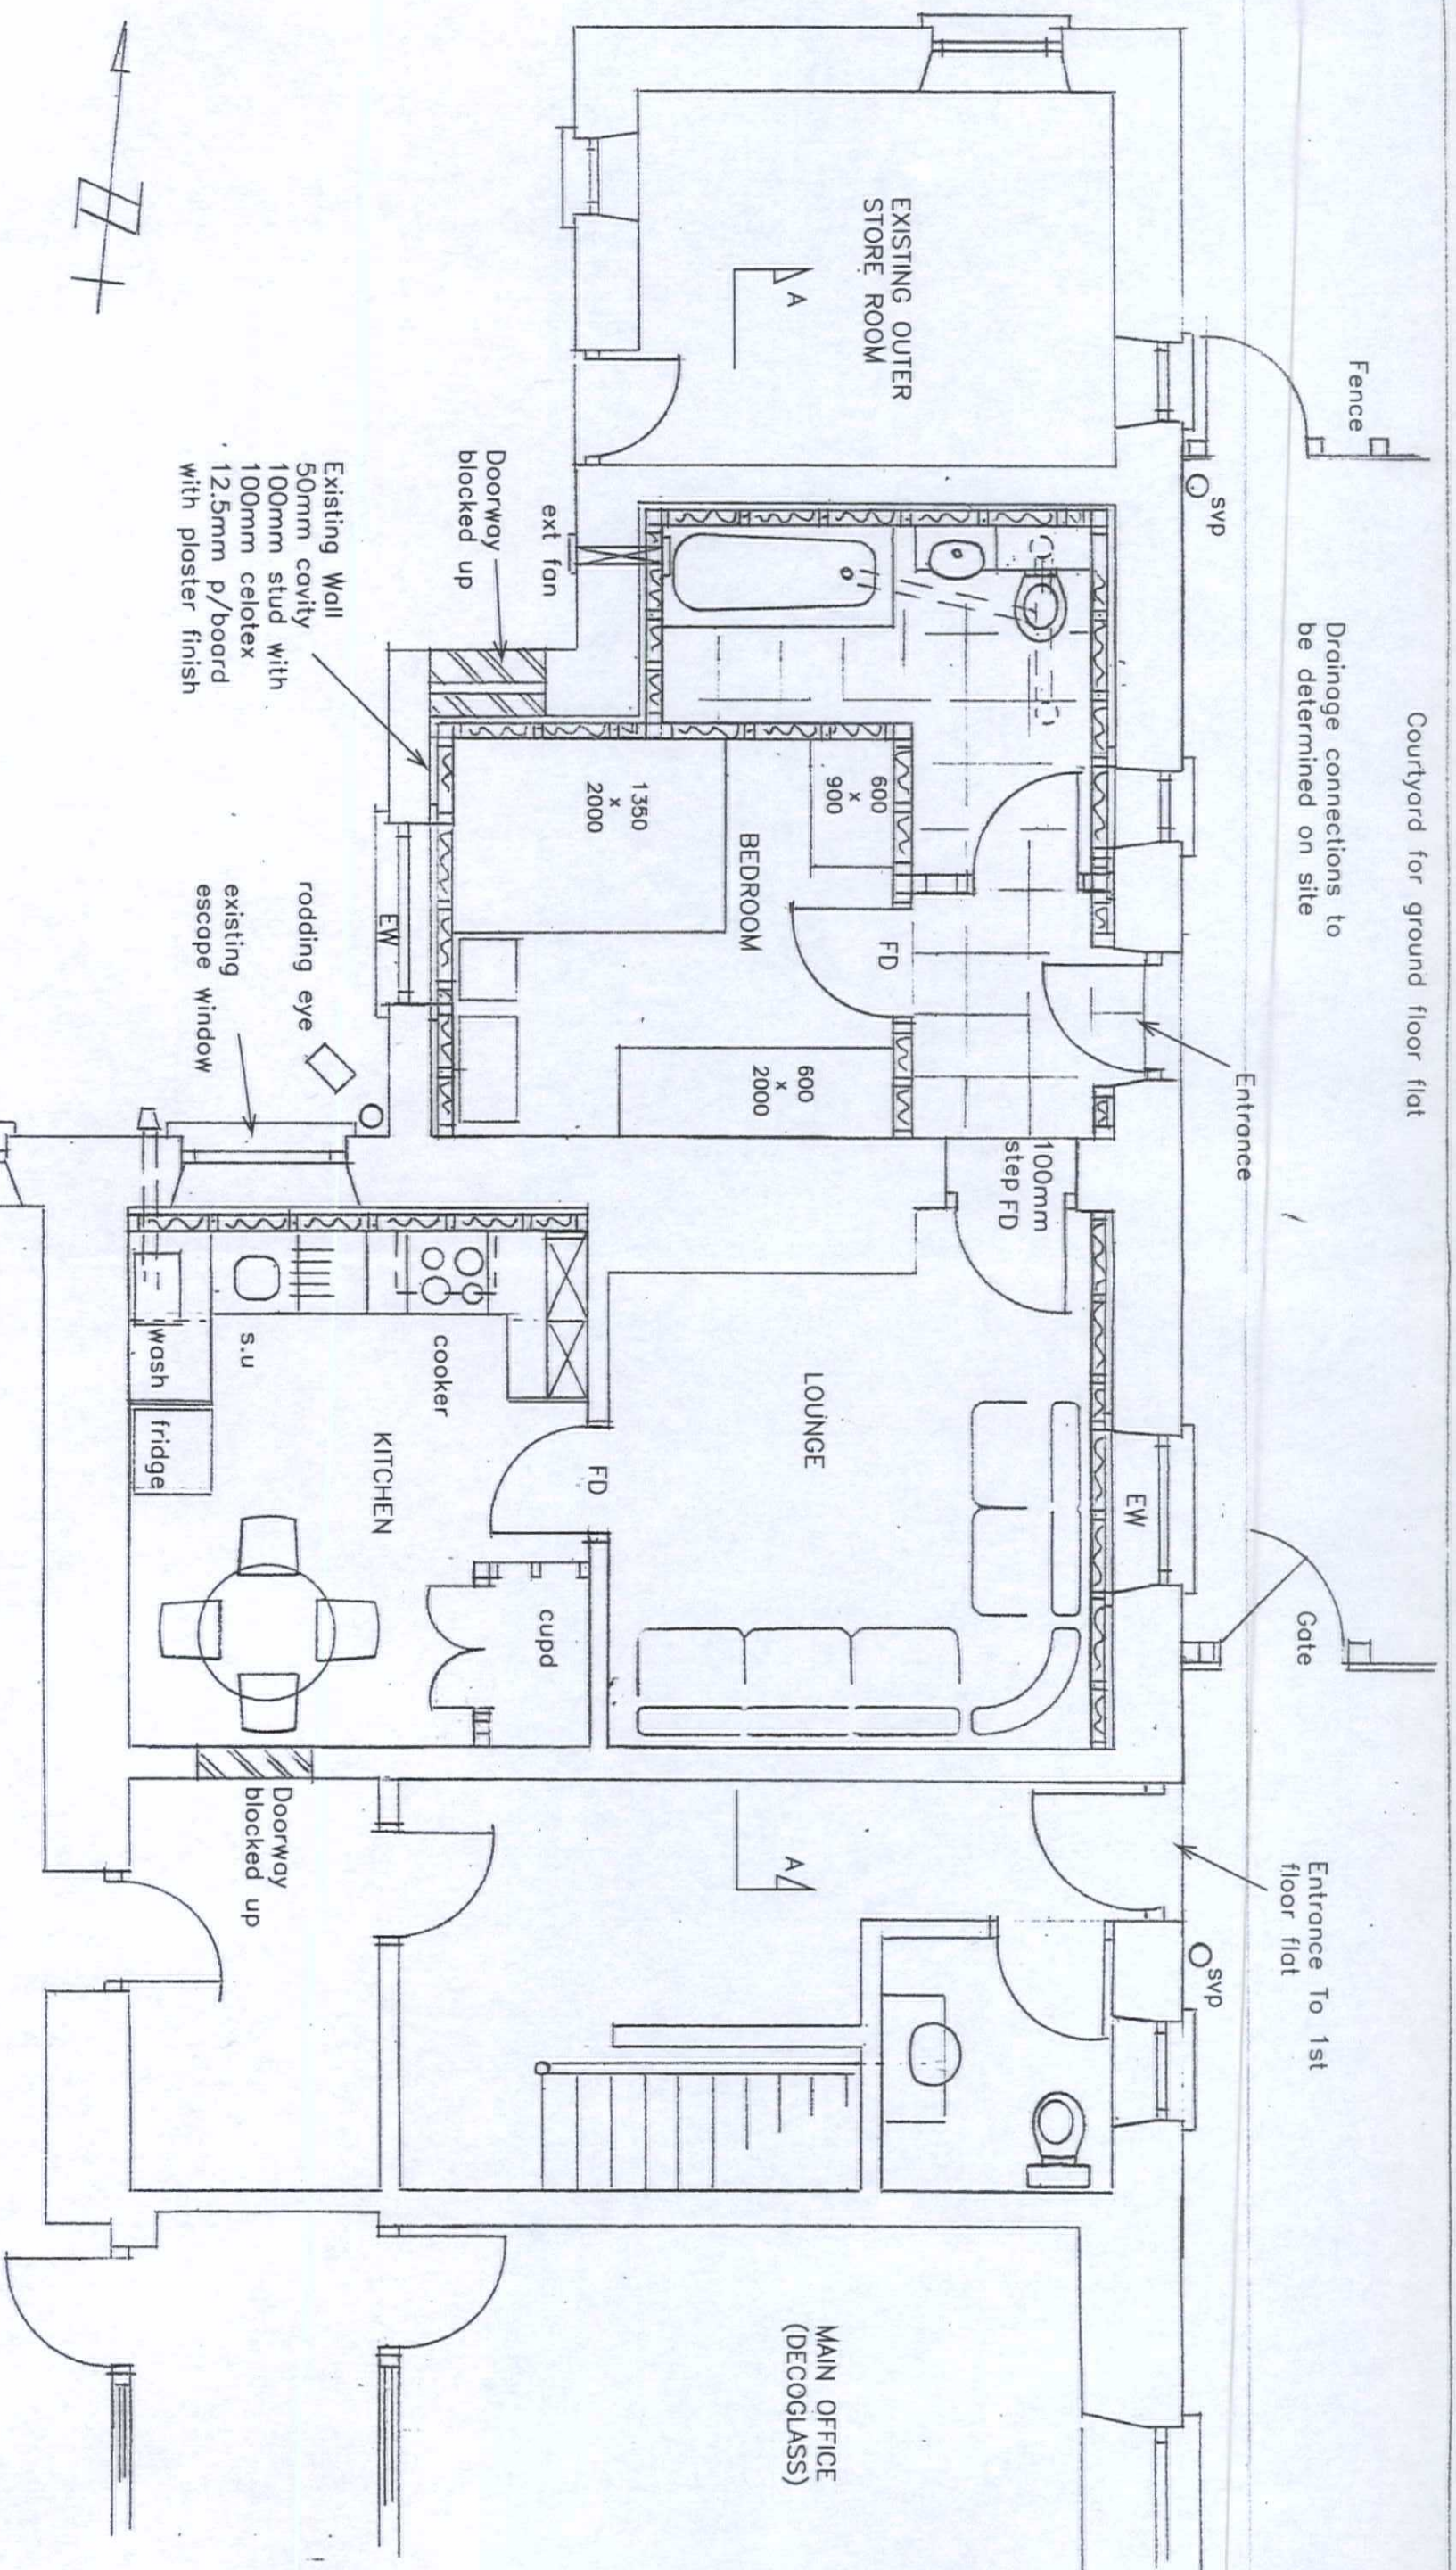

Courtyard for ground floor flat

Drainage connections to be determined on site

Entrance

Gate

Entrance To 1st floor flat

MAIN OFFICE (DECOGLASS)

LOUNGE

BEDROOM

EXISTING OUTER STORE ROOM

Doorway blocked up

ext fan

Existing Wall 50mm cavity 100mm stud with 100mm celotex 12.5mm p/board with plaster finish

rodding eye

existing escape window

100mm step FD

EW

FD

cupd

KITCHEN

cooker

s.u

wash

fridge

Doorway blocked up

NOTE: SMOKE ALARMS TO BE FITTED TO ALL ROOMS IN ADDITION TO HEAT DETECTOR IN KITCHEN SPRINKLER ALSO TO BE INSTALLED. ALL WORK TO BE CARRIED OUT IN CONSULTATION WITH FIRE SERVICE AND ACOUSTICS ENGINEER.

PROPOSED: CONVERTING OLD BOILER ROOM, KITCHEN AND CANTEN INTO 1 BED FLAT

SCALE 1:50

SHEET 3