


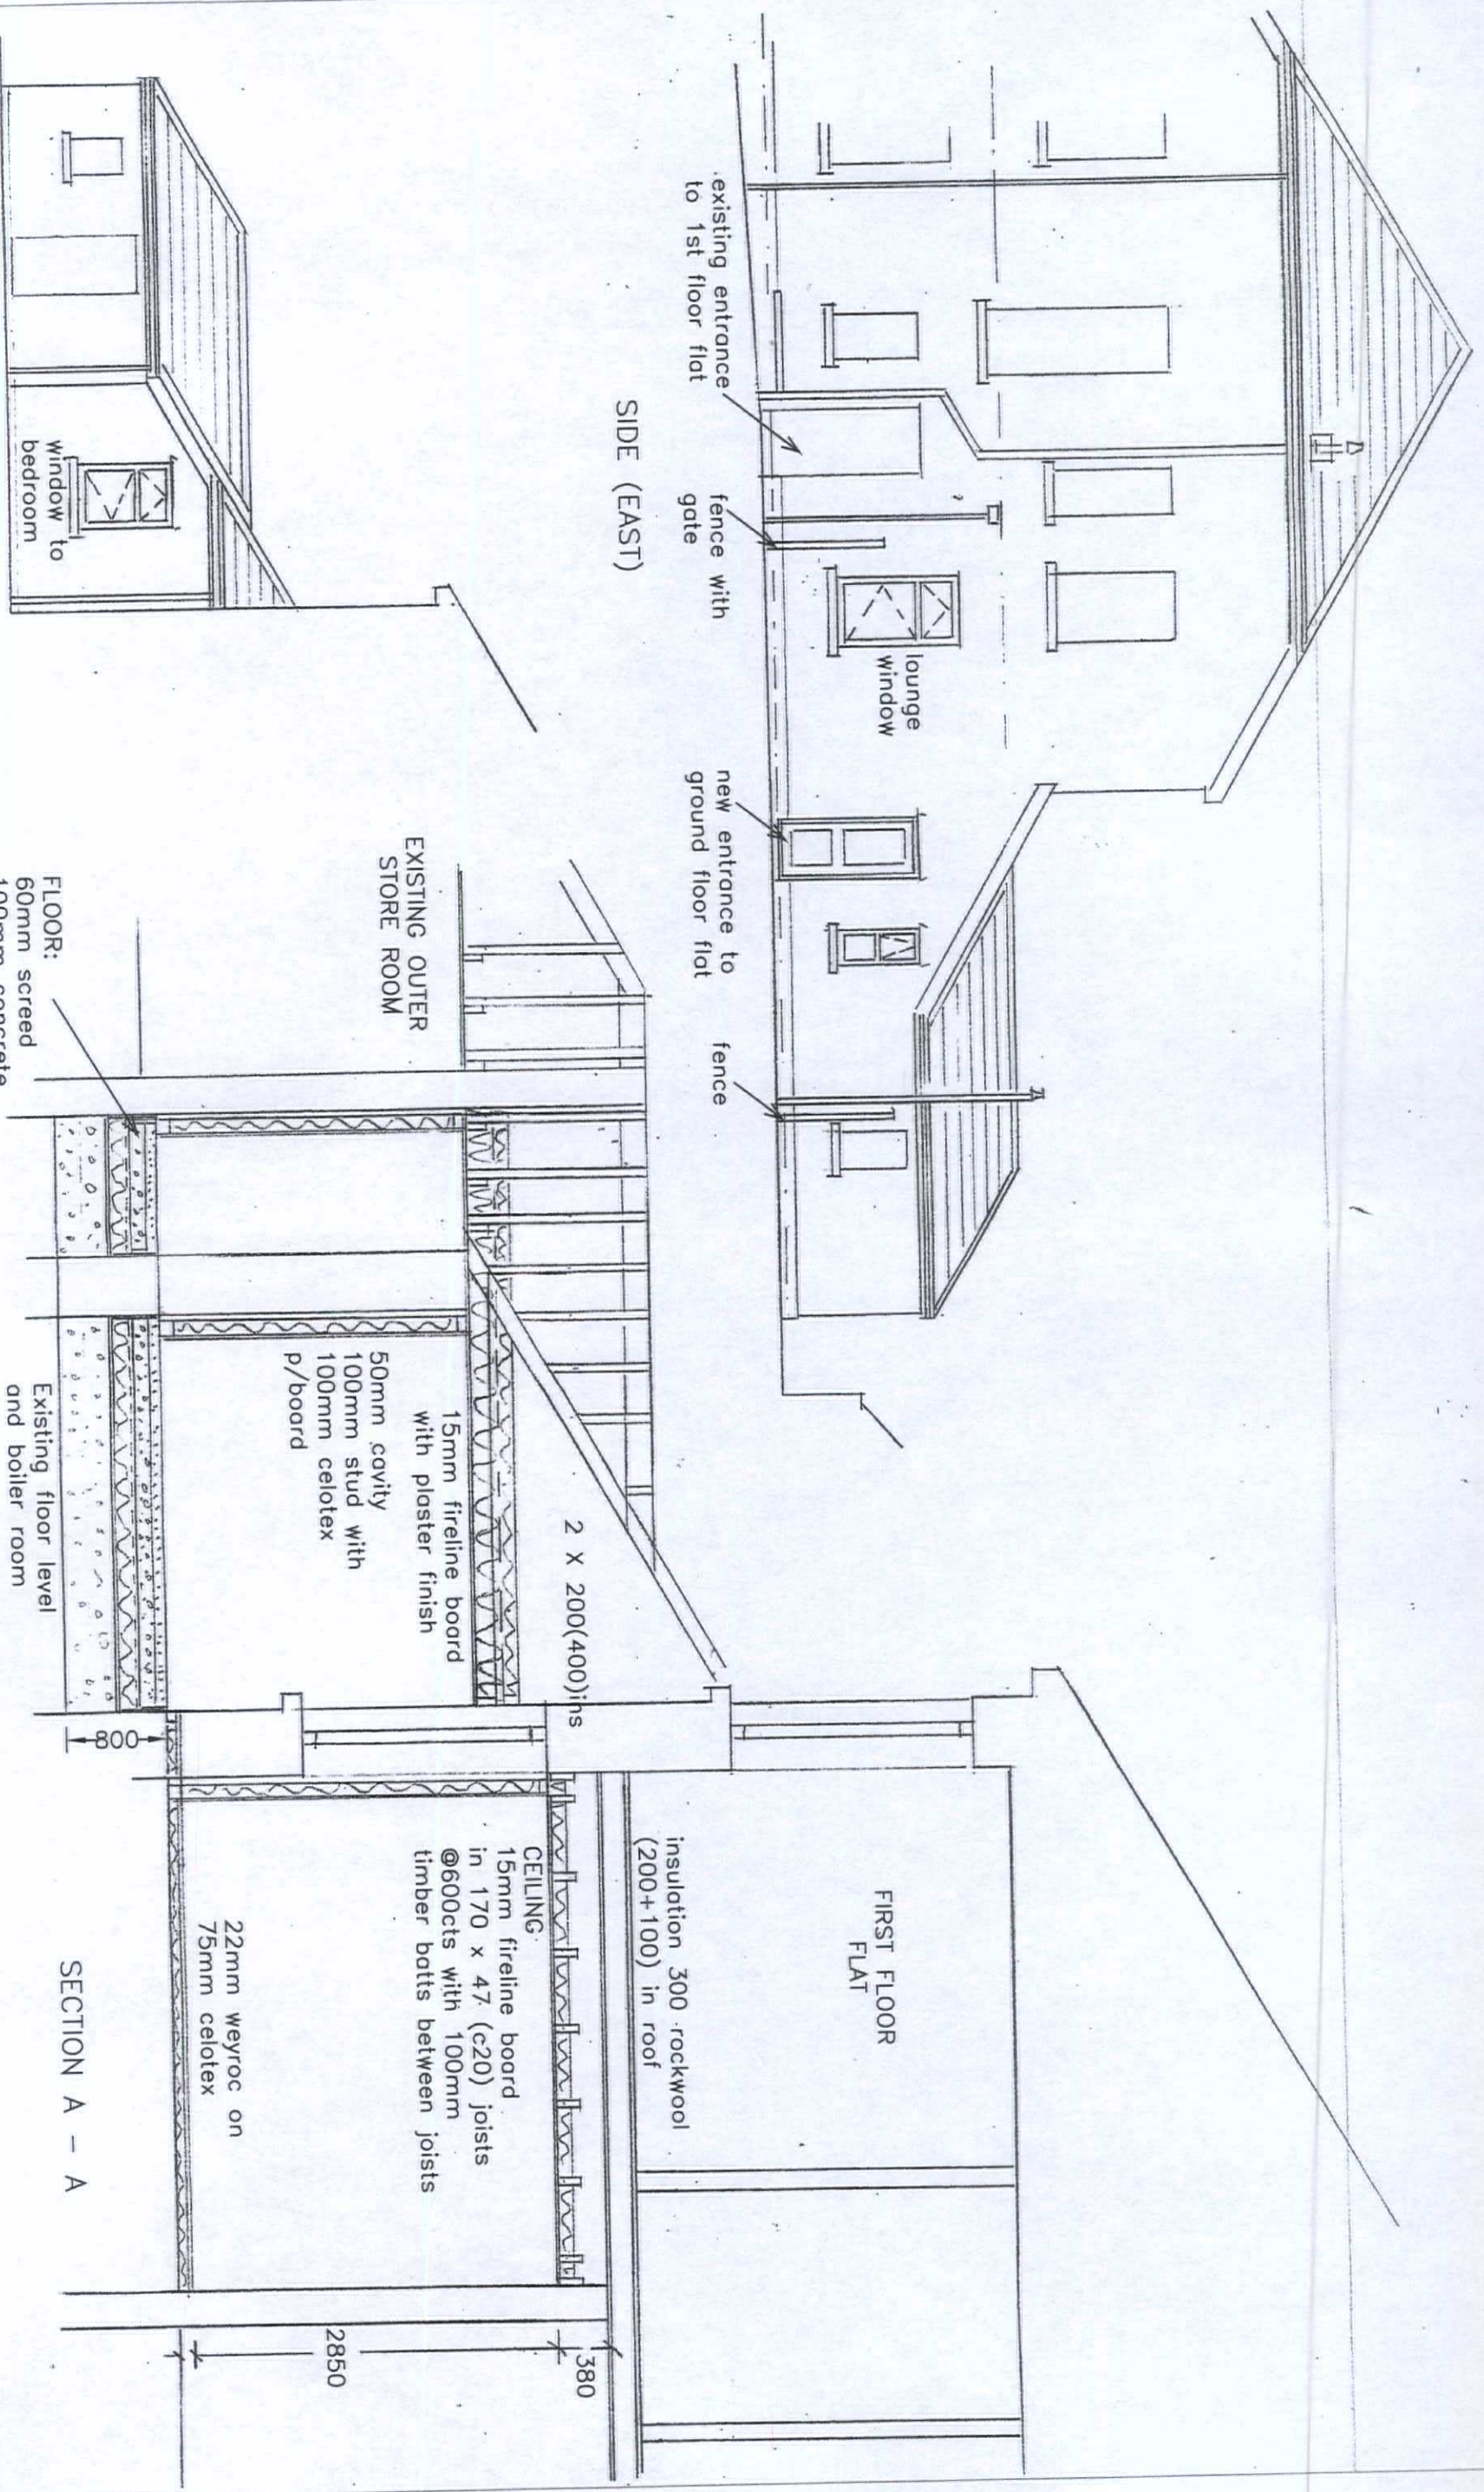

SIDE

SIDE (EAST)

EXISTING OUTER
STORE ROOM

FLOOR:
60mm screed
100mm concrete
500gauge dpm
100mm celotex
1200 gauge dpm
H/R Fill mechanically
compacted in 150mm
layers

15mm fireline board
with plaster finish
50mm cavity
100mm stud with
100mm celotex
p/board

2 X 200(400)ins

FIRST FLOOR
FLAT

insulation 300 rockwool
(200+100) in roof

CEILING:
15mm fireline board
in 170 x 47 (c20) joists
@600cts with 100mm
timber batts between joists

22mm weyroc on
75mm celotex

Existing floor level
and boiler room

SECTION A - A

SECTION A - A and PROPOSED ELEVATIONS

SCALE 1:50

SHEET 4