



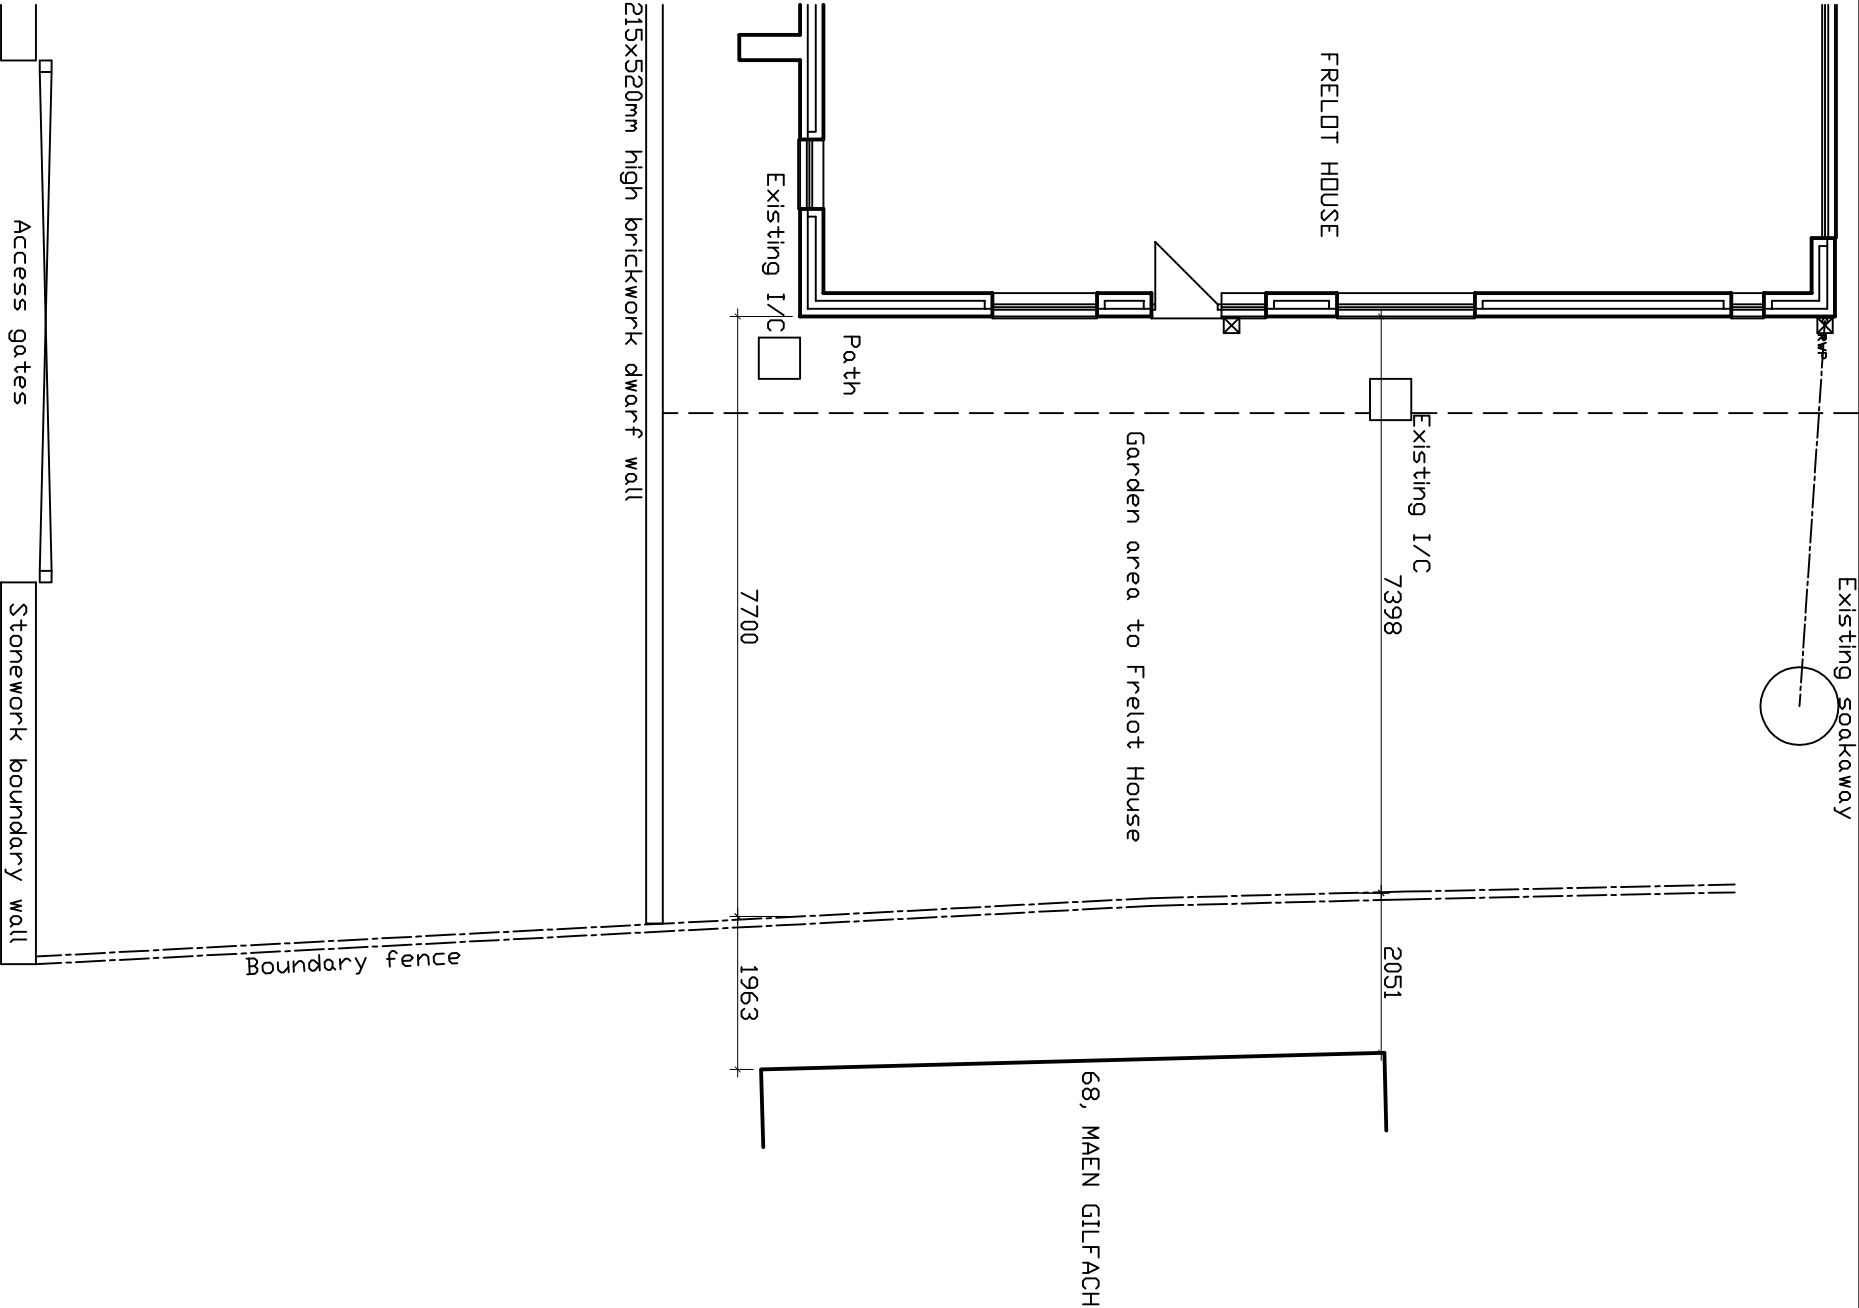

EXISTING GENERAL ARRANGEMENT PLAN

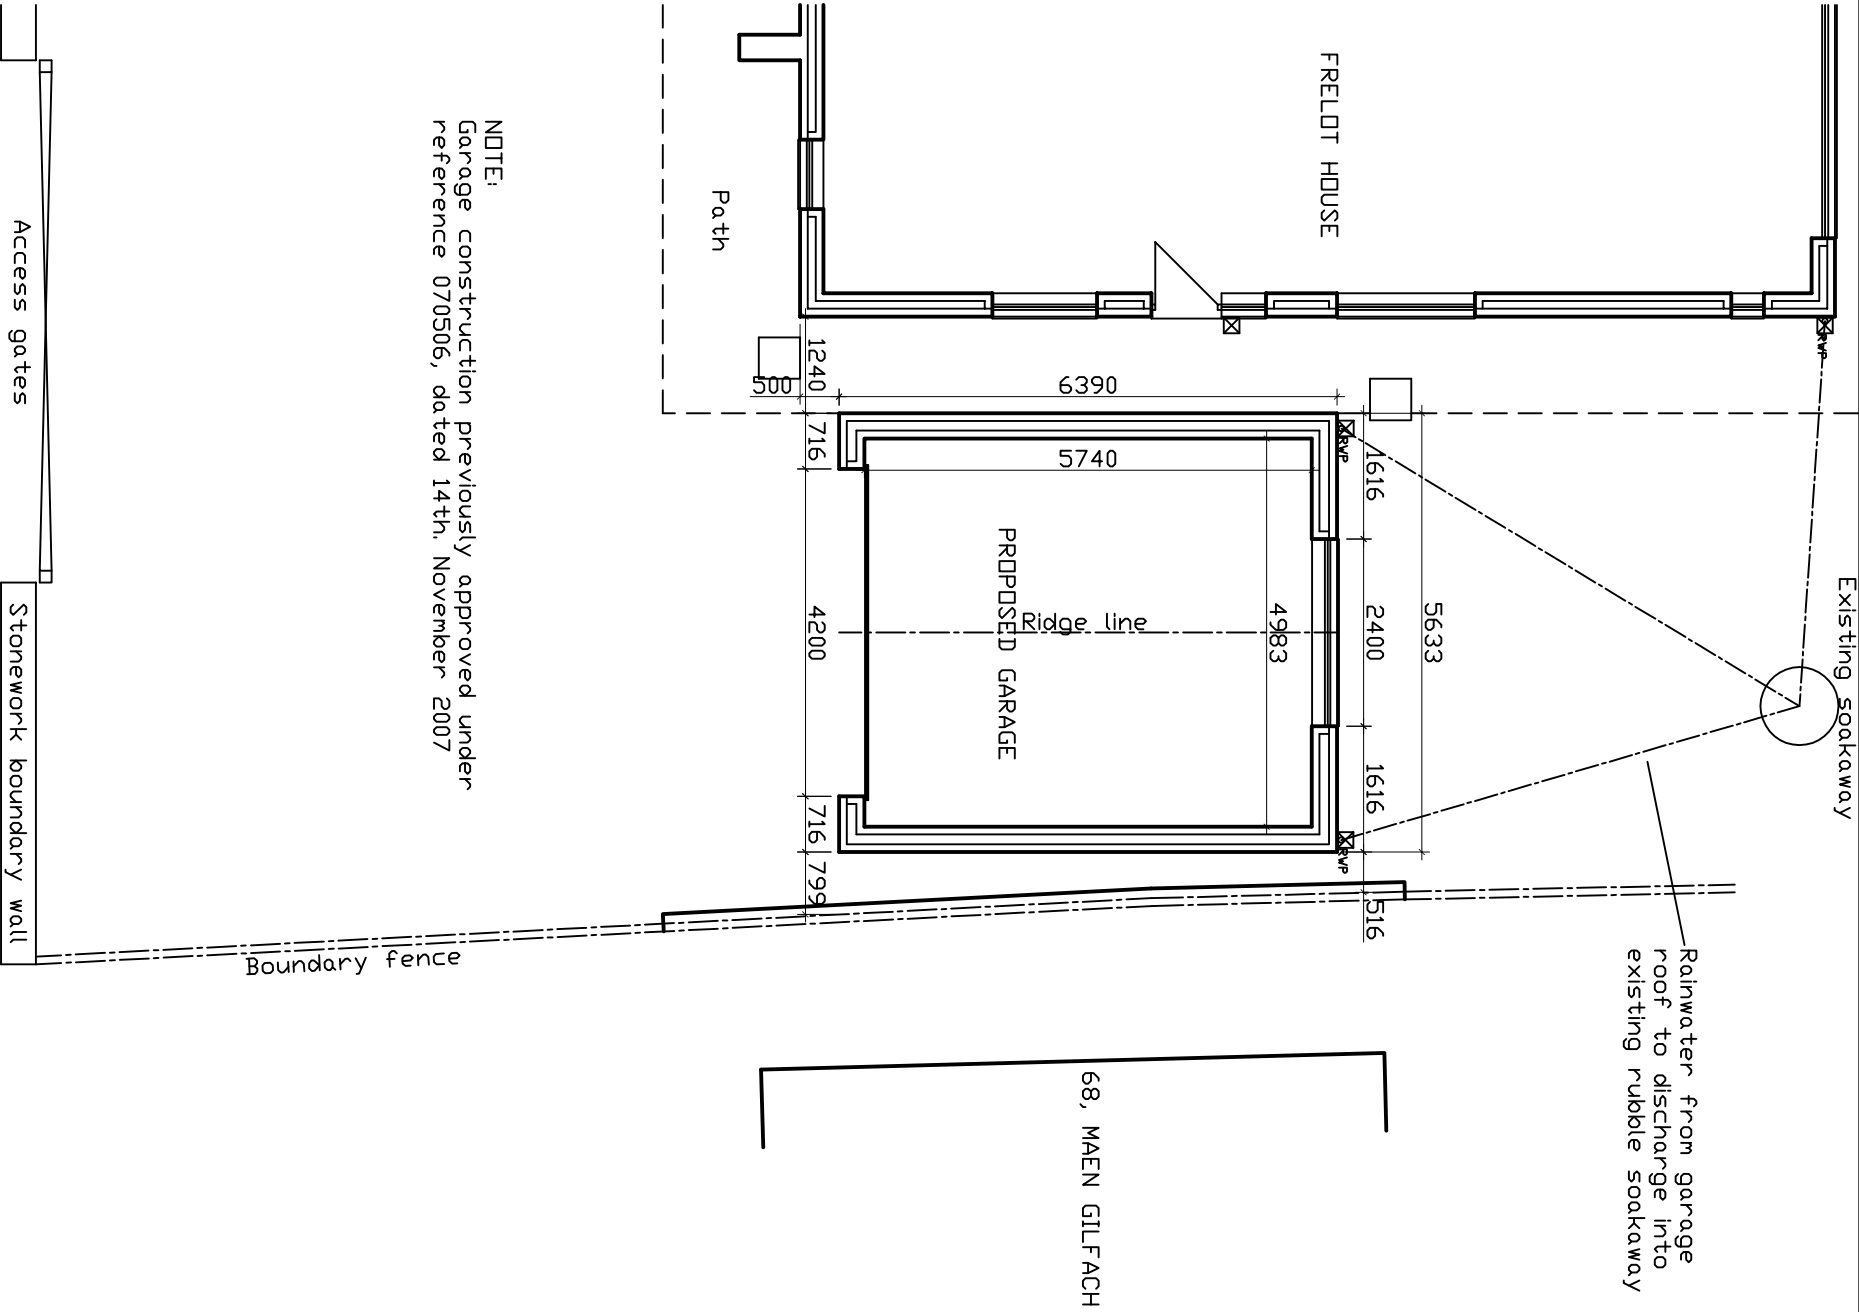

NOTE:
Garage construction previously approved under
reference 070506, dated 14th. November 2007

PROPOSED GENERAL ARRANGEMENT PLAN