


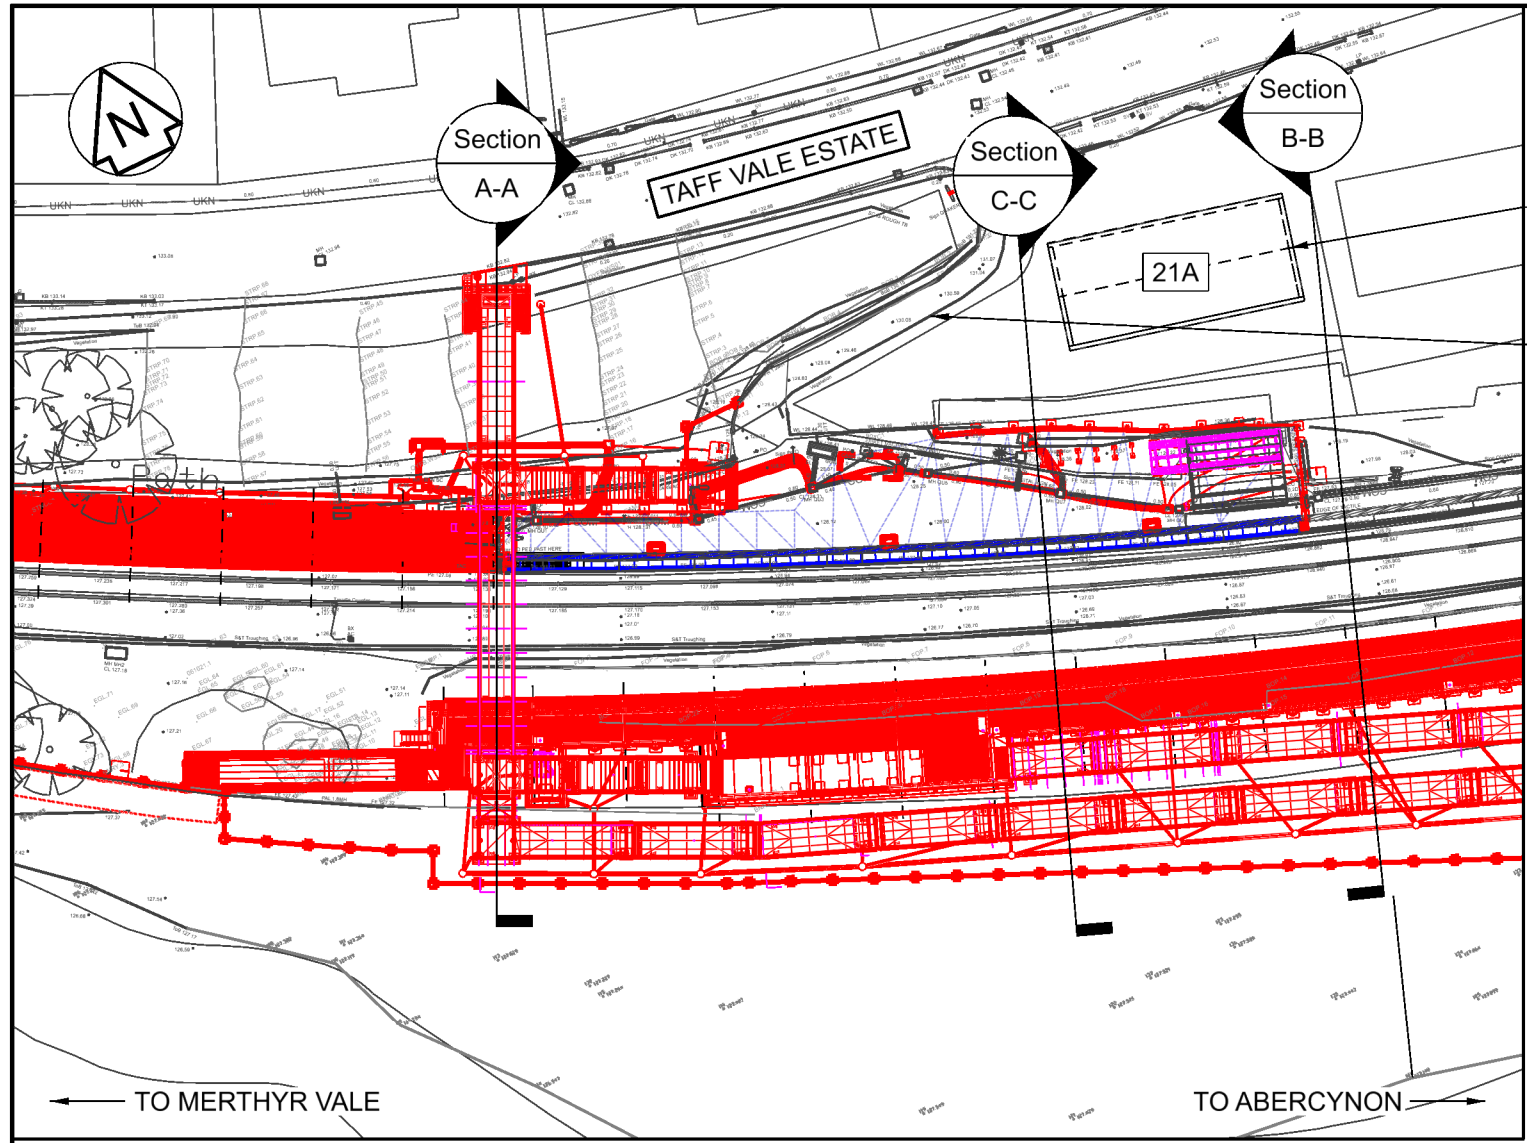


Plan View
1:500


Approximate location of 21A Taffs Vale Estate

Existing PRM and wheelchair access
from Taffs Vale to Down platform

Approximate location of 21A Taffs Vale Estate

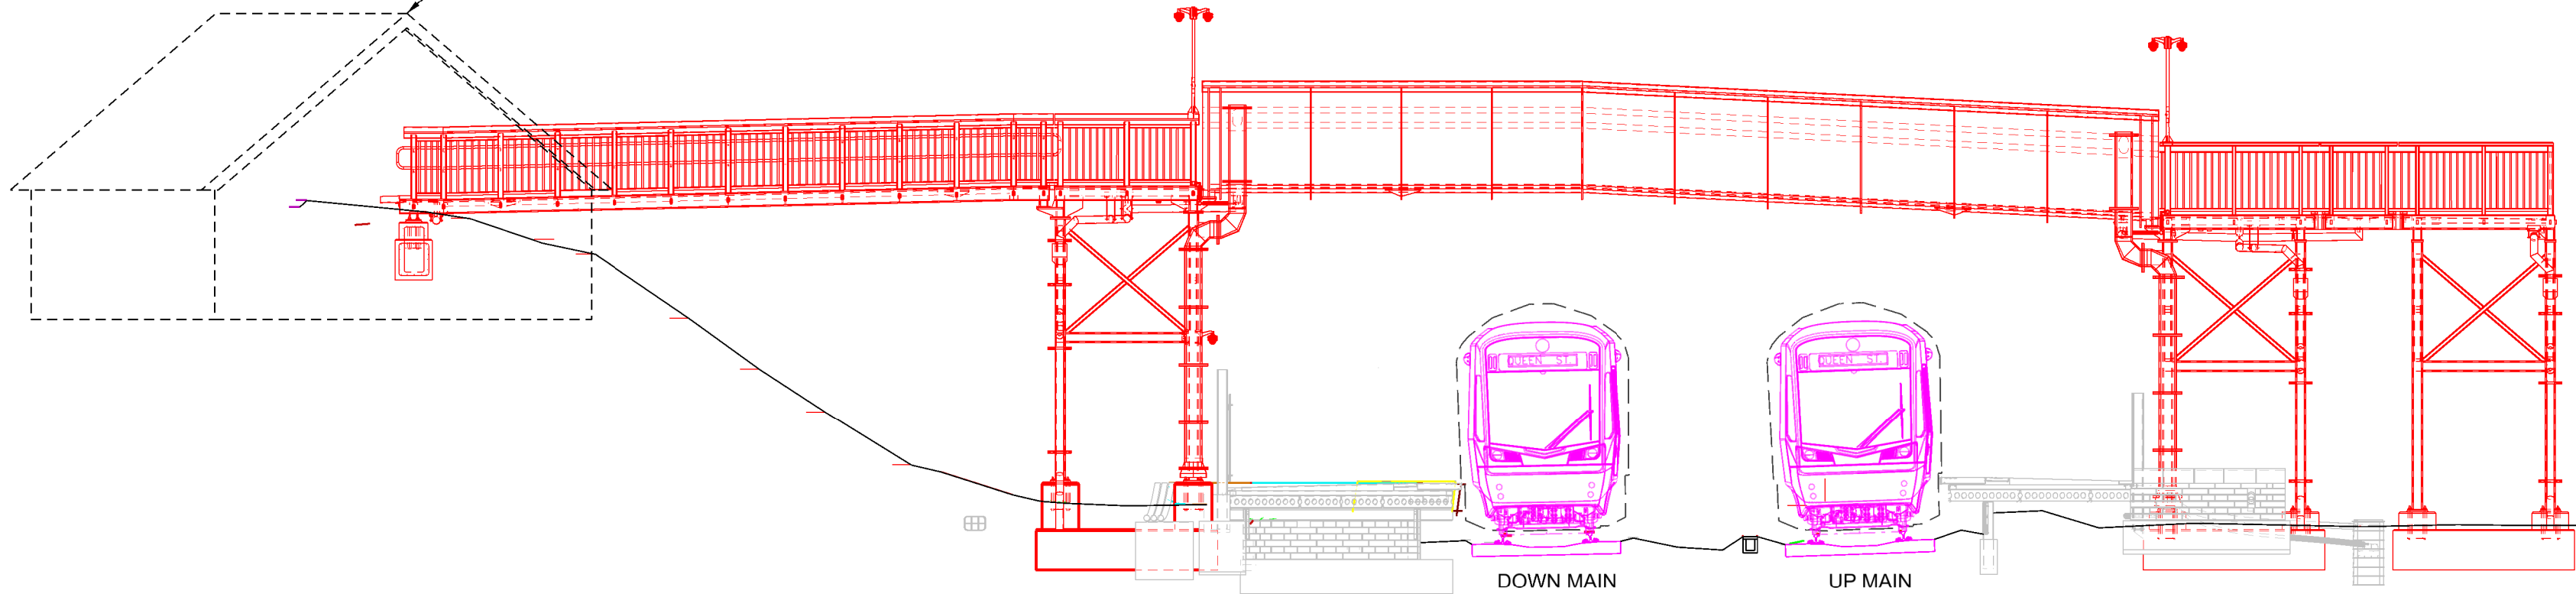

Section A-A
1:100

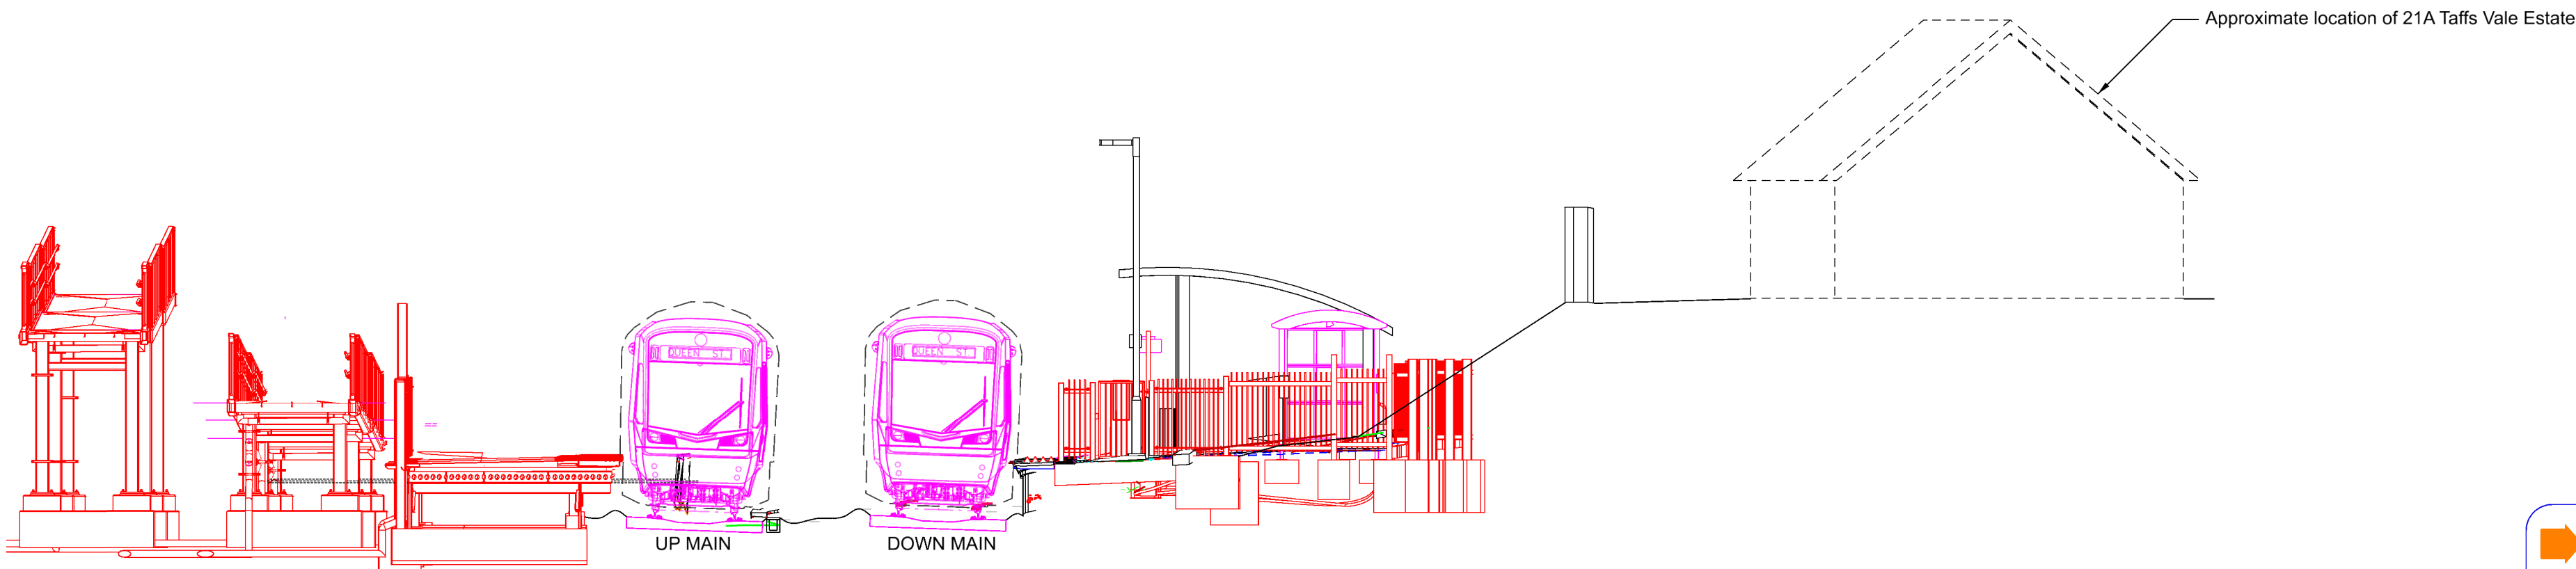


Section B-B
1:100


KEY	COLOUR	USE
—	BLACK	EXISTING OR UNCHANGED
—	BLUE	MODIFIED OR TO BE MOVED
—	GREEN	REDUNDANT OR TO BE REMOVED
—	RED	NEW, PROPOSED OR ADDITIONAL
—	PURPLE	SEPARATE DESIGN

Lifesaving Rules
Refer to:
Life Savingrules on Safety Central
**everyone
home safe
every day** highlighting the core risks
associated with working on
the railway.

Approximate location of 21A Taffs Vale Estate

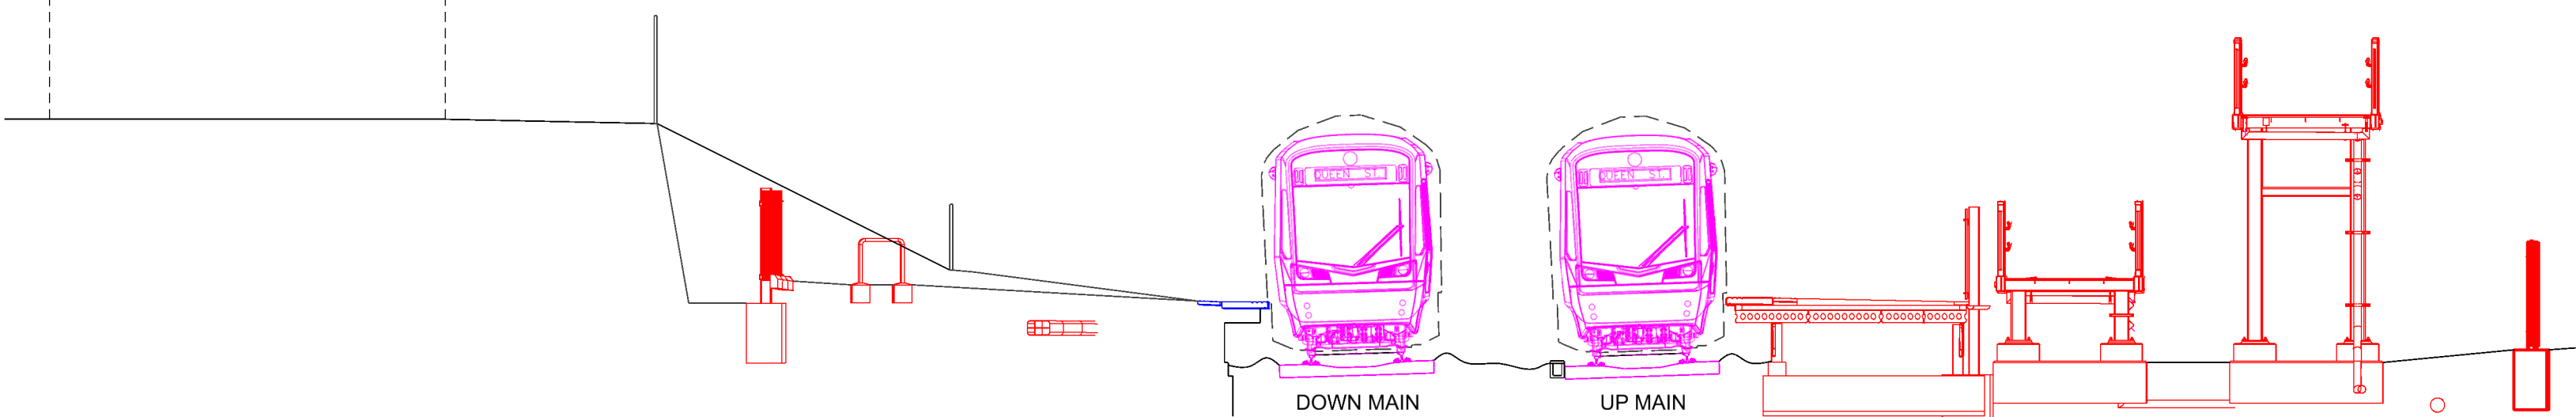


Section C-C
1:100

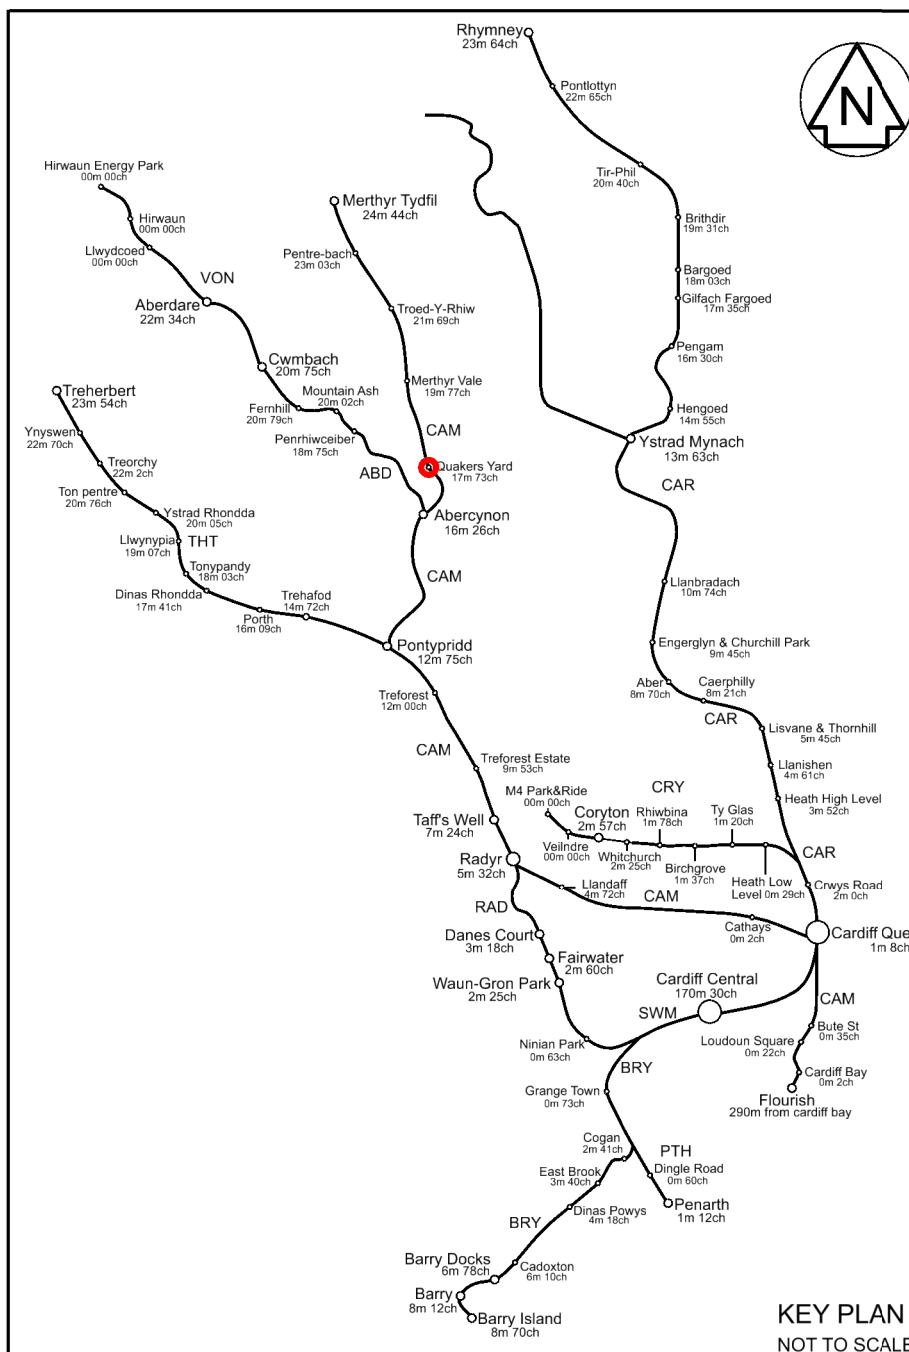

Notes:

- Do not scale off this drawing.
- All dimensions are in millimetres, unless otherwise stated.
- This drawing is to be read in conjunction with the following document:
 - TRAN01-KAW-R1-MER-RPT-C-CV-000209 - Form 002 document
 - Form F003 document - TRAN01-FJD-R1-MER-RPT-C-CV-020009
 - Specification document - TRAN01-FJD-R1-MER-RPT-C-CV-020011
- Proposed platform coper alignment based on Amey consulting coper model TRAN01-KAW-R1-MER-DM3-R-TR-000025.
- The proposed platform and footbridge layout has been set out to limit the area of landtake required, whilst providing reasonable space for fitment of lighting column foundations and proposed drainage measures i.e. soakaway structures, at back of platforms's, to be defined by others.
- The proposed permanent works has been based on land purchase drawing reference TRAN01-KAW-ZZ-CVL-DDR-C-CV-000112 P02.1 and is shown to fall within the area of land acquisition being managed by Land Purchase team.
- All paintwork to be class N1 paint in accordance with RT98 protective treatments for network rail infrastructure NR/SP/CIV/039, the colourway for the proposed footbridge shall be in accordance with ffw rail stations toolkit, comprising the following proposed colours:
 - Infill panels RAL 7035 light grey
 - Balustrades RAL 9017 traffic black
 - Steelwork RAL 7024 graphite grey
 - Handrails RAL 3020 traffic redThe proposed finish shall be eggshell or low reflective finish.

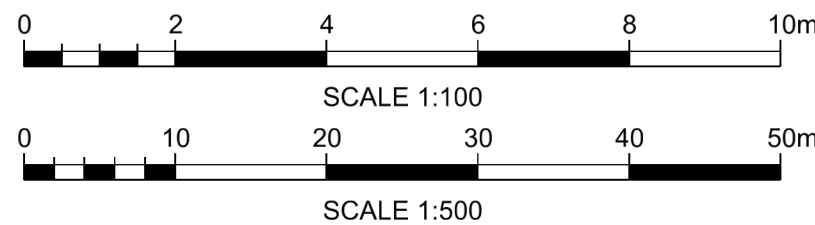

Rev	Date	First Issue	Description of Revisions	Drawn	Chkd	Appr
P01.1	---	First Issue		MH	---	---

Initial non-contractual code

S0



Authorised	---	Signed	Authorised by eSign	Date	---
------------	-----	--------	---------------------	------	-----

Contractor(s)
FJD Consulting

Sub-Asset	TRAN01
Type	CAD drawings
Sub-Type	DDR
Role	C
Sub-Role	CV
Location Zone	MER
Plan of Work Stage	E

TRAN01 - CVL Transformation

Route Section Group
Route Section Group 1

Route Section
Merthyr Branch

Drawing Title
Quakers Yard
Proposed Planning Sections

Designed	---	Signed	Designed by eSign	Date	---
Drawn	M.Hejdner	Signed	Drawn by eSign	Date	20/04/23
Checked	---	Signed	Checked by eSign	Date	---
Approved	---	Signed	Approved by eSign	Date	---
Scale(s)	AS SHOWN	ELR & Mileage	From CAM	To ***M ***ch	***M ***ch
Alternative Reference					
Drawing Number	TRAN01-FJD-R1-MER-DDR-C-CV-000151				
Revision	P01.1				