

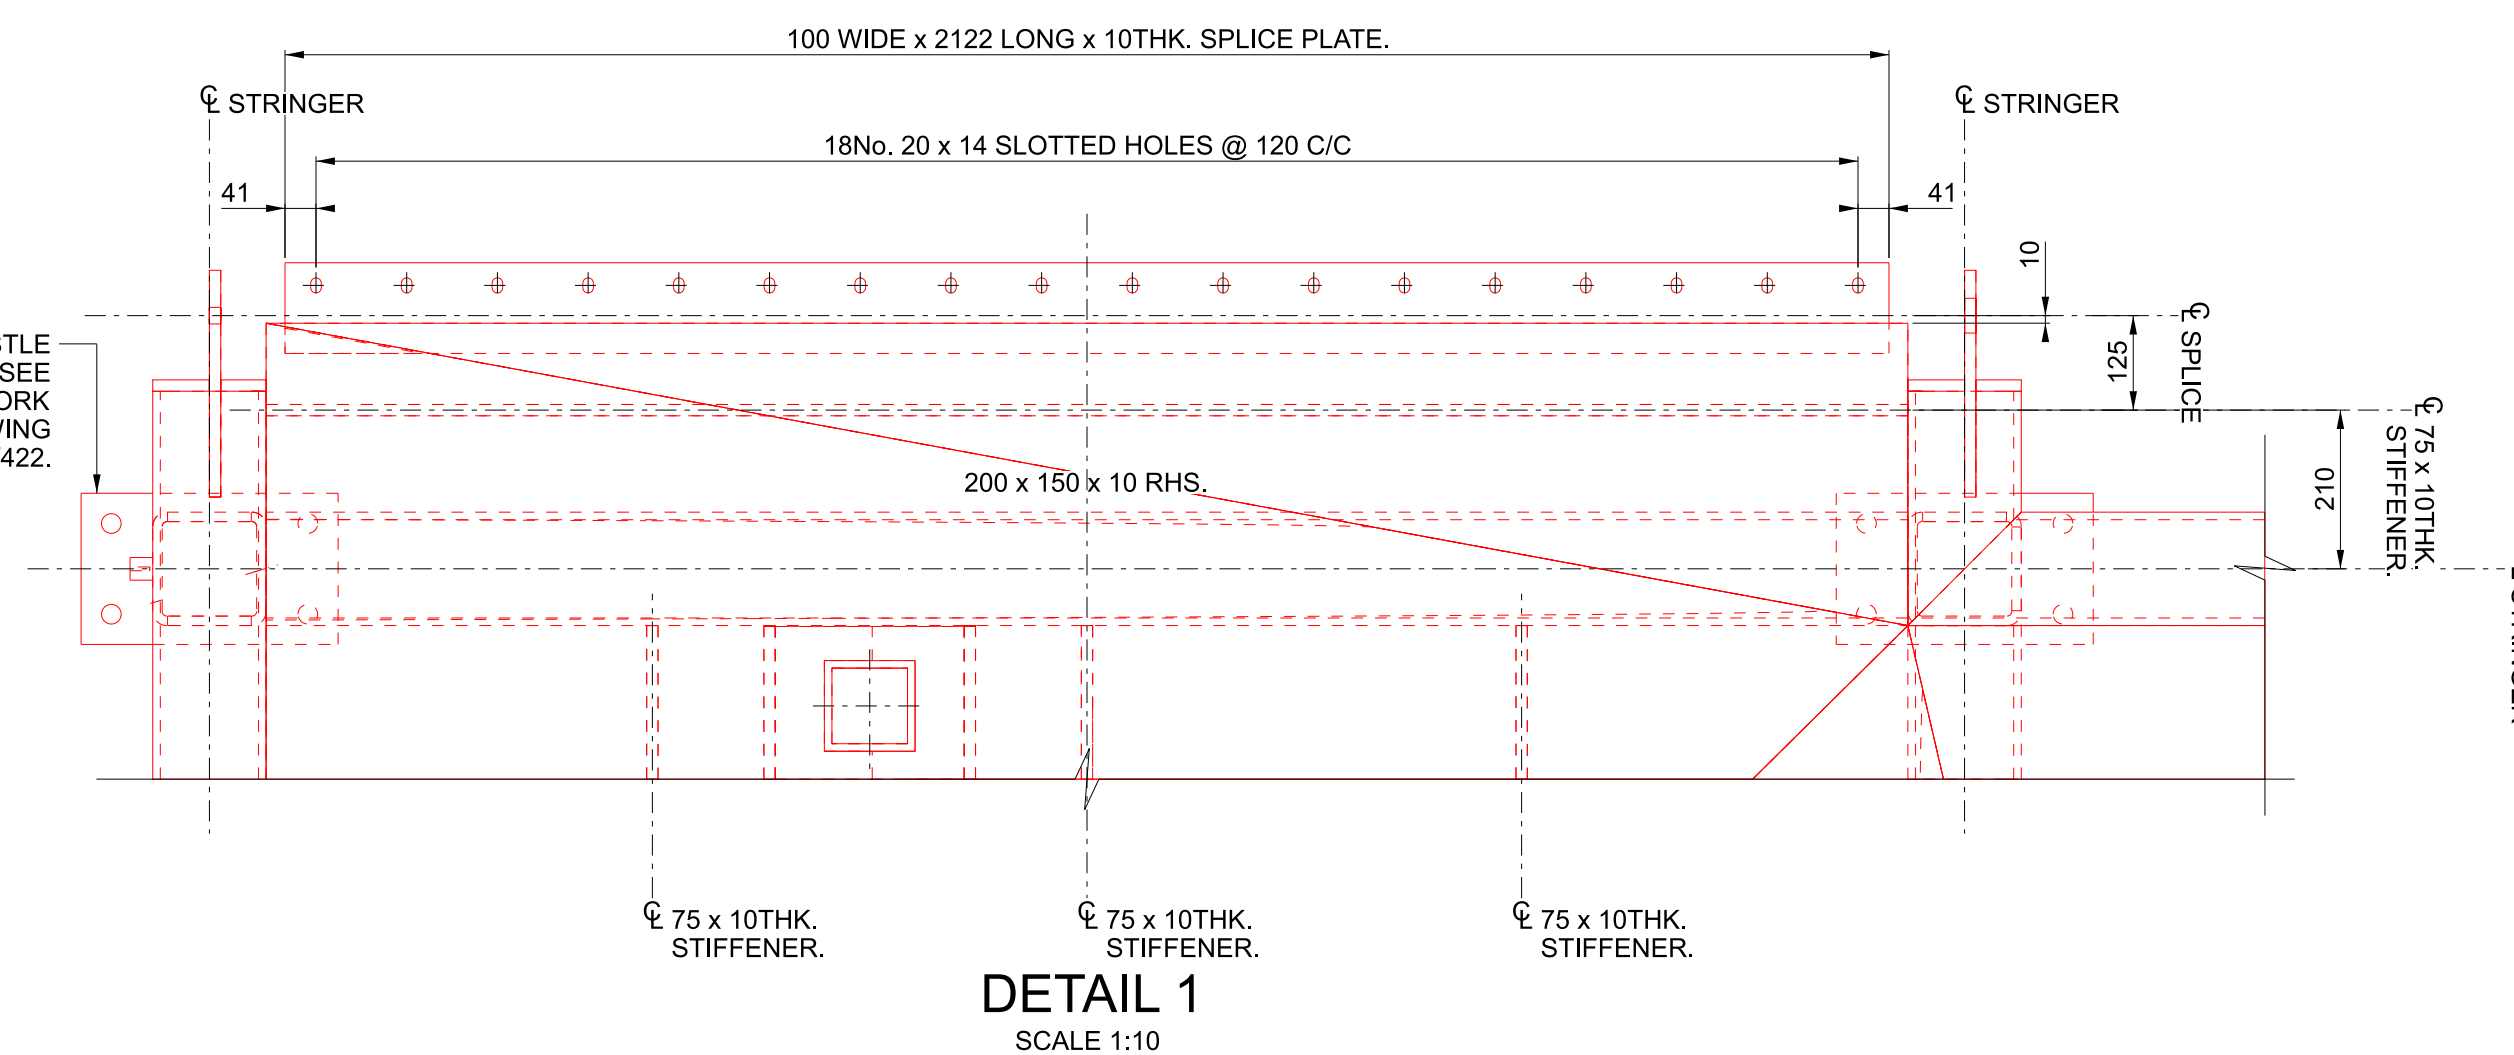
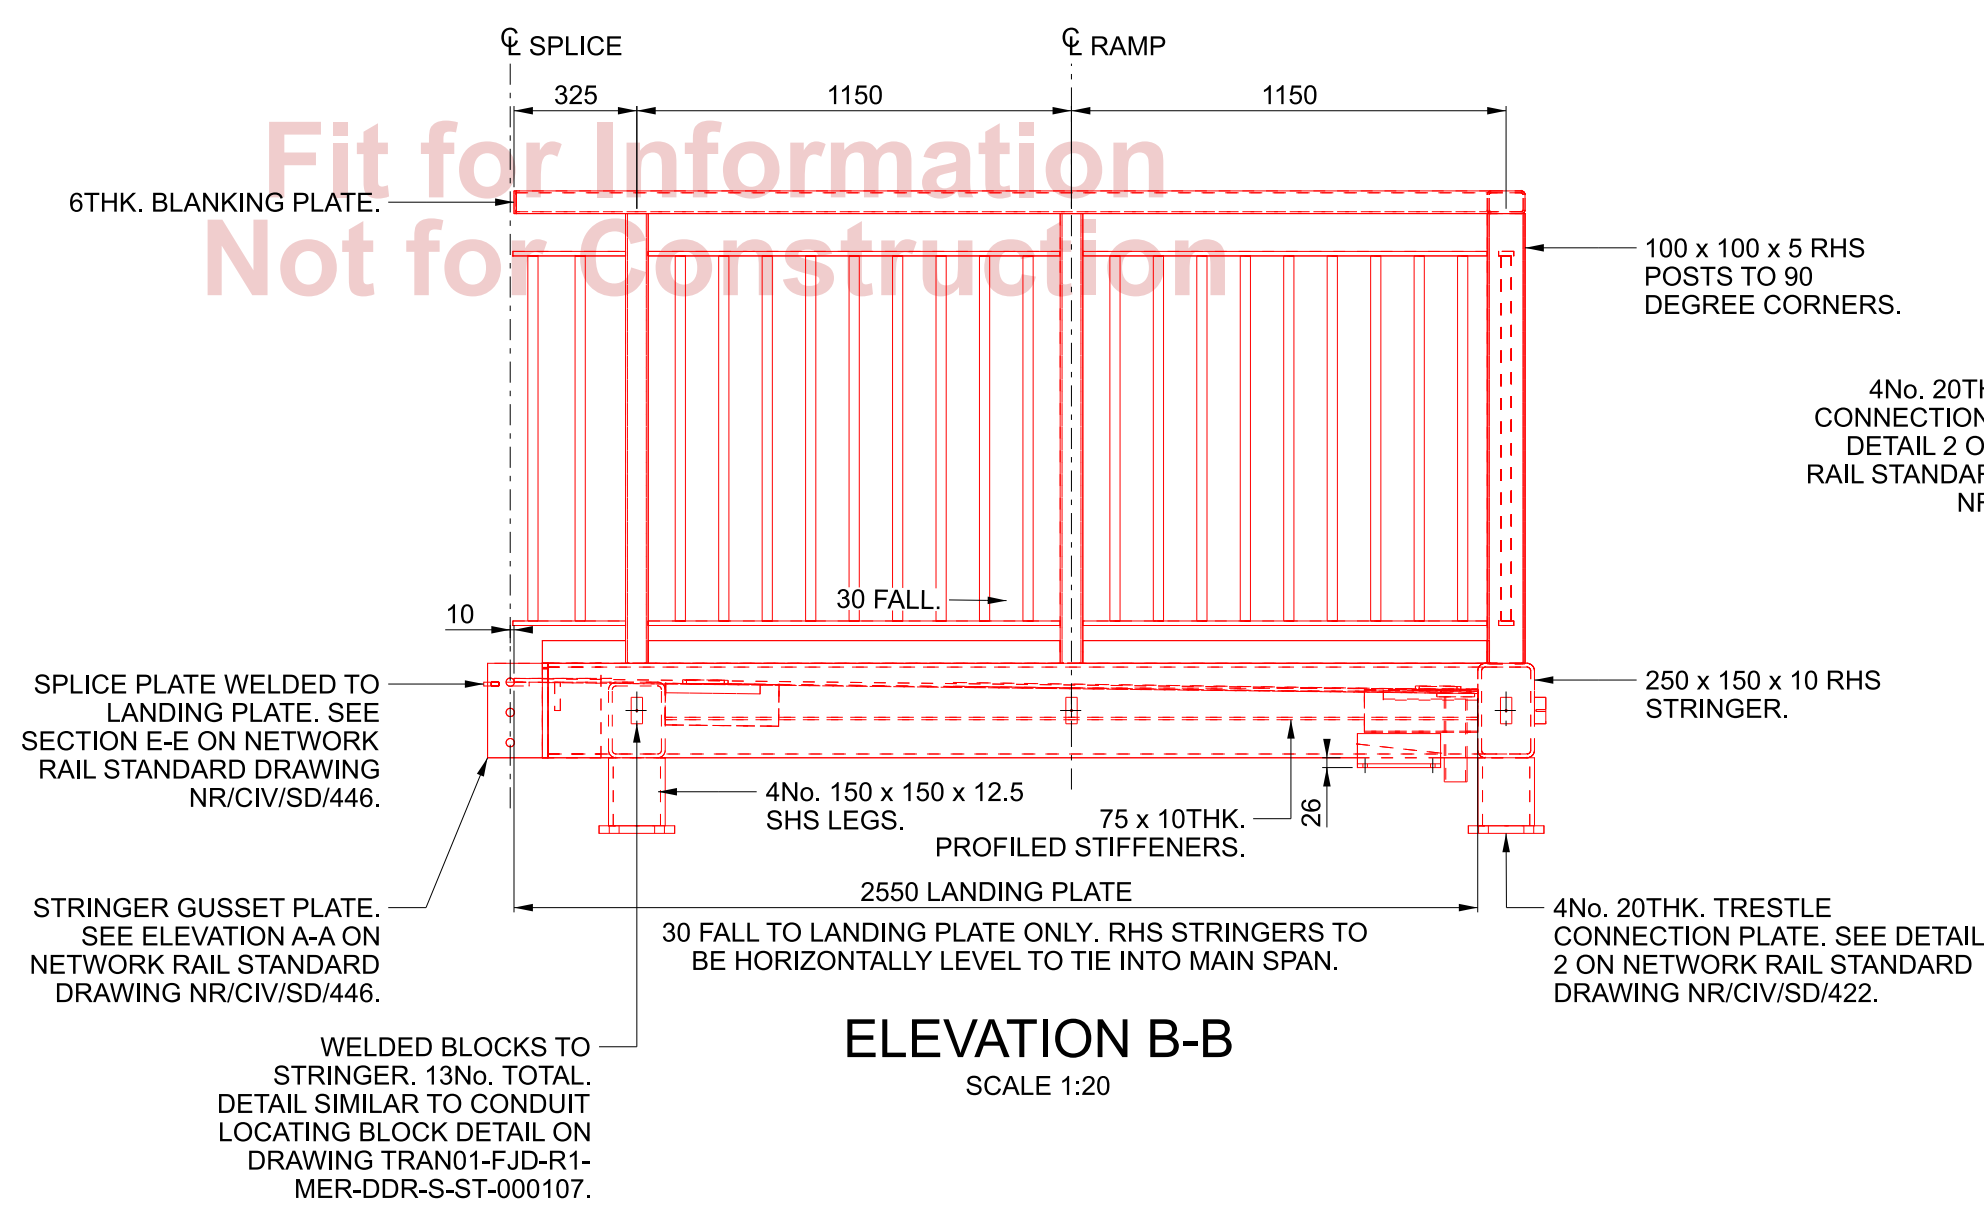


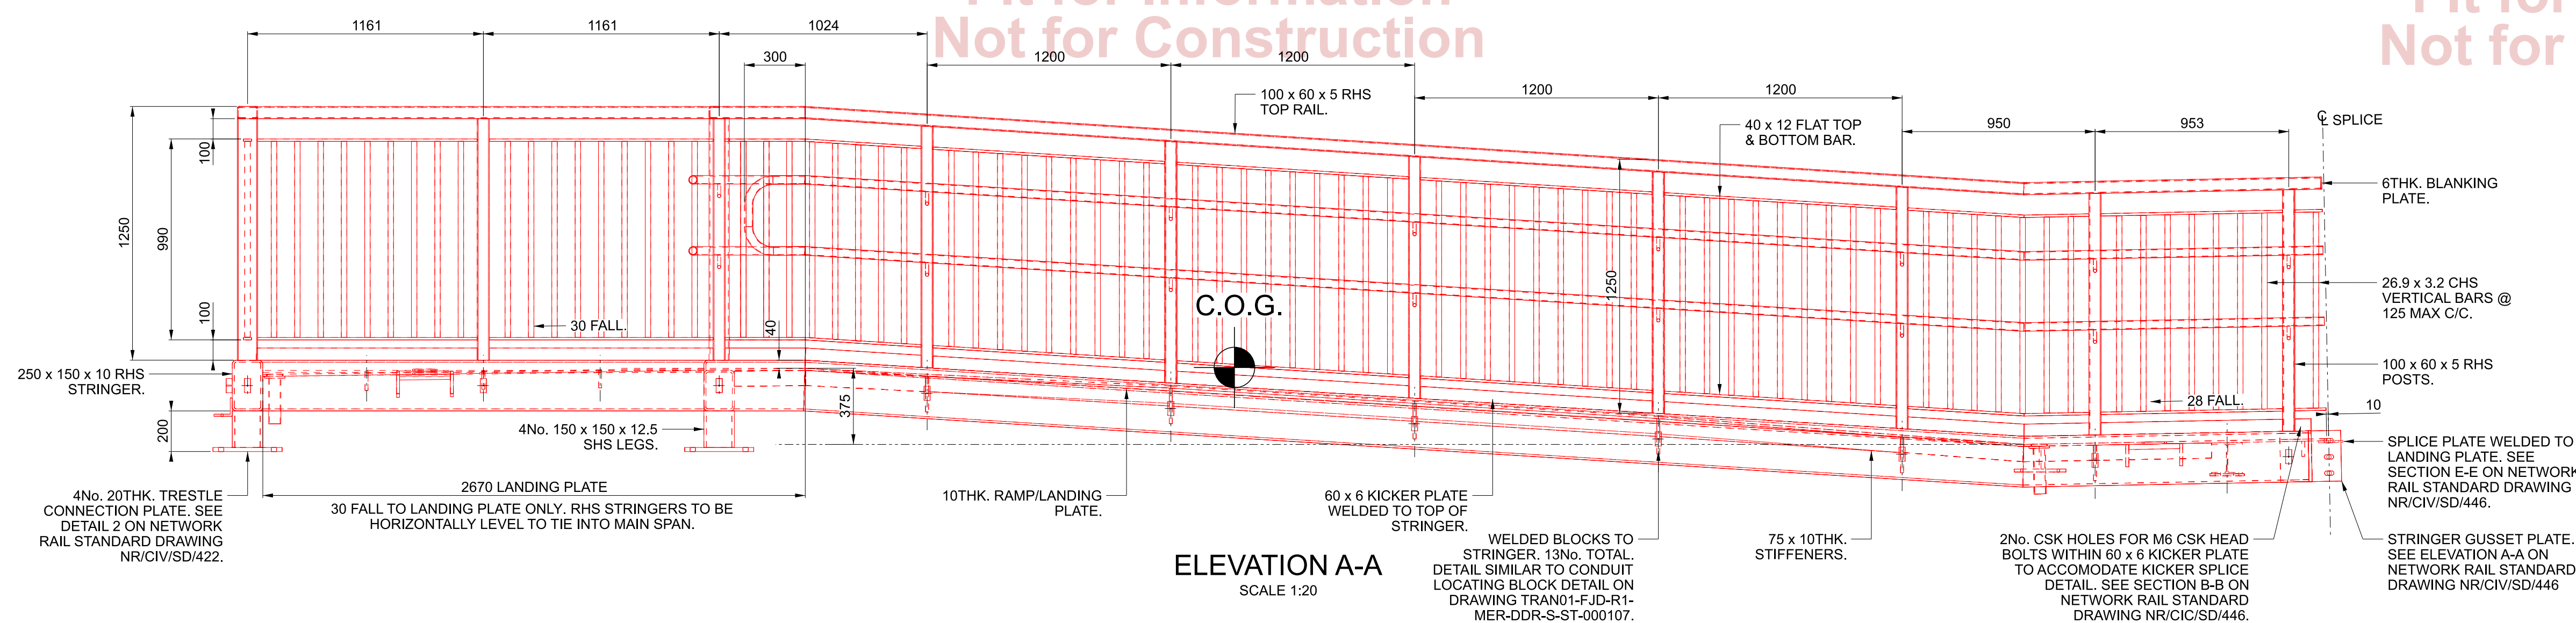

- NOTES

1. DO NOT SCALE OFF THIS DRAWING.
2. ALL DIMENSIONS ARE IN MILLIMETRES, UNLESS OTHERWISE STATED.
3. THIS DRAWING IS TO BE READ IN CONJUNCTION WITH THE FOLLOWING DOCUMENTS:
 - TRAN01-FJD-R1-MER-RPT-C-CV-000209 - FORM F002 DOCUMENT
 - TRAN01-FJD-R1-MER-RPT-S-ST-000002 - FORM F003 DOCUMENT
 - TRAN01-FJD-R1-MER-RPT-S-ST-000003 - FOOTBRIDGE DESIGN SPECIFICATIONS
 - TRAN01-FJD-R1-MER-RPT-S-ST-000004 - FOOTBRIDGE INSPECTION & TEST PLAN
4. FOR STEELWORK GRADES AND OTHER SPECIFICATION NOTES REFERENCE SHALL BE MADE TO GENERAL NOTES DRAWING TRAN01-FJD-R1-MER-DDR-S-ST-000136.
5. FOR SITE WIDE HAZARD IDENTIFICATION, REFERENCE SHALL BE MADE TO THOSE HAZARDS IDENTIFIED ON DRAWING TRAN01-FJD-R1-MER-DDR-S-ST-000100.

P01	31/03/22	IDC Issue		RS	AA	SM
P02	17/06/22	For Approval		RS	SM	SM
B01	30/06/22	For Approval		RS	AA	SM
Rev	Date	Description of Revisions		Drawn	Chkd	App
Status						Suitability
Fit for Internal Review and Comment						S3

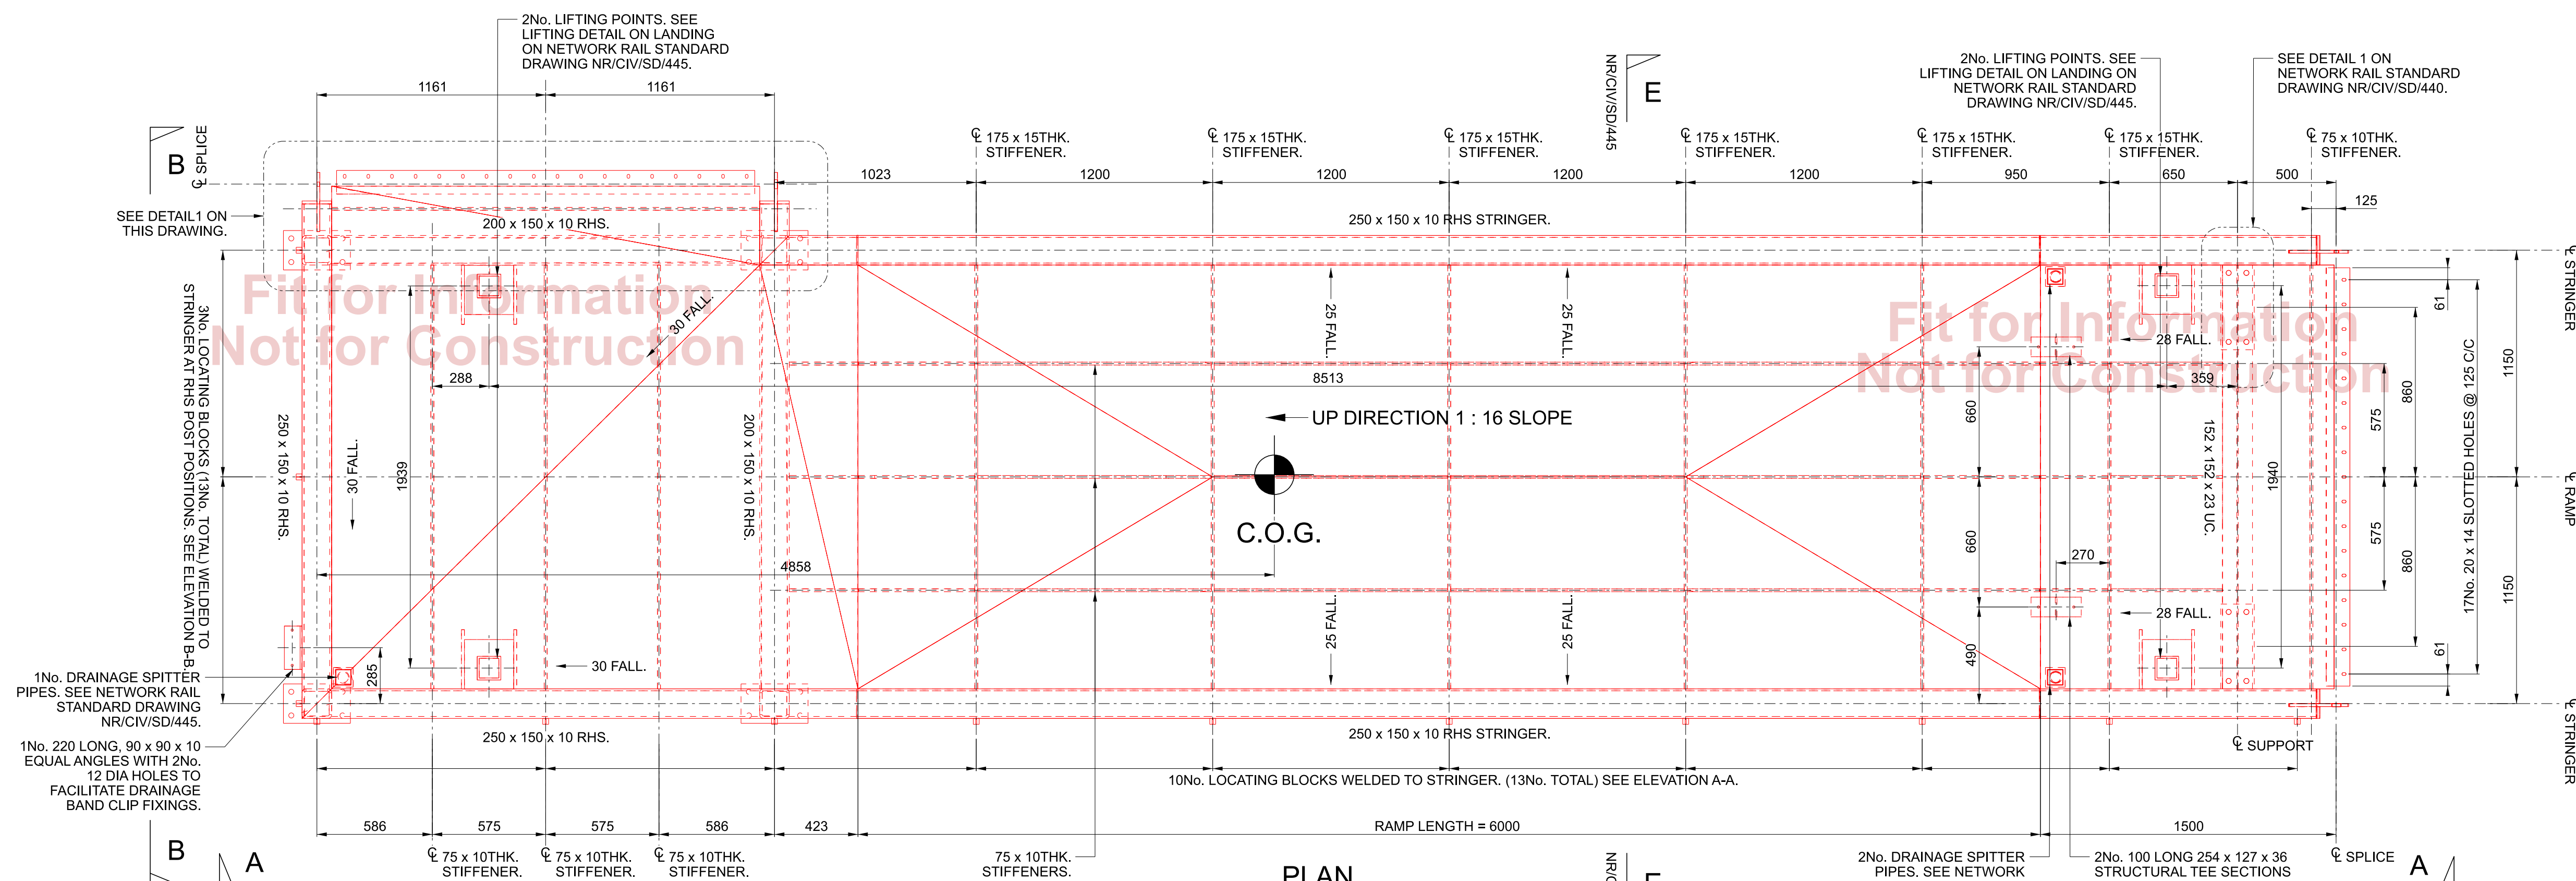

Authorised	---	Signed	Date
		Authorised by eSign	---

Contractor(s)
FJD Consulting

Asset Location

Sub-Asset	TRANS
-----------	-------

TRAN01

Type

CAD dra

Role

S

Location Zone
MSB

MER

Project	
---------	--

TRA

TRA

1	2	
---	---	---	---	---	---	---	---	---	----	----	-----	-----	

Route Sect

Route

Rout

Merthyr Branch

Drawing Title

Quakers' Fair
U. H. B.

Steelwork Details

Steelwork Details

Designed	m.manning	Signed	Designed by eSign	Date	30/06/22
Drawn	r.slinn	Signed	Drawn by eSign	Date	29/06/22
Checked	A.Aspris	Signed	Checked by eSign	Date	30/06/22
Approved	s.moon	Signed	Approved by eSign	Date	30/06/22
Scale(s)		ELR & Mileage	From	To	
AS SHOWN		CAM	***M**ch		***M**ch

Alternative Reference	Sheet
N/A	