
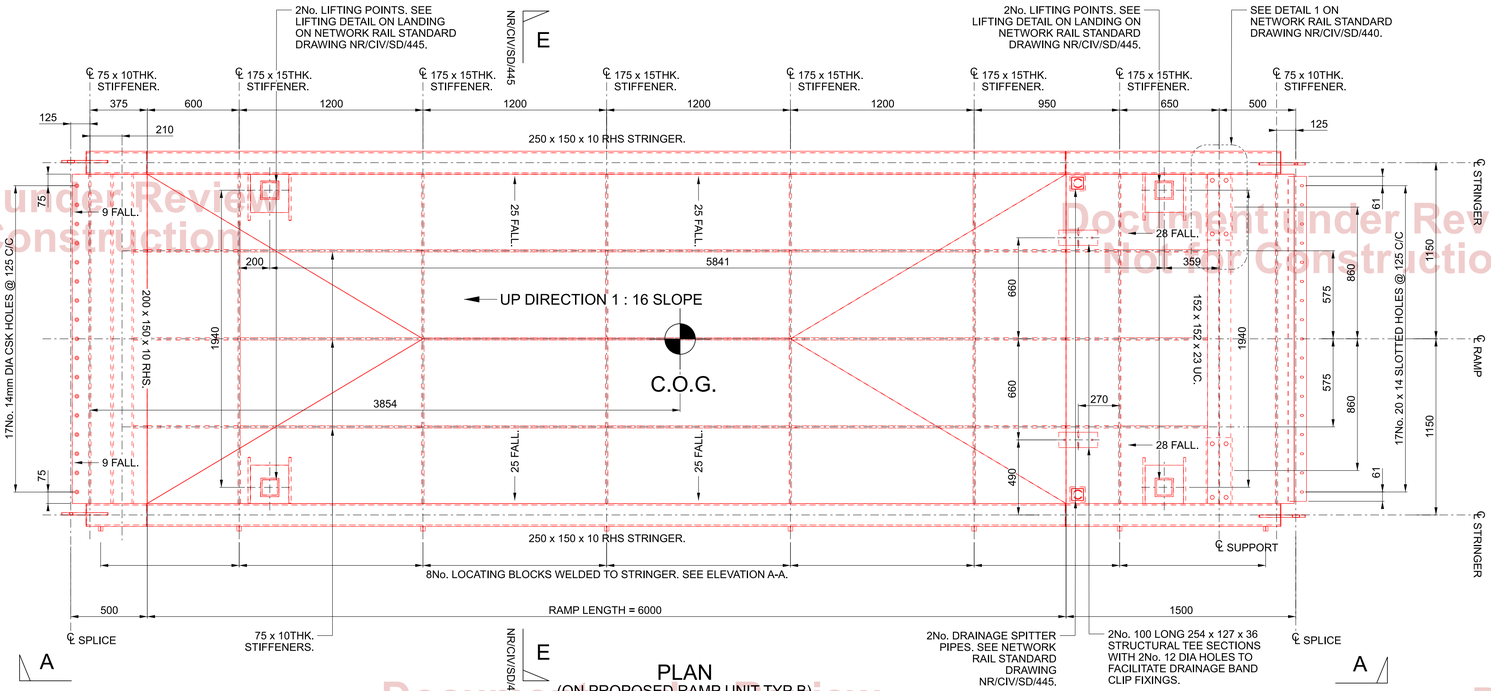


PLAN
(ON PROPOSED RAMP UNIT TYP.B
SCALE 1:20

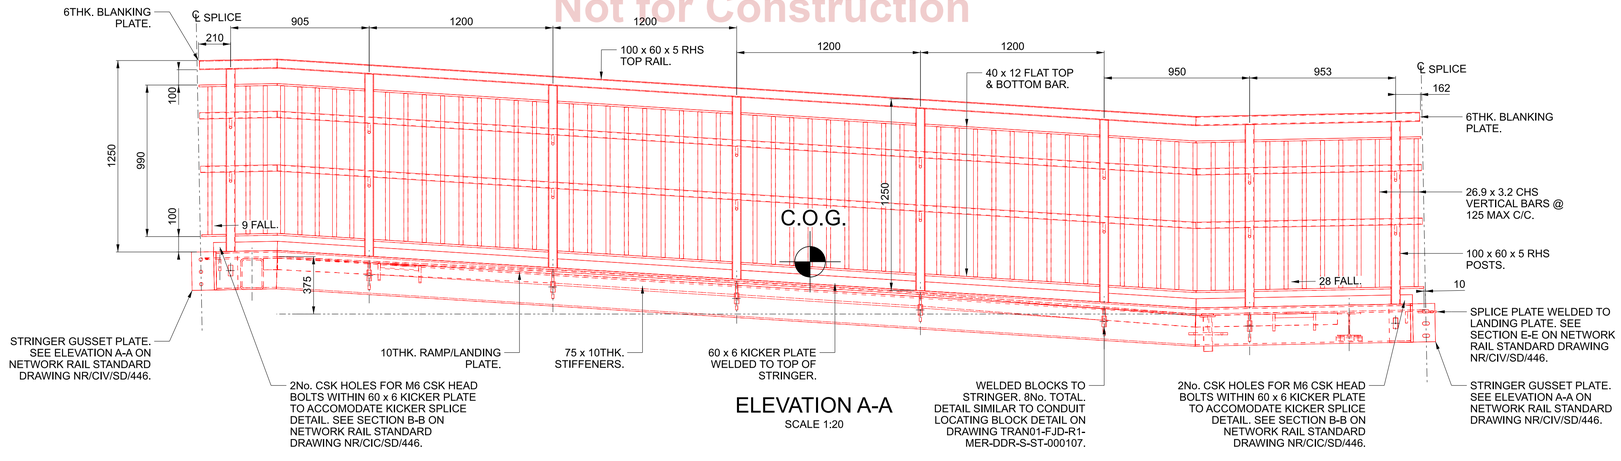

ELEVATION A-A
SCALE 1:20

NOTES

1. DO NOT SCALE OFF THIS DRAWING.
2. ALL DIMENSIONS ARE IN MILLIMETRES, UNLESS OTHERWISE STATED.
3. THIS DRAWING IS THE BE READ IN CONJUNCTION WITH THE FOLLOWING DOCUMENTS:
 - TRAN01-FJD-R1-MER-RPT-C-CV-000209 - FORM F002 DOCUMENT
 - TRAN01-FJD-R1-MER-RPT-S-ST-000002 - FORM F003 DOCUMENT
 - TRAN01-FJD-R1-MER-RPT-S-ST-000003 - FOOTBRIDGE DESIGN SPECIFICATIONS
 - TRAN01-FJD-R1-MER-RPT-S-ST-000004 - FOOTBRIDGE INSPECTION & TEST PLAN
4. FOR STEELWORK GRADES AND OTHER SPECIFICATION NOTES REFERENCE SHALL BE MADE TO GENERAL NOTES DRAWING TRAN01-FJD-R1-MER-DDR-S-ST-000136.
5. FOR SITE WIDE HAZARD IDENTIFICATION, REFERENCE SHALL BE MADE TO THOSE HAZARDS IDENTIFIED ON DRAWING TRAN01-FJD-R1-MER-DDR-S-ST-000100.

Rev	Date	Description of Revisions	Drawn	Chkd	Appr
P01	31/03/22	IDC Issue	RS	AA	SM
P02	17/06/22	For Approval	RS	SM	SM
B01	30/06/22	For Approval	RS	AA	SM

Status: Fit for Internal Review and Comment
Suitability: S3

TRAFNIDIAETH CYMRU
TRANSPORT FOR WALES

amey
SEILWAITH
INFRASTRUCTURE

Authorised	---	Signed: Authorised by eSign	Date: ---
Contractor(s)	FJD Consulting		
Asset Location			
Sub-Asset	TRAN01		
Type	CAD drawings	Sub-Type: DDR	
Role	S	Sub-Role: ST	
Location Zone	MER	Plan of Work Stage: E	
Project	TRAN01 - CVL Transformation		
Route Section Group	Route Section Group 1		
Route Section	Merthyr Branch		
Drawing Title	Quakers Yard Footbridge Upside Ramp Unit TYP.B Steelwork Details		
Designed	m.manning	Signed: Designed by eSign	Date: 30/06/22
Drawn	r.slinn	Signed: Drawn by eSign	Date: 29/06/22
Checked	A.Aspris	Signed: Checked by eSign	Date: 30/06/22
Approved	s.moon	Signed: Approved by eSign	Date: 30/06/22
Scale(s)	AS SHOWN	ELR & Mileage: CAM	From: ***M ***ch To: ***M ***ch
Alternative Reference	N/A	Sheet	
Drawing Number	TRAN01-FJD-R1-MER-DDR-S-ST-000118	Revision: B01	

Document under Review
Not for Construction
PDF Created: 30-JUN-2022 - 11:30 - Valid only at time of creation

Sheet Size A1 594 x 841