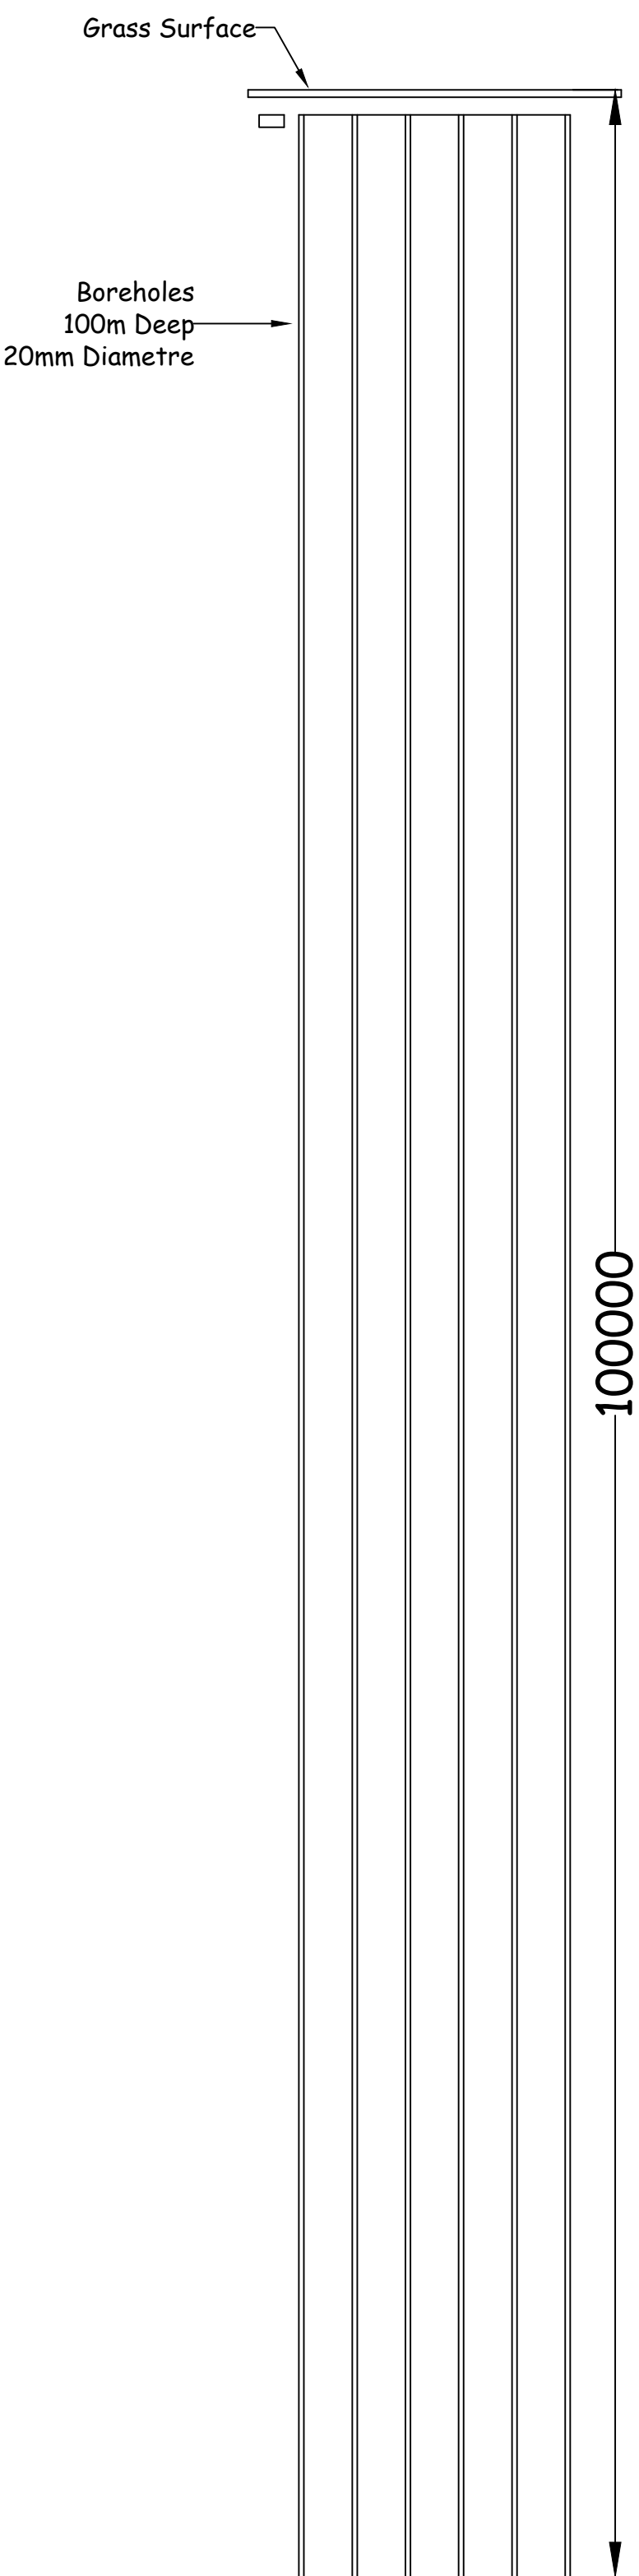


IAN PICK ASSOCIATES LTD
Specialist Agricultural & Rural Planning Consultants

Station Farm Offices
Wansford Road
Nafferton
Drifffield
East Yorkshire
YO25 8NJ

T : 01377 253363
E : mail@ianpick.co.uk
W : www.ianpickassociates.co.uk

CLIENT

**Kepak Group Ltd
McIntosh Donald
Cookston Road
Portlethen
Aberdeen
AB12 4QB**

JOB TITLE

Ground Source Heat Pump at
Kepak Group Ltd, Pengarnddu
Industrial Estate

DWG. TITLE

Borehole Section A1

SCALE

1=250

DRN

IP

DWG. NUMBER

IP/KG/05

DATE

April 20

REV

-