


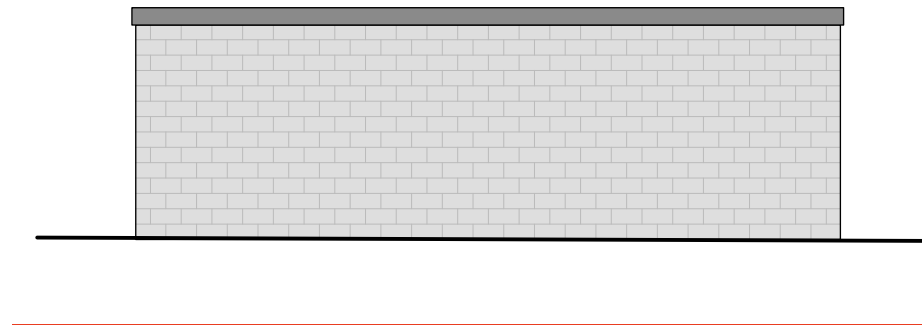
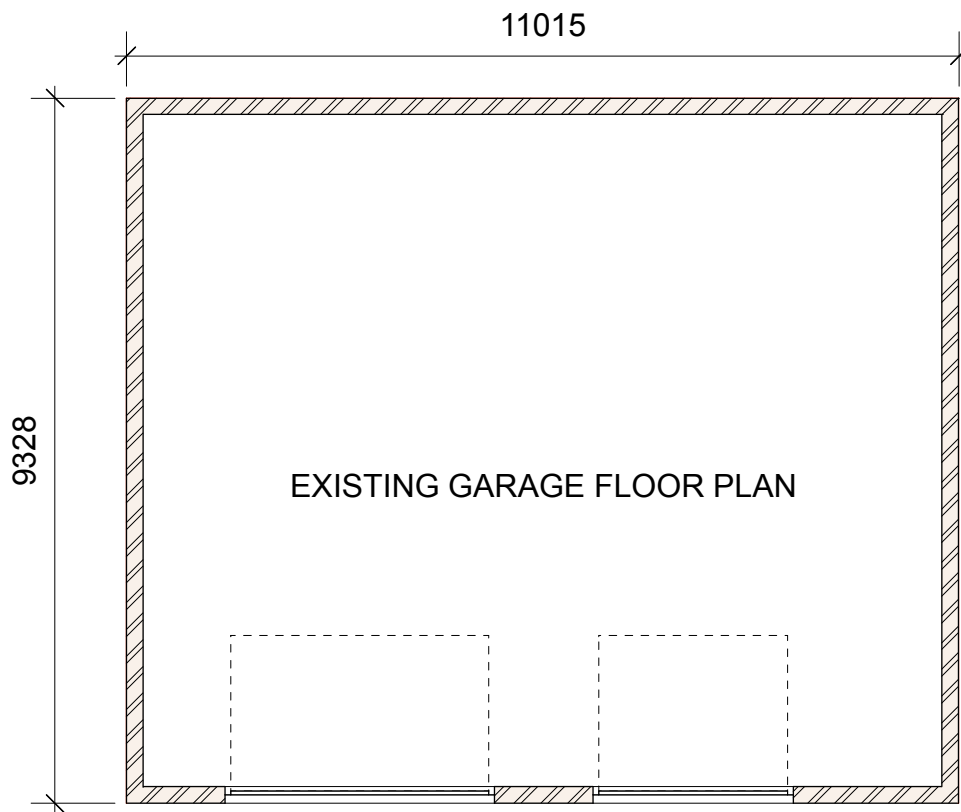


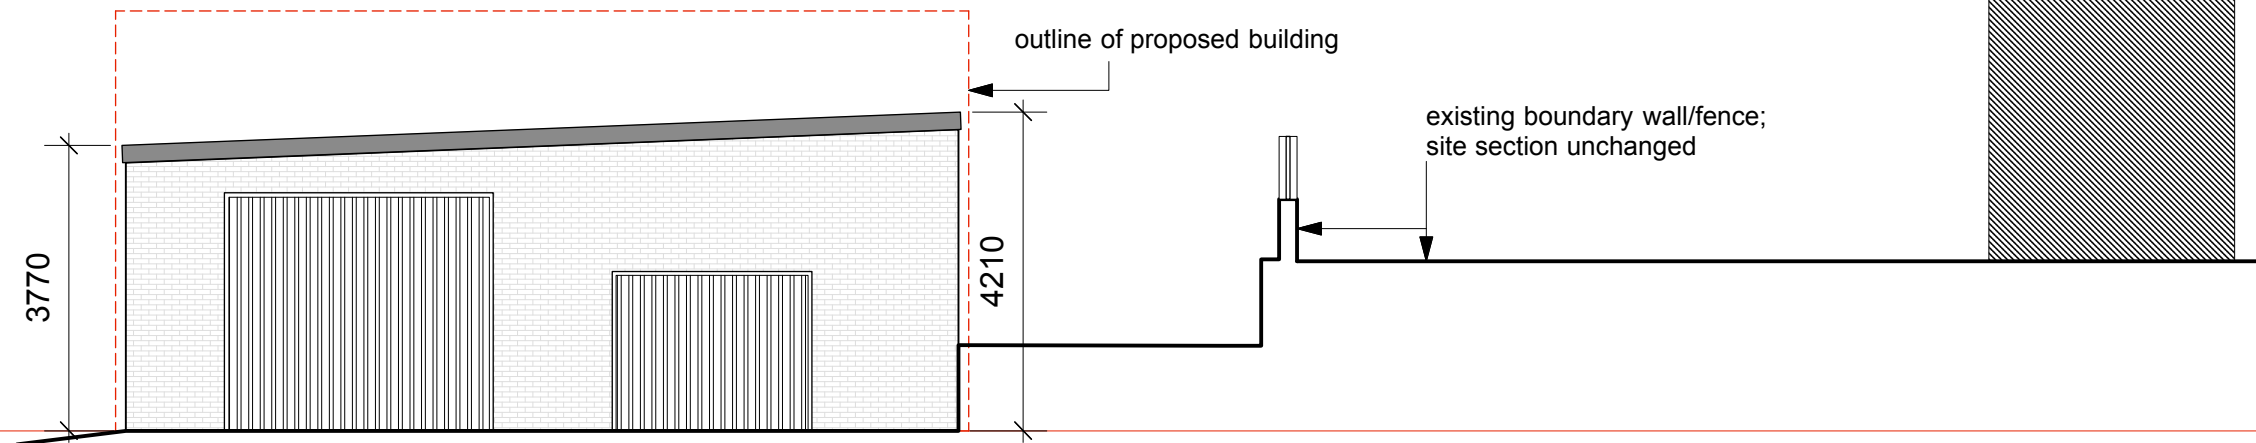


SIDE NE ELEVATION

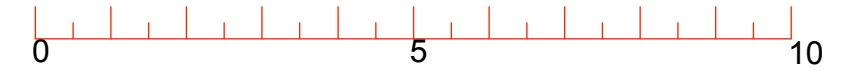

FRONT SE ELEVATION

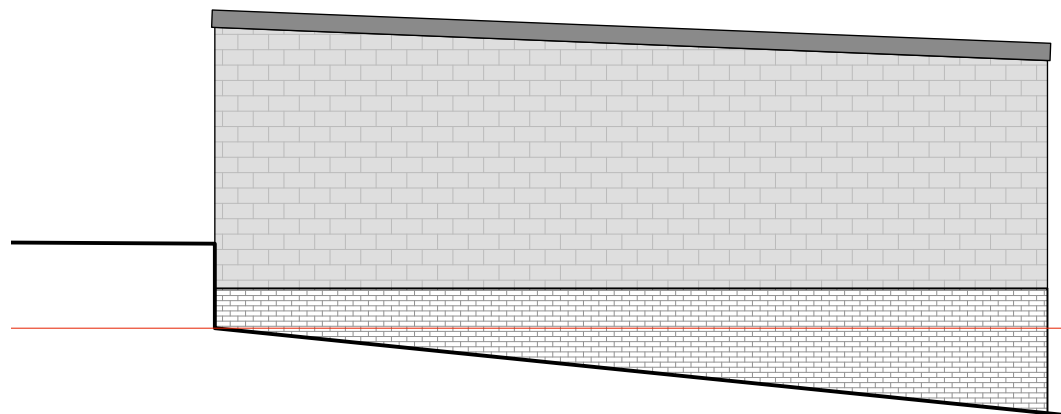

REAR NW ELEVATION

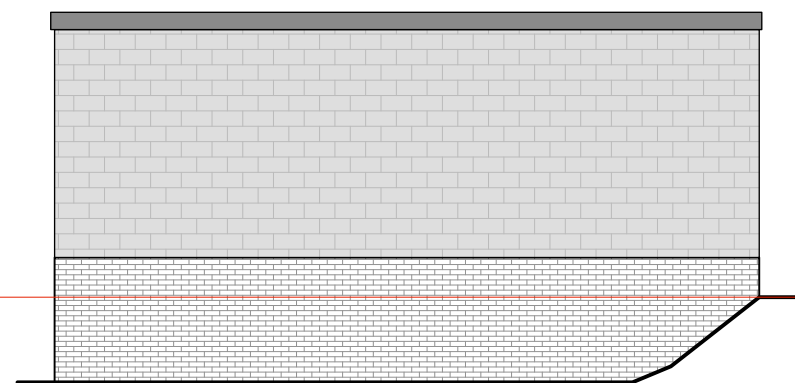

SIDE SW ELEVATION

☐ PRELIMINARY	☒ PLANNING
☐ COMMENTS	☐ BUILDING CONTROL
☐ INFORMATION	☐ WELSH WATER
PROJECT Proposed New Warehouses / Offices, Maesgwynne Industrial Estate, Cefn-Coed-y-Cymmer Merthyr Tydfil	
TITLE Existing garage	
SCALE 1:100 @ A3	
PROJECT NUMBER	DRAWN
DATE Aug 2022	CHECKED
DRAWING NUMBER PL 02	REVISION

Robert Coles

4B Castle Parade
Usk
NP15 1AA
TELEPHONE 01291 673535
e mail : bobcolesarchitect@btinternet.com

studio
4b
ARCHITECT