


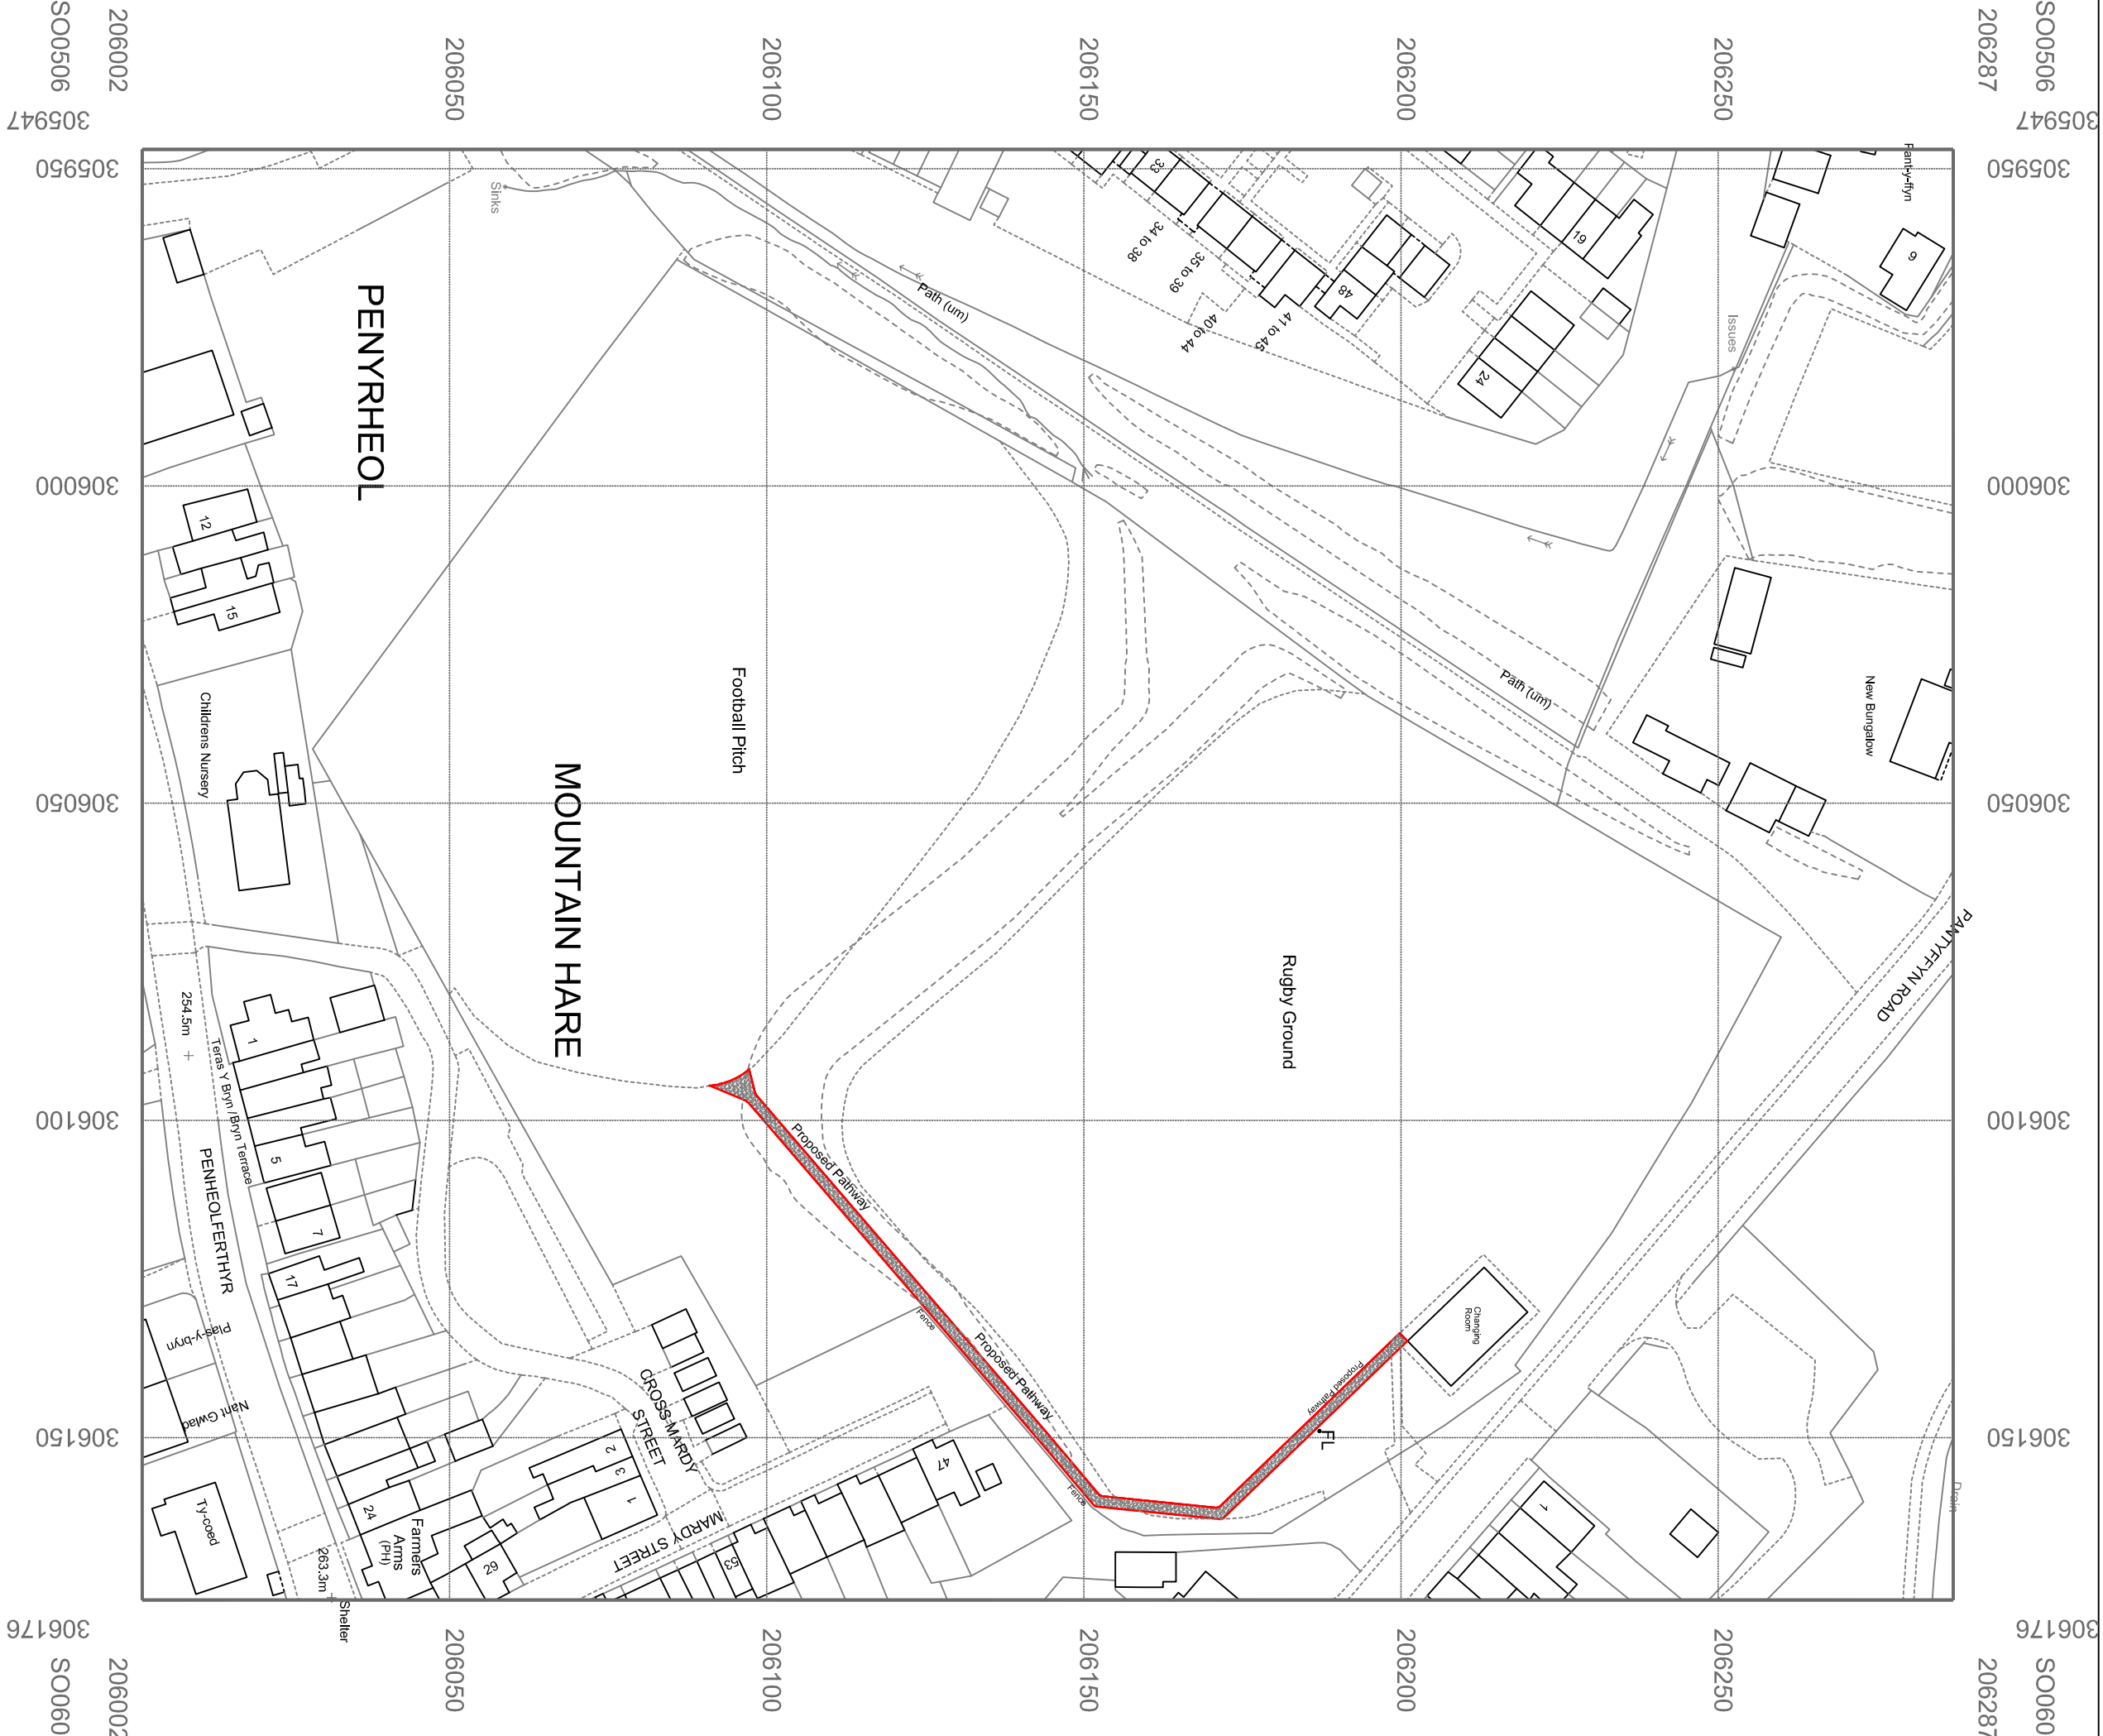

		
Issued Only for Purpose Indicated		
Drawing Status: FOR PLANNING PURPOSES ONLY		
Address	SO 06148 06194 Mountain Hare Playing Fields Mansfield Terrace Merthyr Tydfil CF47 0LB	Scale
Project	Proposed New Pathway	Drawn by PT Date 25.07.20 Title Existing & Proposed Plans, MT HARE 01 Paper A2 Drawg No