
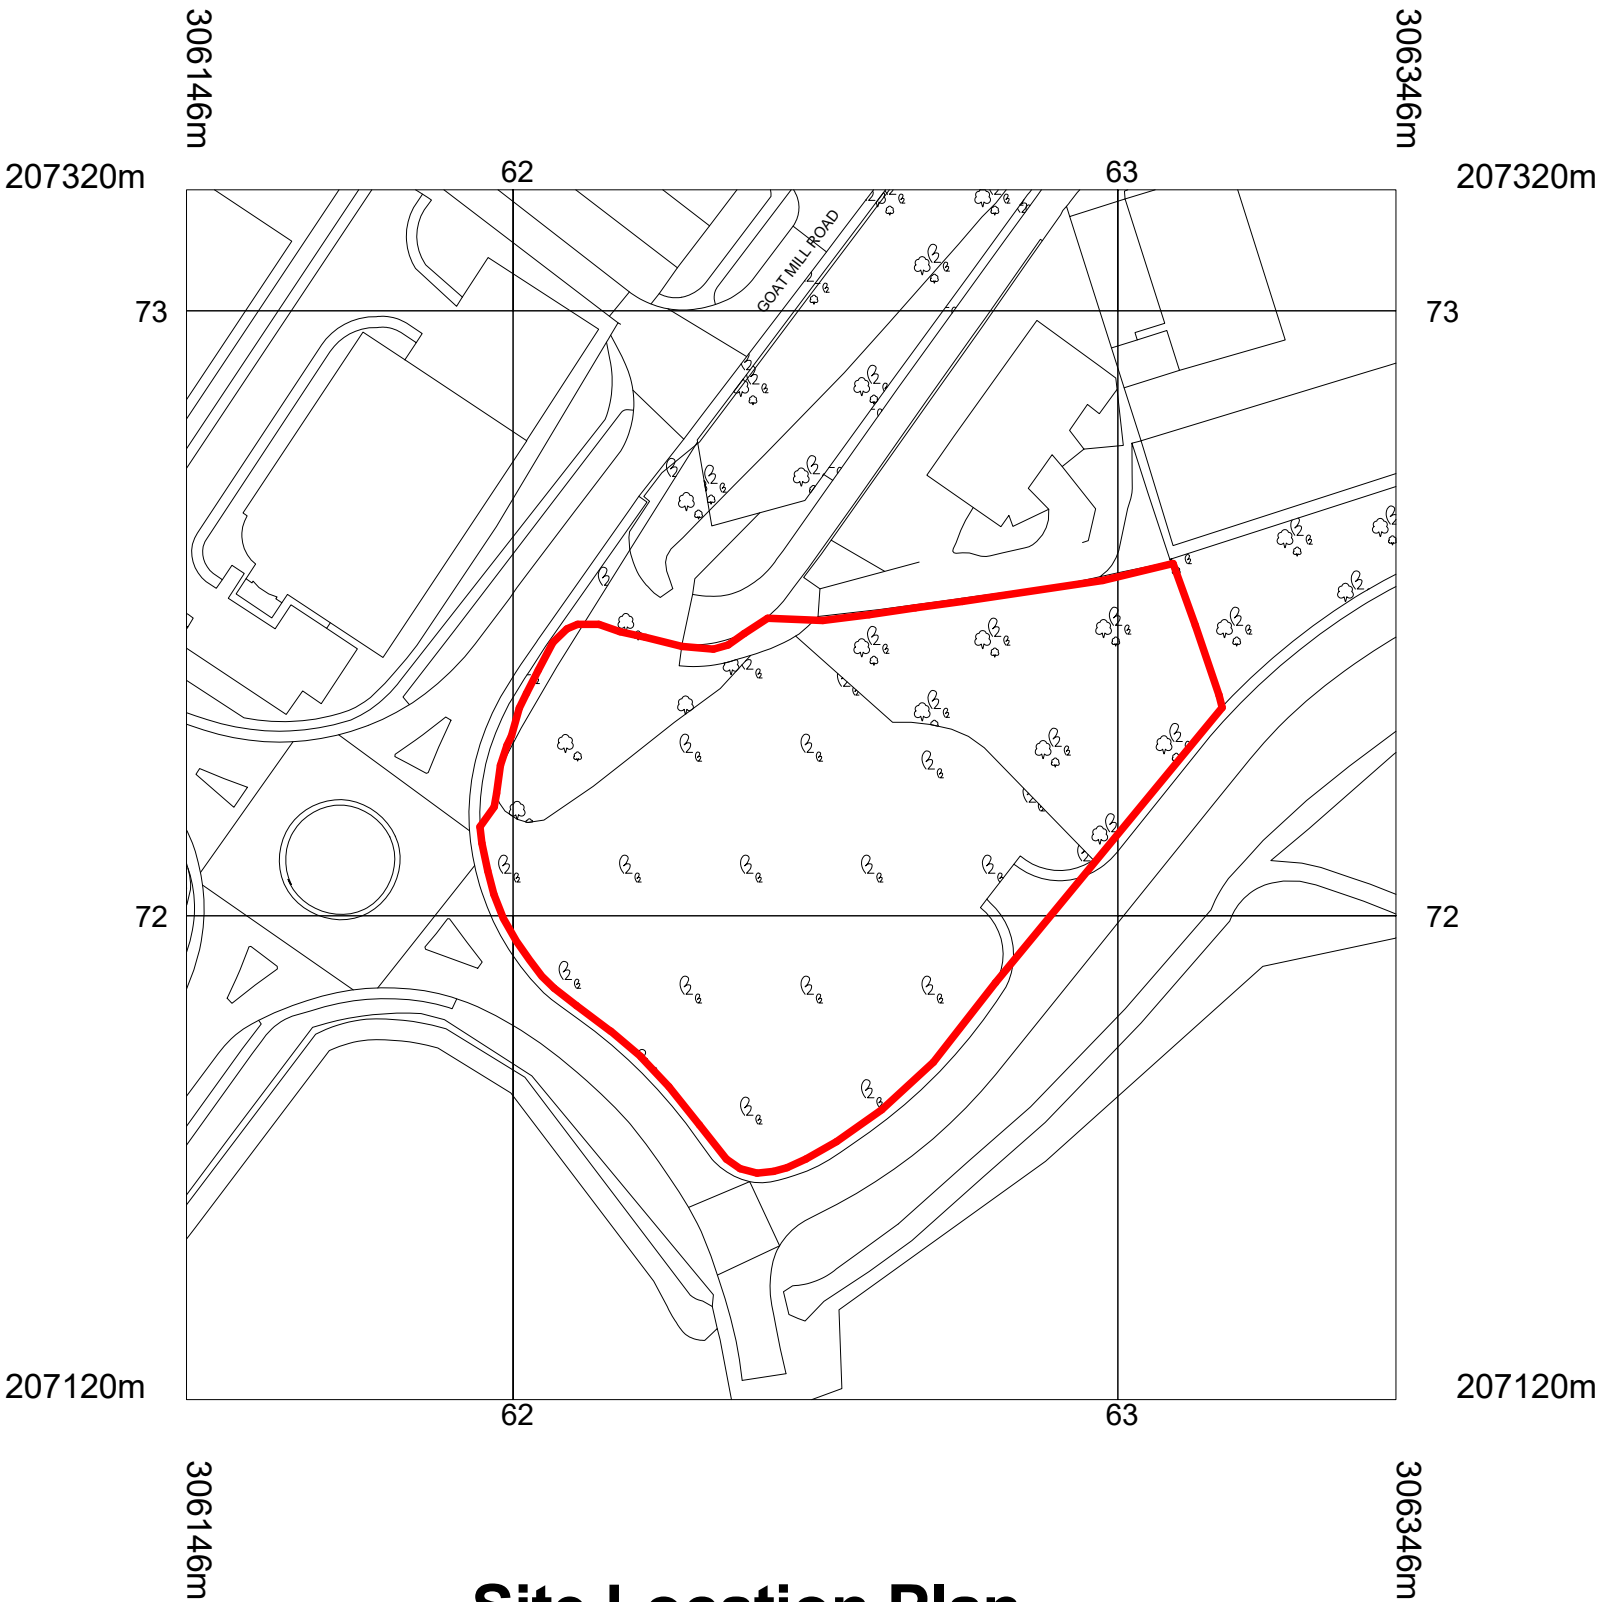


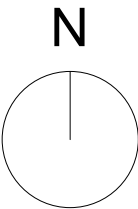


Site Location Plan

1 : 1250

Red line denotes approximate application boundary

"Ordnance Survey MasterMap Data purchased under 12 month license from Stanfords (OS Partner license 100035409) 05/07/2017, Order license reference OI1140672, OI1140673

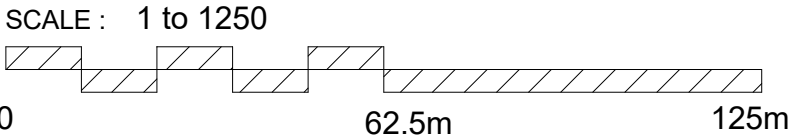

Note: This maybe a reduced sized print, check scales below

P1	Planning Submission	MAS	20/09/17	MAS
Revision	Description	Drawn	Date	Checked

Client's Name

M Delacey & Sons

Job Title
Goat Mill Road, Dowlais, Merthyr Tydfil

Drawing Title
Site Location Plan

Scale
1 : 1250 @A3

Job No
1047

Drawing No
101

Status
PLANNING ISSUE

Rev
P1