



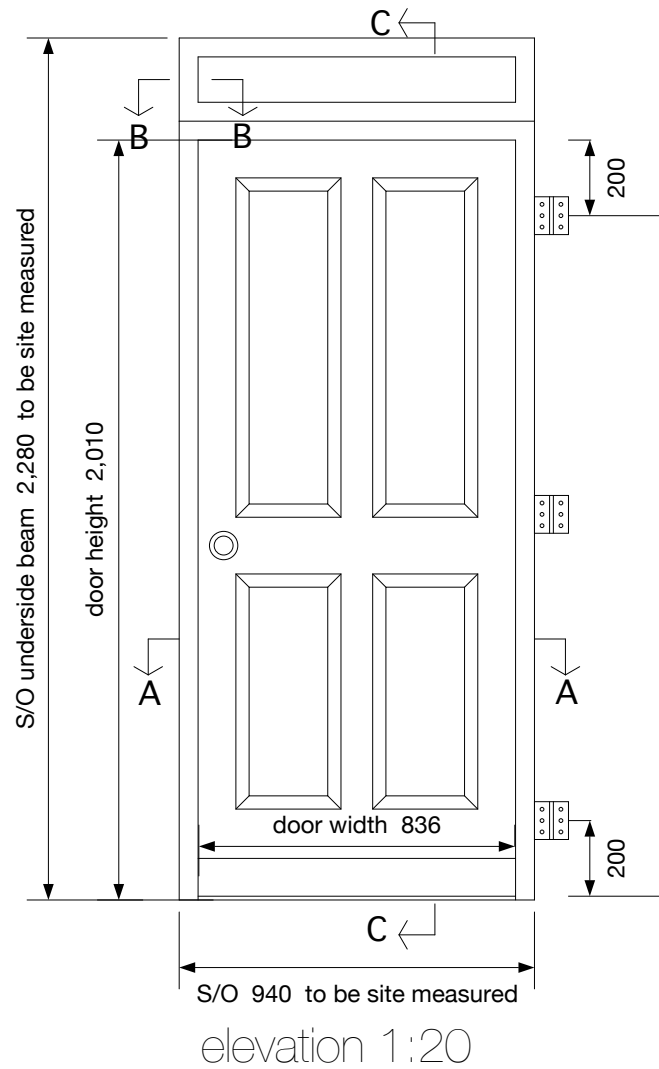

Notes:

door assembly specification

1. hardwood door frame with existing stained single glazed fan light above. glazing to be removed and replaced. hardwood solid with four panelled door and to incorporate a fully weather stripped aluminium low level access threshold (max 15mm high)
2. all door and ironmongery to meet requirement to Part M, N and Q of Approved Document
3. all door furniture to be antique or heritage type - client's choice
4. re-used automatic assisted door opening device
 - 3 no. ball race bras butt hinges
 - 1 no. pair locking lever handles
 - 1 no. fingers guards

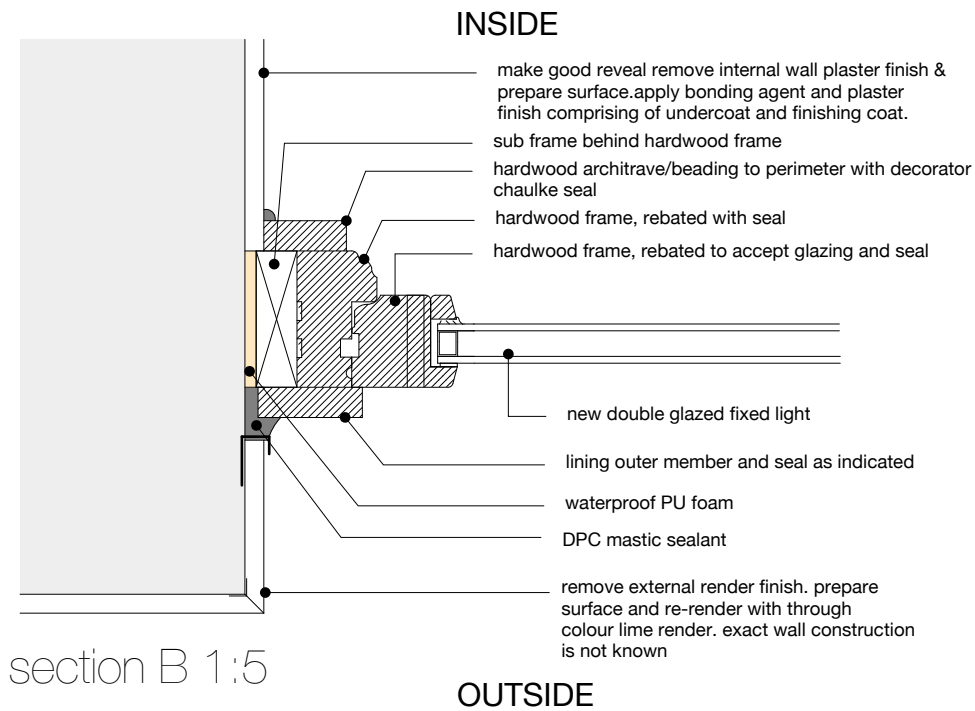

make good reveal remove internal wall plaster finish & prepare surface. apply bonding agent and plaster finish comprising of undercoat and finishing coat.

hardwood architrave/beading to perimeter with decorator chaulke seal

remove external render finish. prepare surface and re-render with through colour lime render. exact wall construction is not known


DPC mastic sealant

lining outer member and seal as indicated

hardwood frame, rebated to seal

hardwood fanlight frame, rebated to accept glazing and seal


new double glazed fixed light

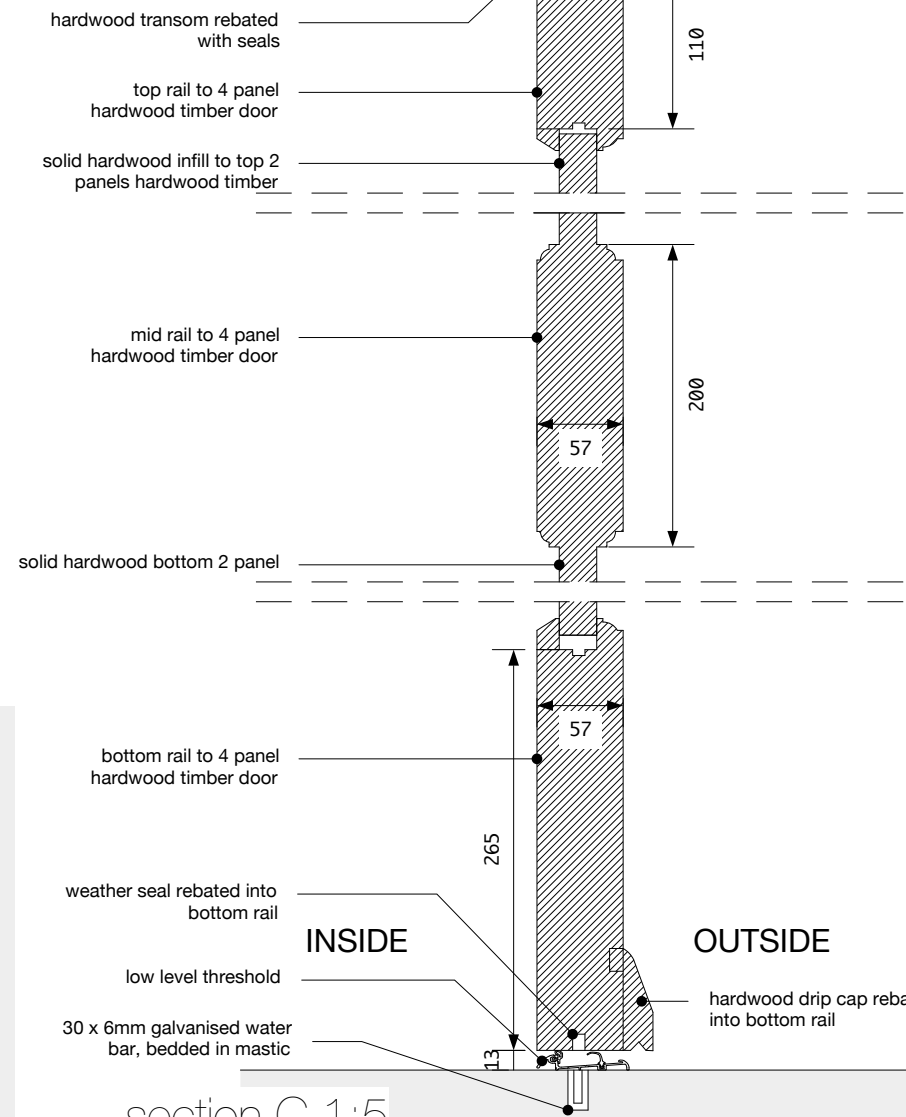

Rev	Date:	Action:
This drawing is copyright.		
Dimensions to be checked on site and any discrepancies reported to the Architect immediately.		
Do not scale, use figured dimensions only.		



Merthyr Tydfill CBC	
Treharris Library	
external door basement	
as shown @ A3	
2217 - 016	-
6 north road, cardiff. cf10 3du 029 2034 0491 www.cfw-architects.co.uk	

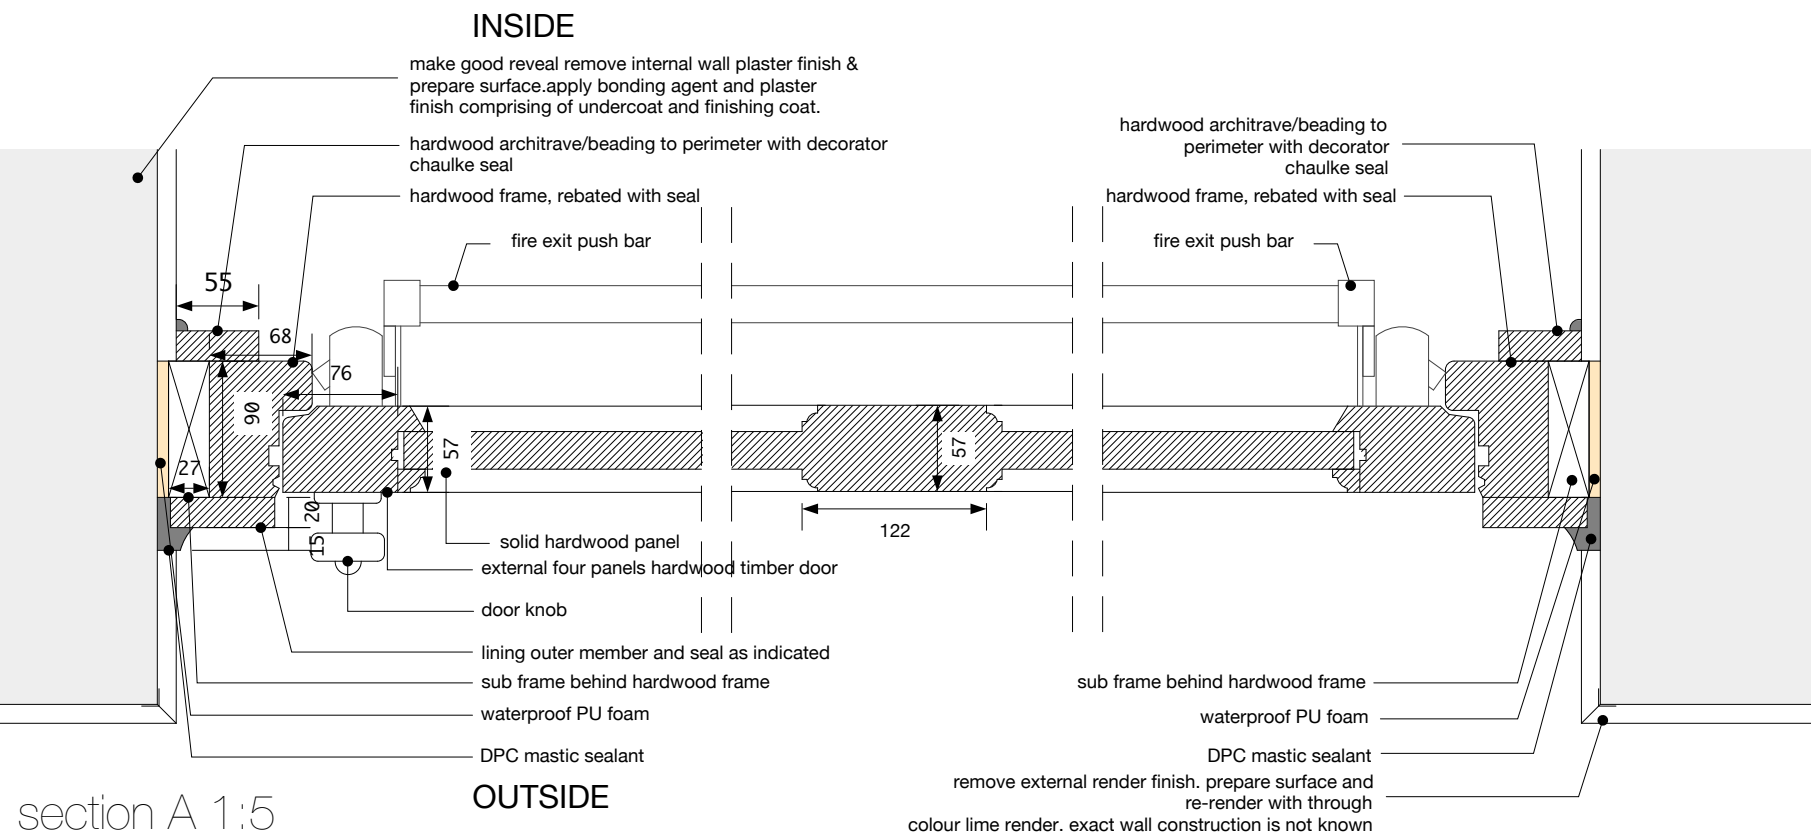

Treharris Library

external door basement

1:5 @ A3

0.1m 0.2m