
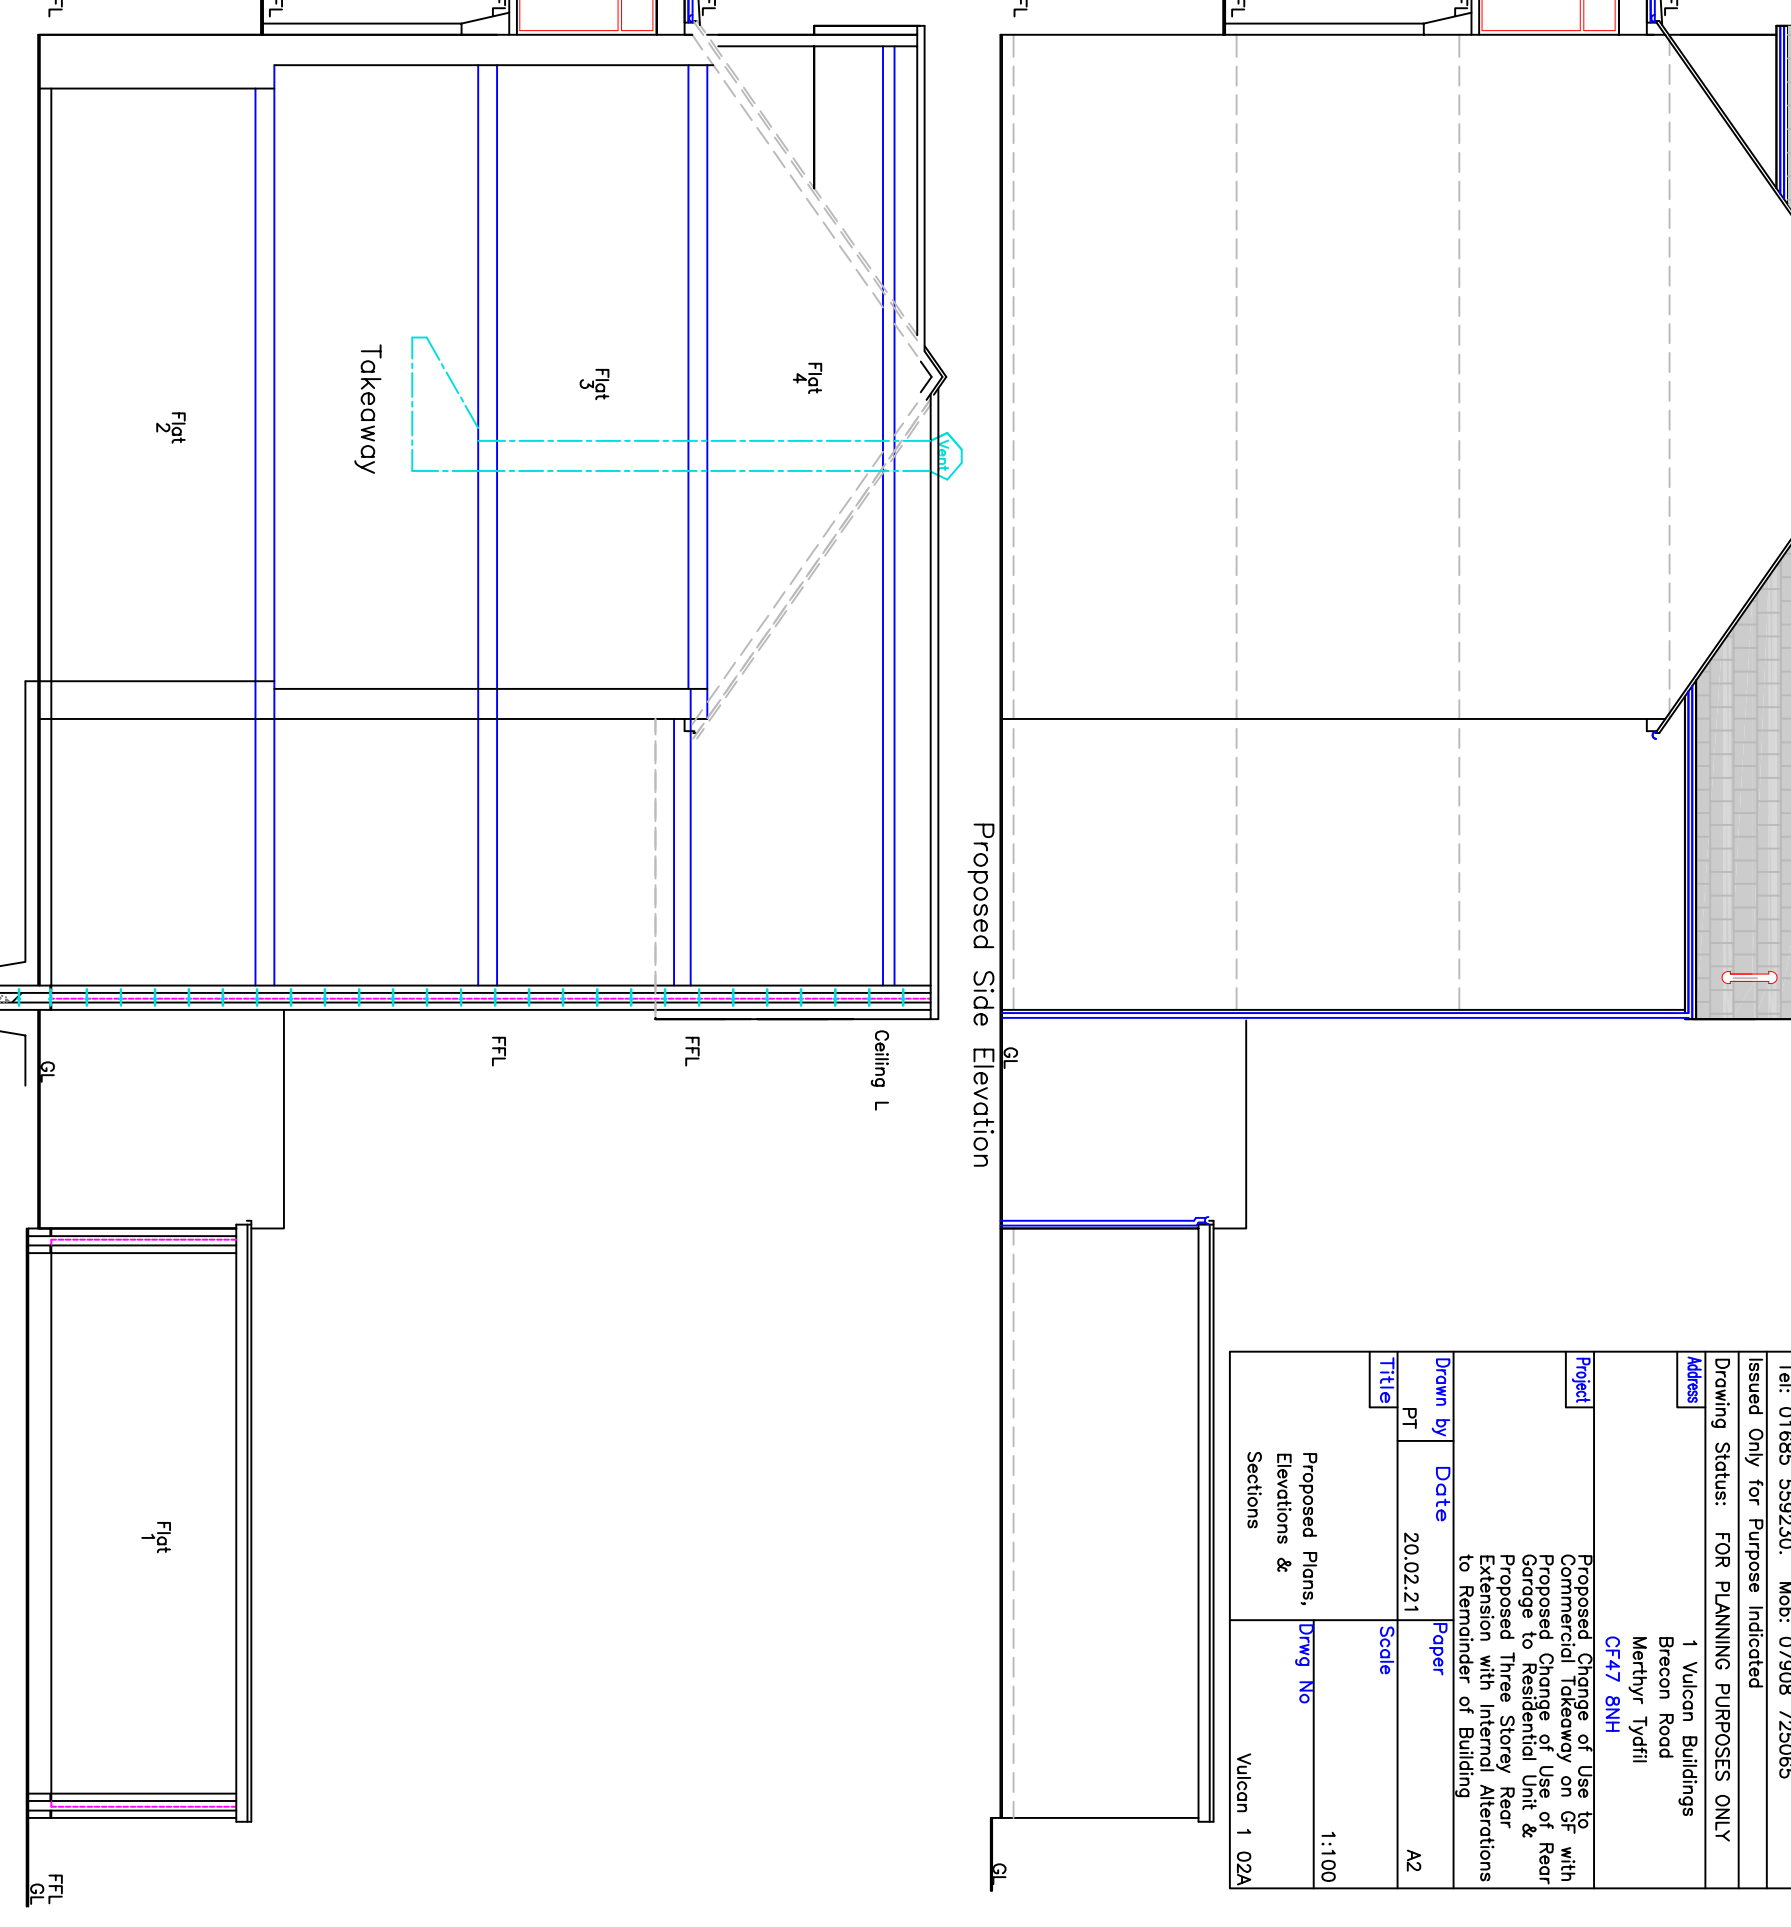
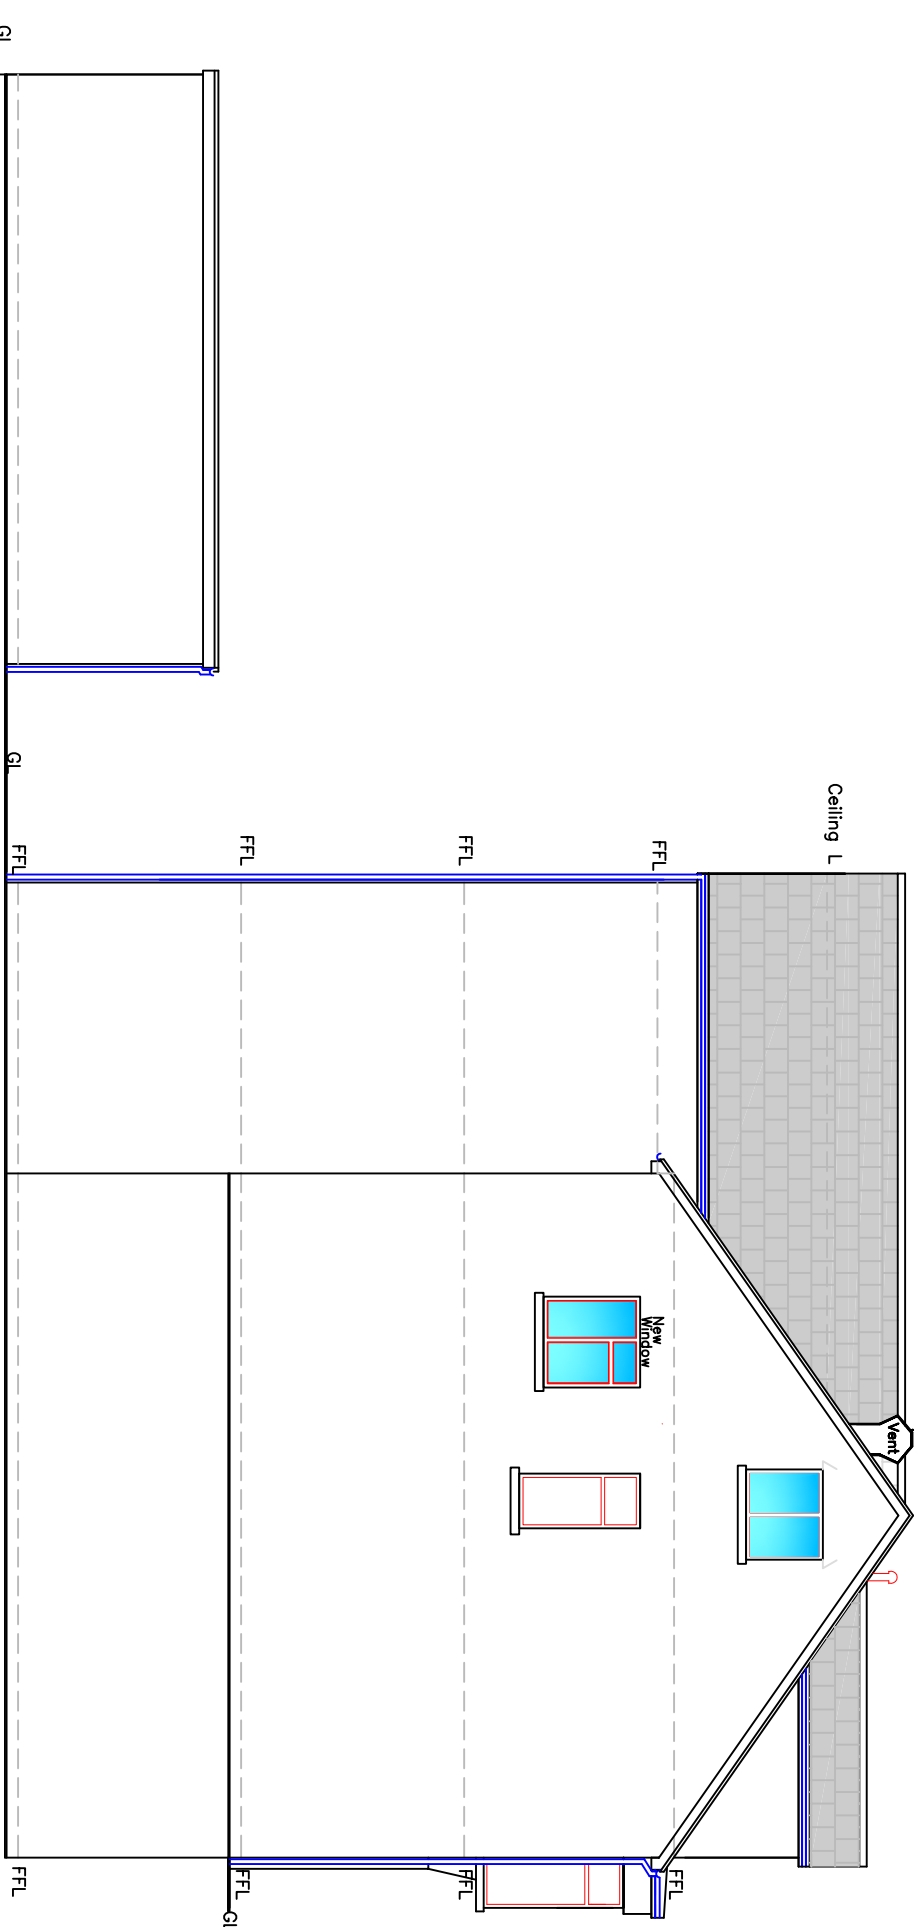


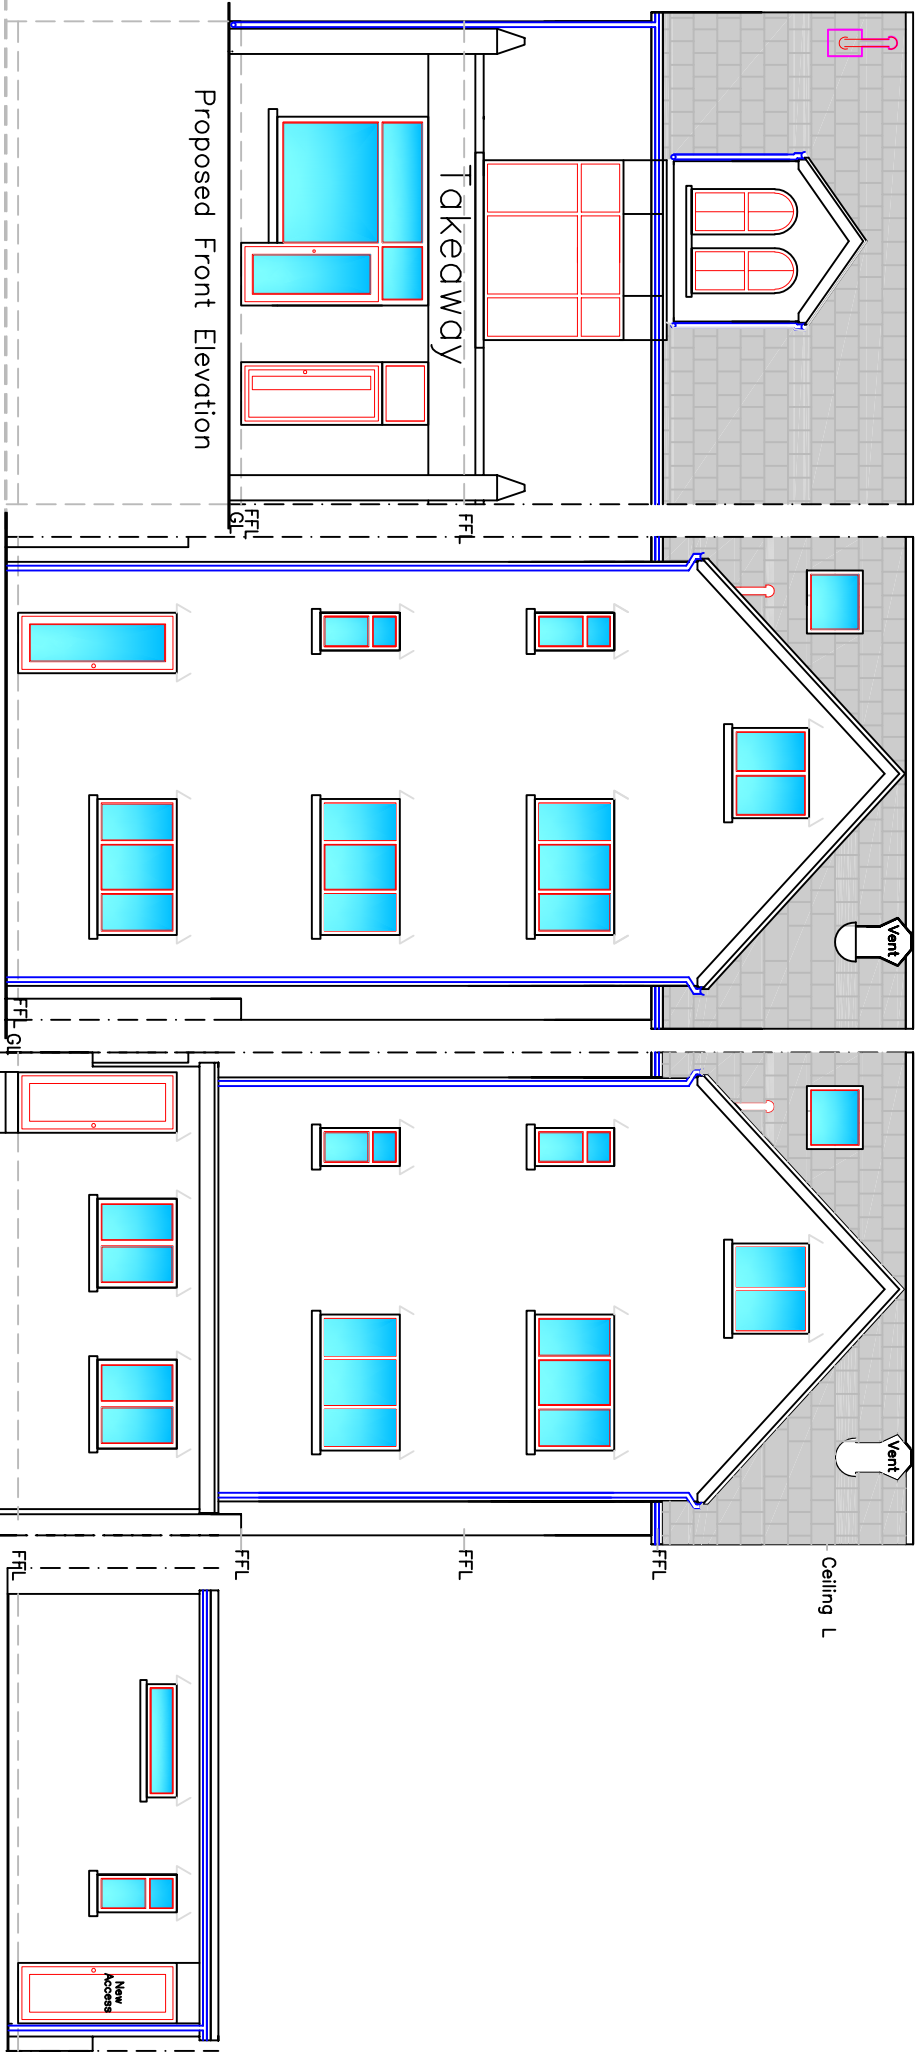

Utopia Design Architectural Services Building Planning Application Support Paul Thomas: BSc (Hons) Tel: 01685 559230. Mob: 07908 725065 Issued Only for Purpose Indicated Drawing Status: FOR PLANNING PURPOSES ONLY Address 1 Vulcan Buildings Brecon Road Merthyr Tydfil CF47 8NH			
Project Proposed Change of Use to Commercial Takeaway on GF with Proposed Change of Use of Rear Extension to Three Storey Rear Extension with Internal Alterations to Remainder of Building			
Drawn by PT		Date 20.02.21	
Title Proposed Plans, Elevations & Sections		Paper A2	
Scale 1:100		Drwg No Vulcan 1 02A	