


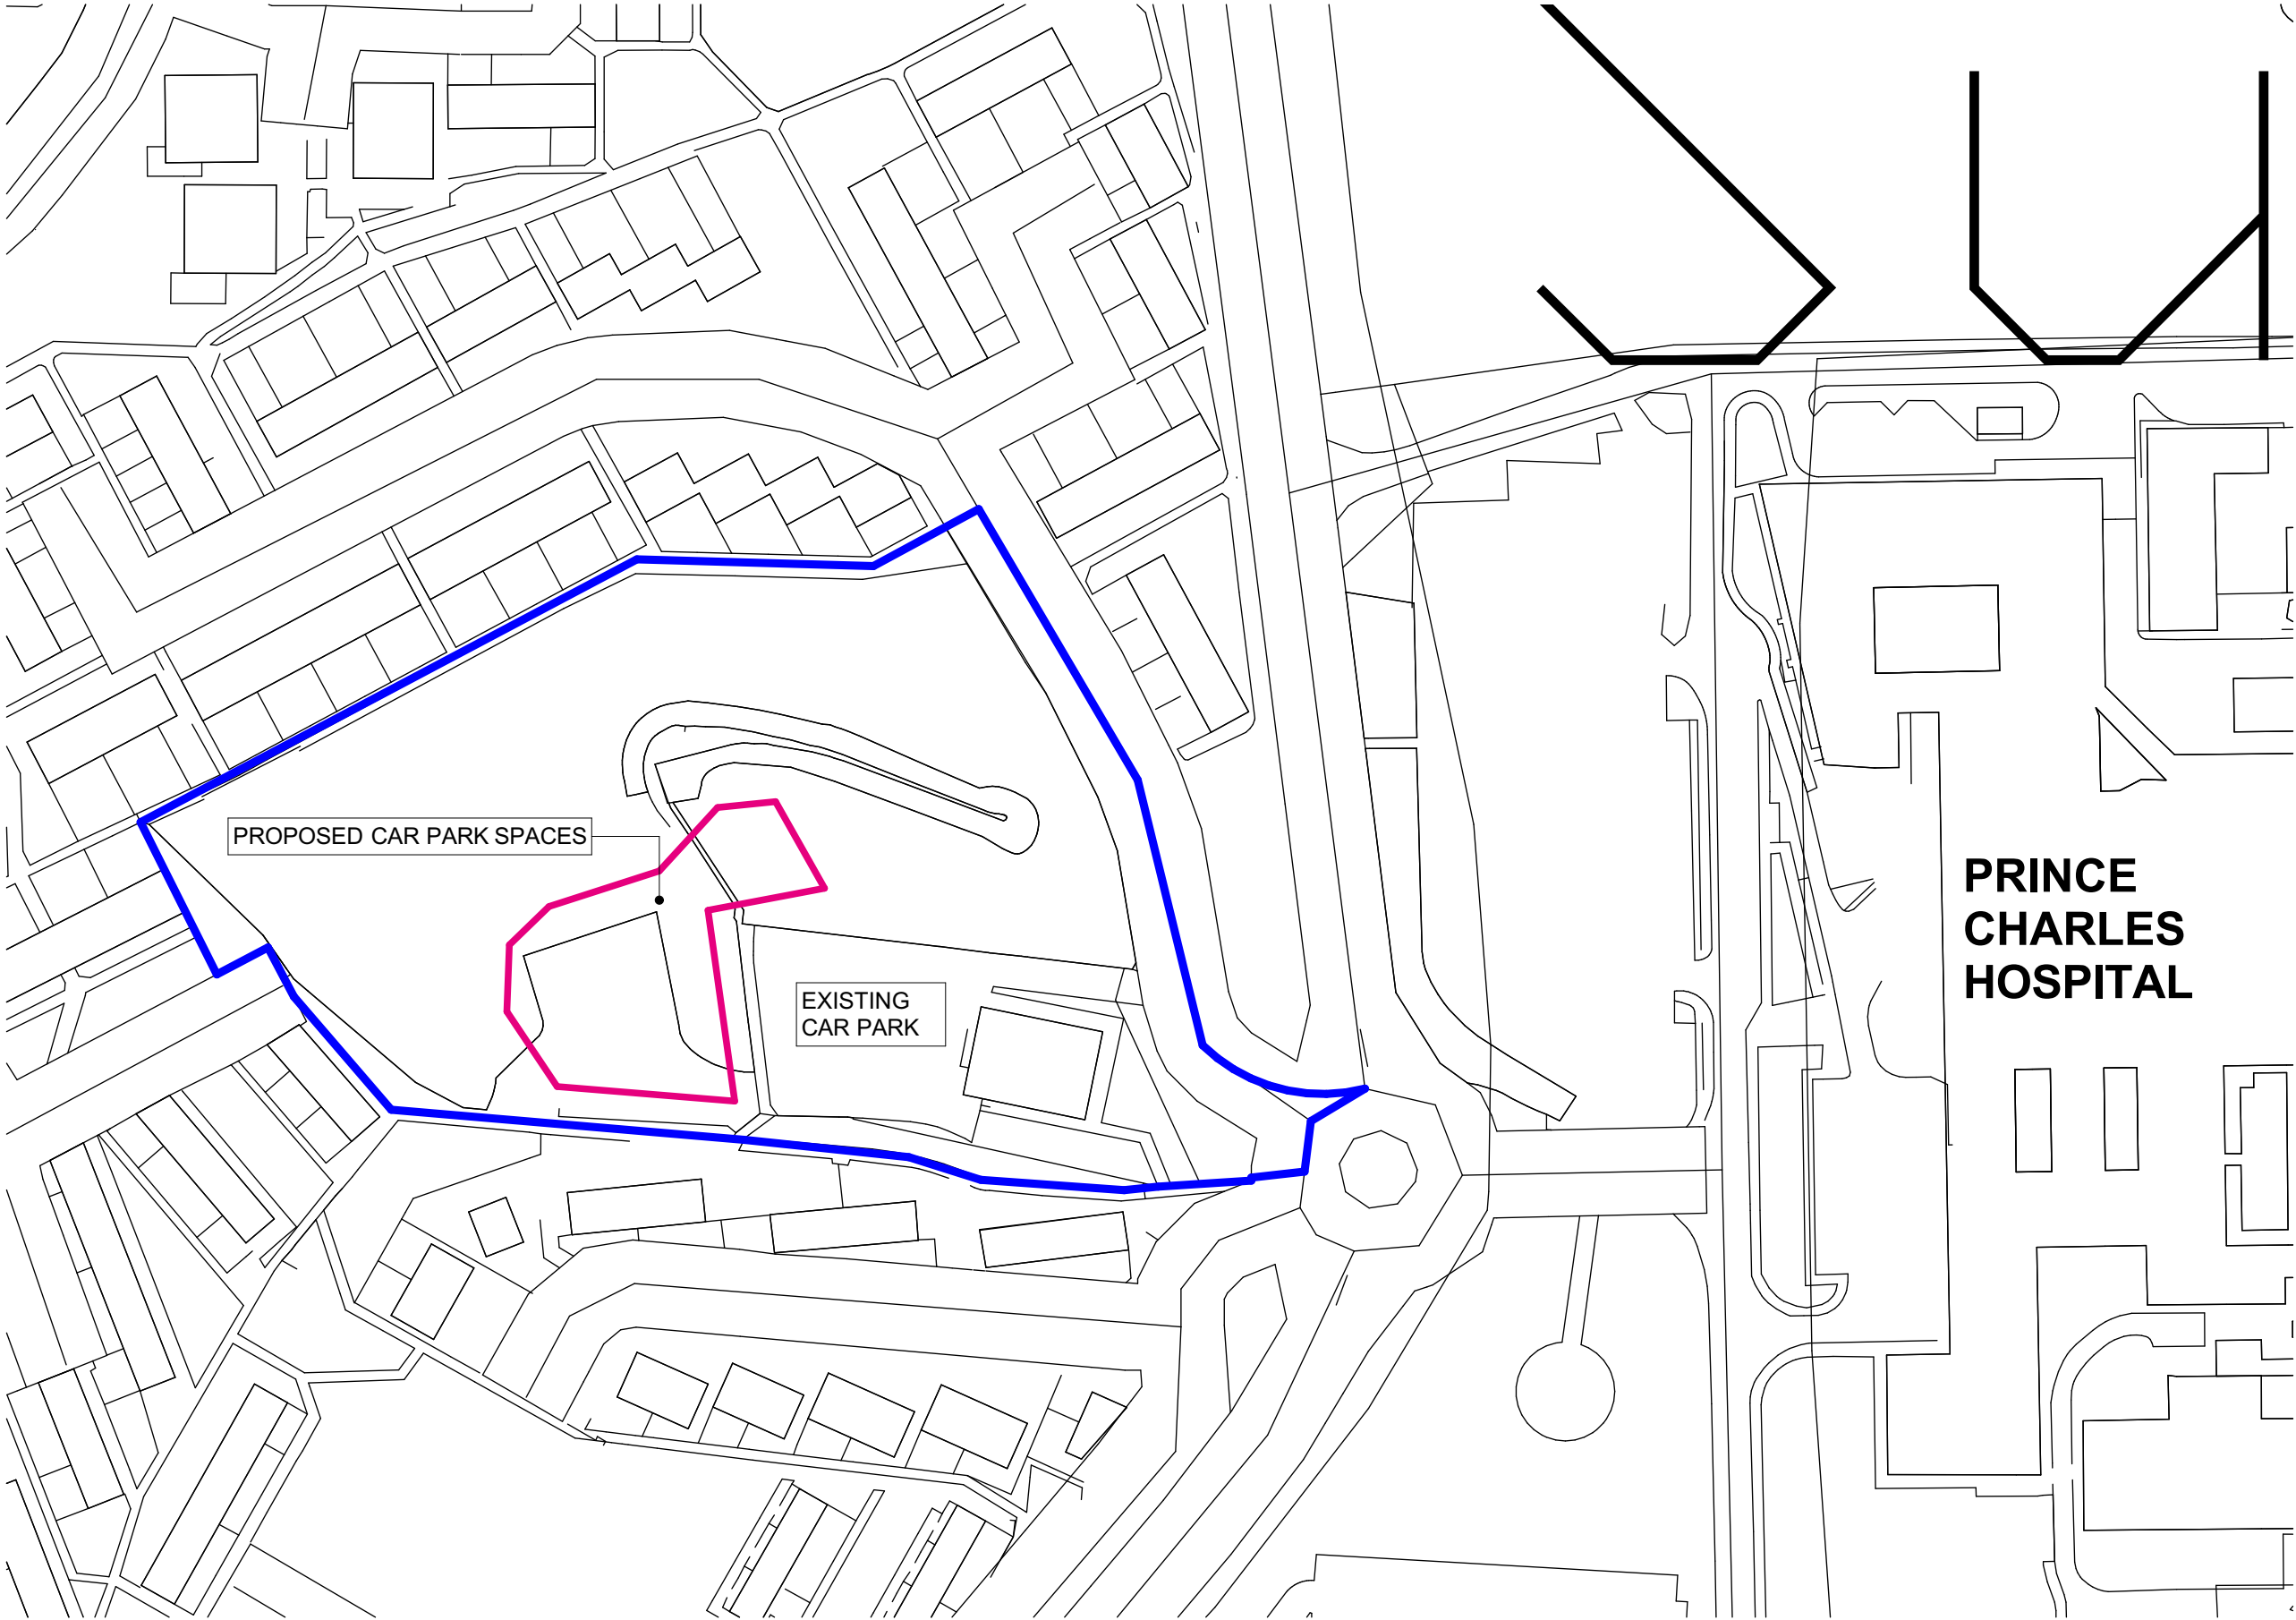

Notes

Check all dimensions on site. Do not scale from this drawing
Report any discrepancies and omissions to HLM Architects
This Drawing is Copyright ©

P02	OS SURVEY ADDED	24.01.20	HV	MU
P01	PRELIMINARY ISSUE FOR COMMENT	22.01.20	HV	MU
Rev	Description	Date	By	Chk

Revisions	Suitability
Project	S2 INFORMATION

PRINCE CHARLES HOSPITAL JOHNNY OWEN CAR PARK

Client



Title

RED AND BLUE LINE BOUNDARY

Drawing No.	Revision
SKETCH 002	P02

Scale @ A3	Drawn
1:1250	HV
Date	Checked
22.01.20	MU

N

KEY

SITE BOUNDARY

PLOT BOUNDARY OWNED BY APPLICANT

1:500 50 M

HLM Architects

© HLMArchitects
2nd Floor
Ailsa Court
121 West Regent Street
Glasgow G2 2SD

www.hlmarchitects.com
T. +44 (0) 141 226 8320
F. +44 (0) 141 226 8350
glasgow@hlmarchitects.com