
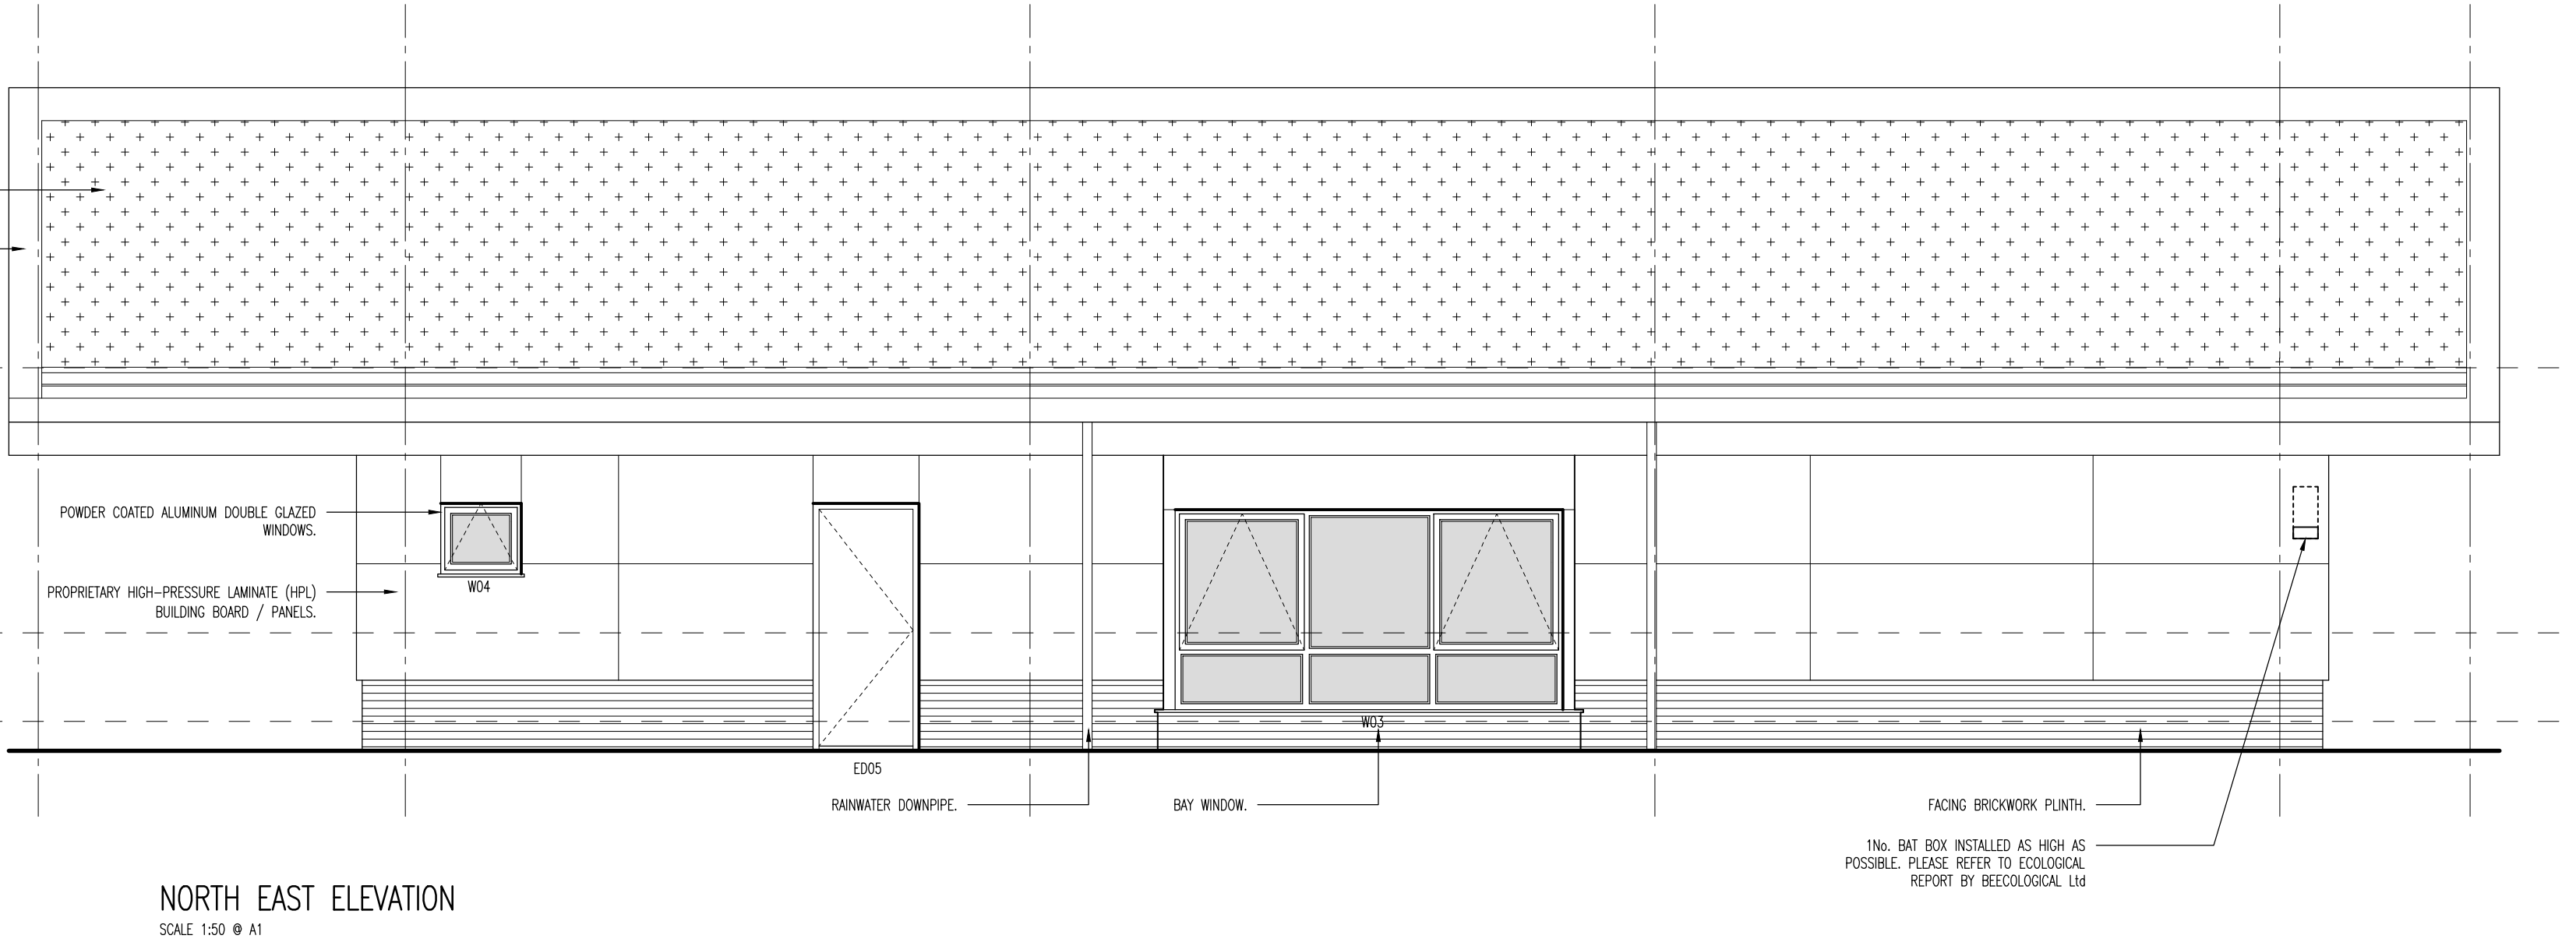
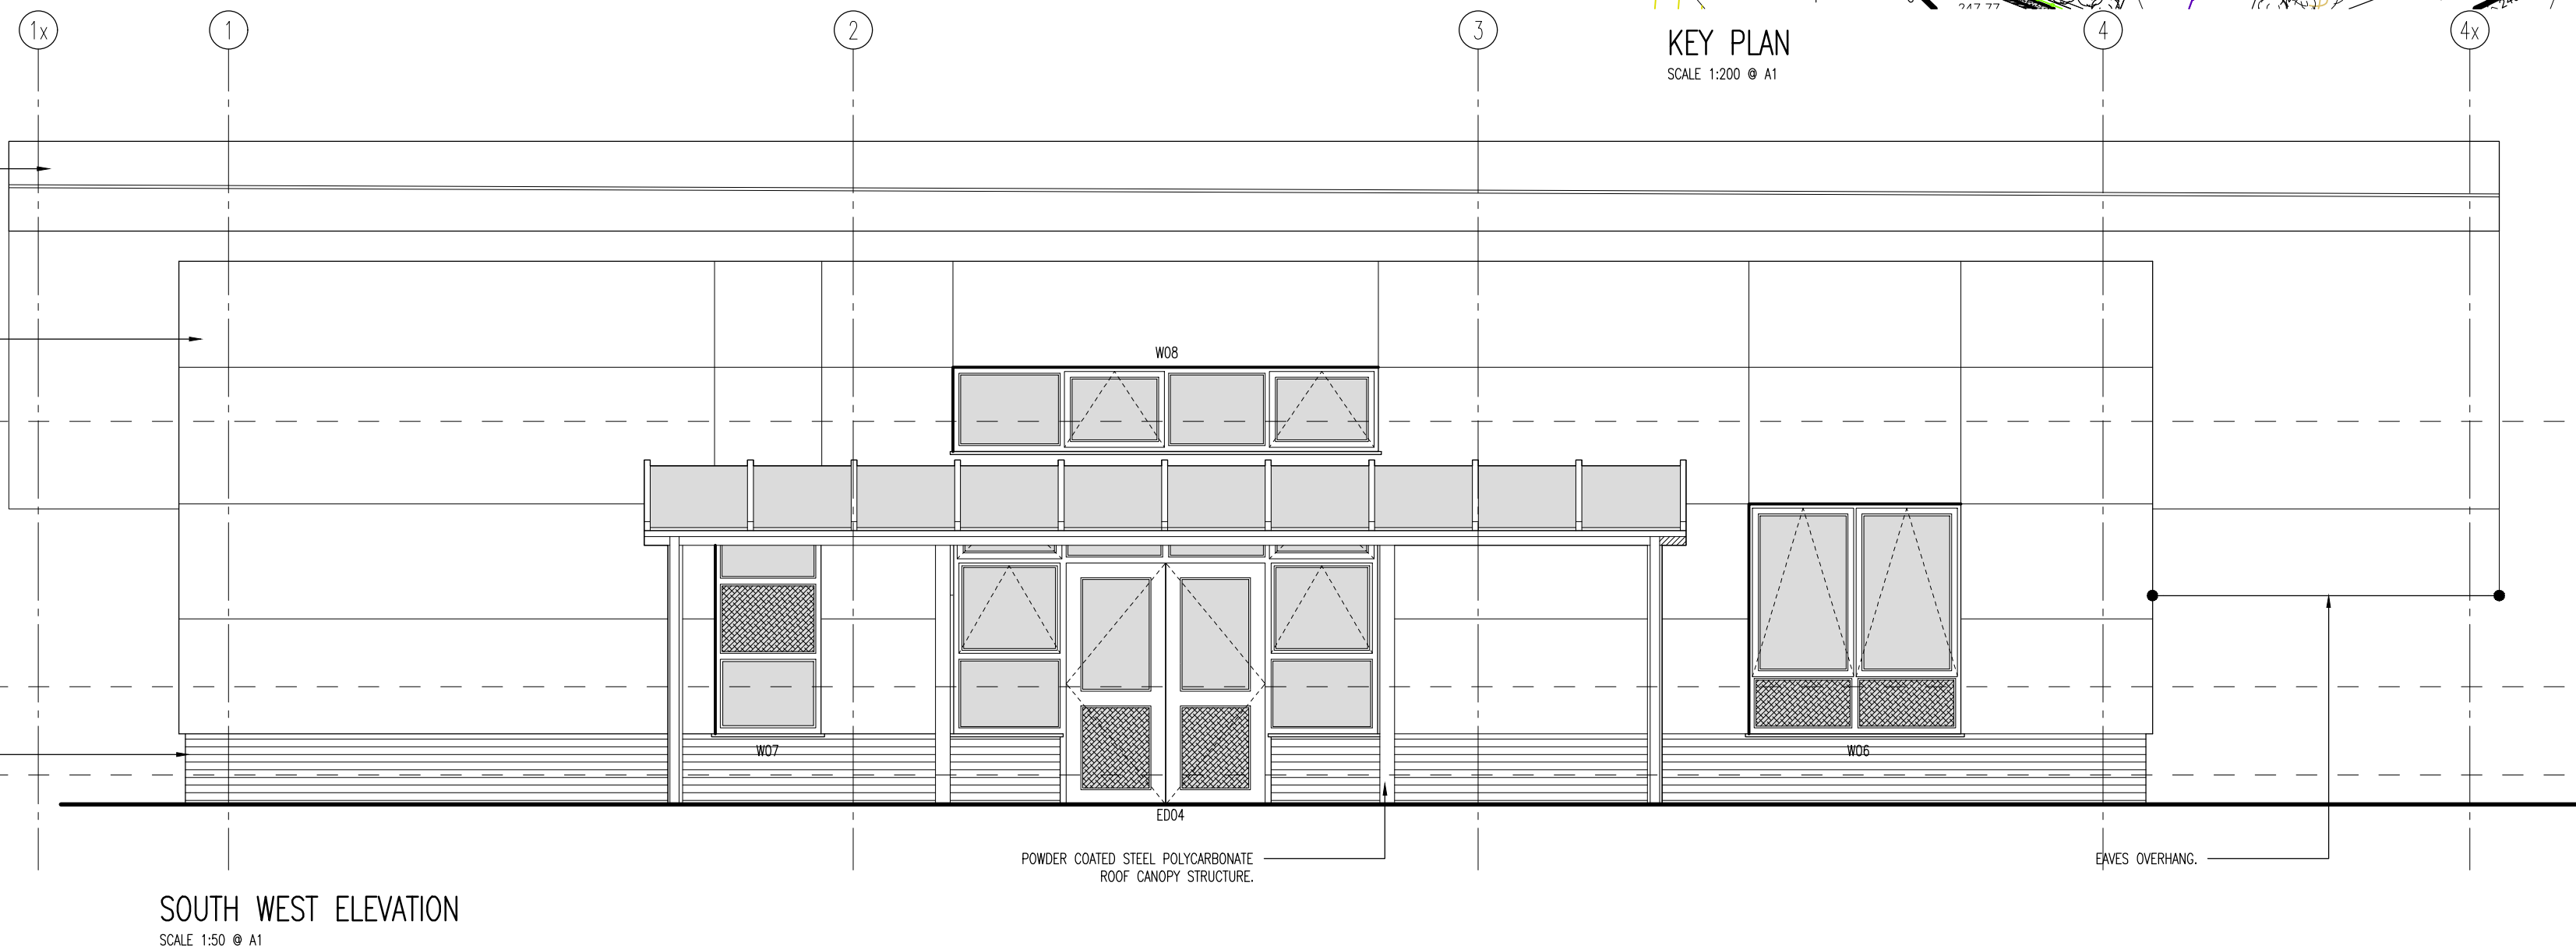
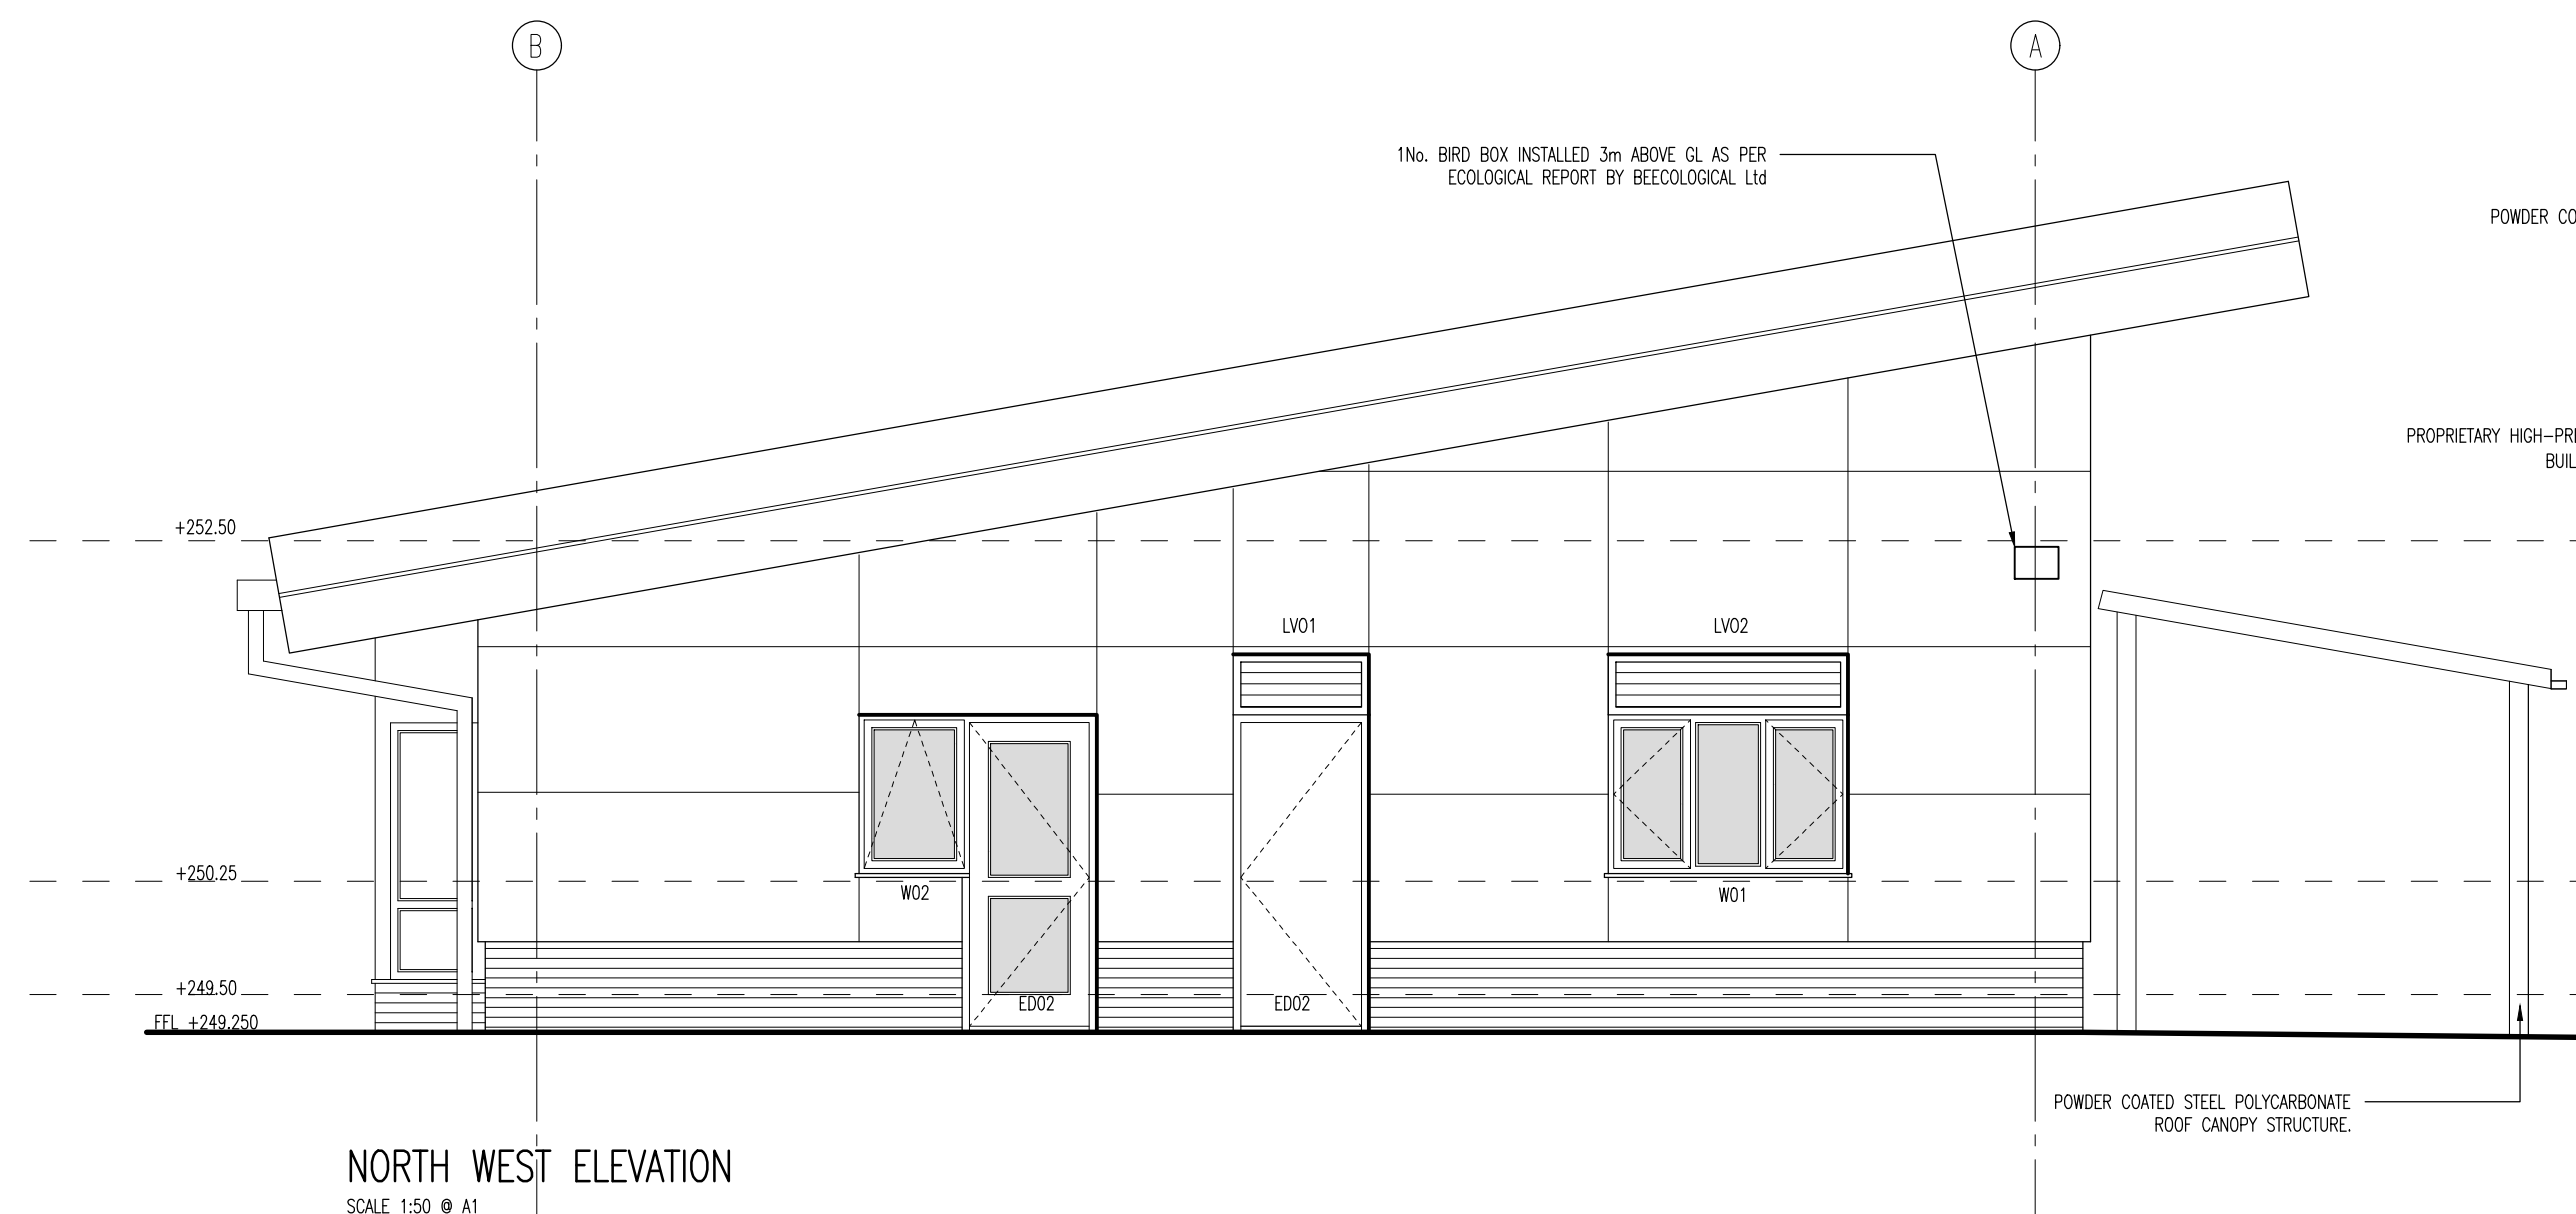
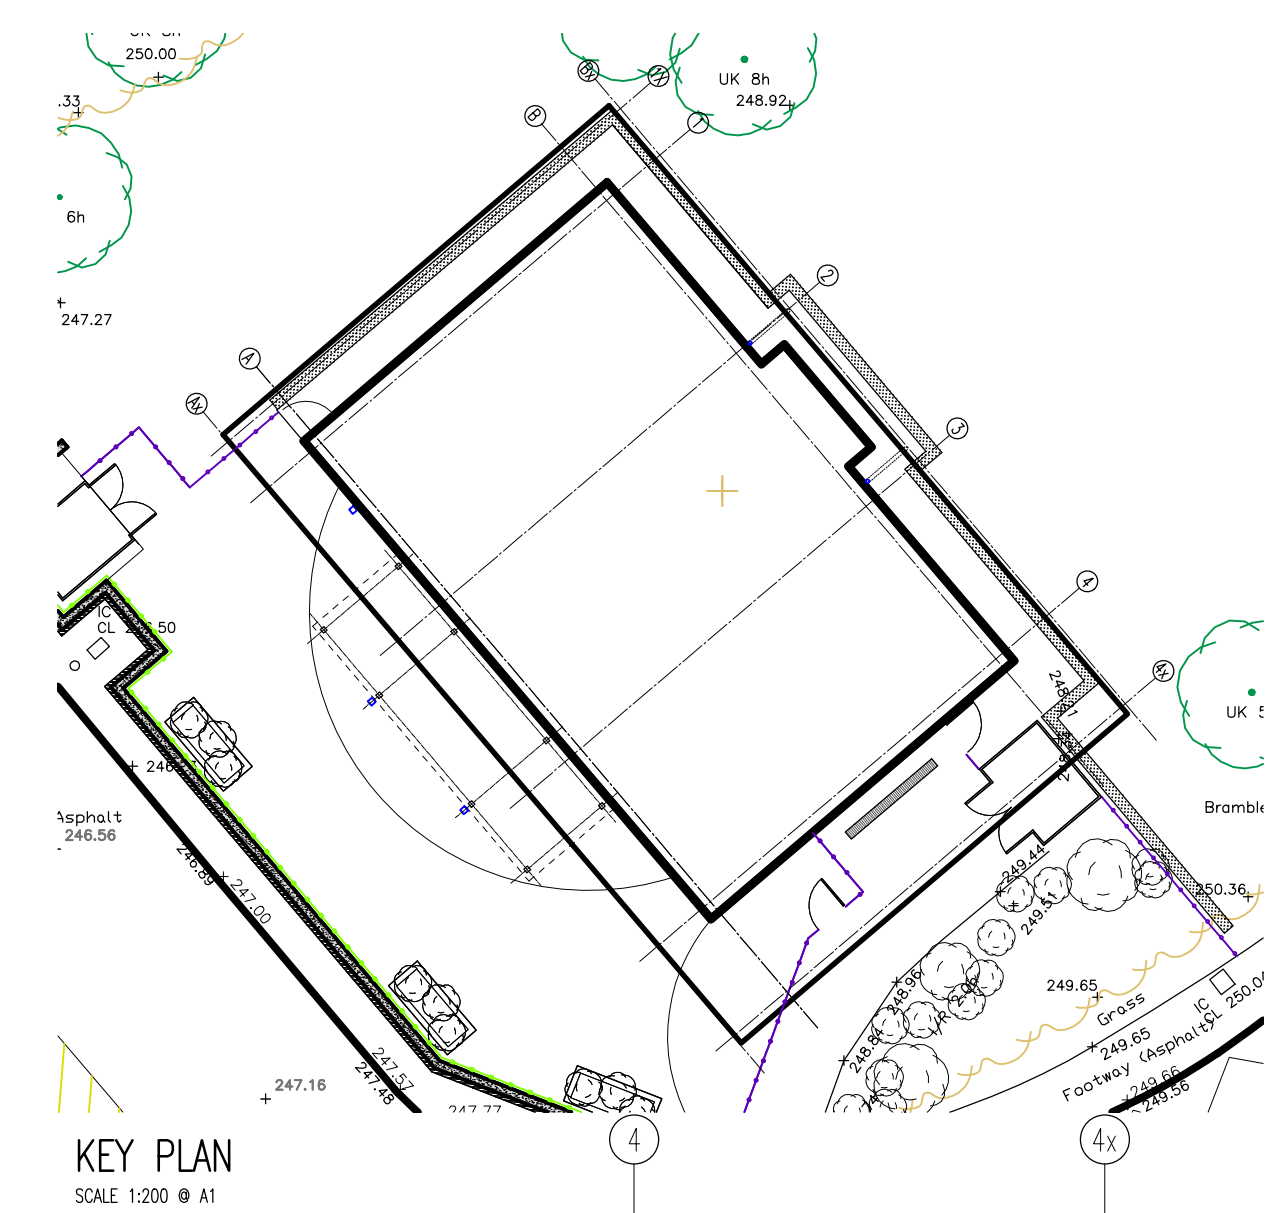


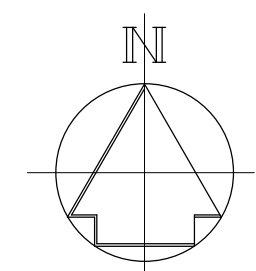

Job No: 24.03		Drawing No: A07	Rev: D				
Scales: 1:50 @ A1							
No.	REVISION	by	date	No.	REVISION	by	date
A	ELEVATIONS AMENDED. EAVES HEIGHT INCREASED.	AP	31.01.25				
B	EXTERNAL DOOR ED05, LOUVER LV01 - LV04 ADDED.	AP	03.03.25				
C	DRAWING STAGE UPDATED TO TENDER	BD	07.03.25				
D	BIRD AND BAT BOXES ADDED TO ELEVATIONS.	RP	17.03.25				

NOTES
1 Do not scale from this drawing
2 All dimensions to be checked on site
3 'As built' drawings are prepared, in part, based upon information furnished by others. While this information is believed to be reliable, James & Nicholas LLP assume no responsibility for the accuracy of 'As built' drawings or for any errors or omissions that may have been incorporated into them as a result of incorrect information provided to us by others. Those relying on an 'As built' drawing are advised to obtain independent verification of its accuracy.

STAGE
TENDER

REFER ALSO TO THE FOLLOWING:
Drawings:

Bending Schedules:



james&nicholas
Grove House, Grove Place, Port Talbot SA13 1XA • Tel 01639 885431 • Fax 01639 891687
admin@jamesandnicholas.com • www.jamesandnicholas.com
James & Nicholas Limited Liability Partnership. Registered in the UK No. OC303071

Job title
NEW SCHOOL BUILDING (PROPOSED FLYING START), YSGOL SANTES TUDFIL, MERTHYR TYDFIL, MTCBC

Drawing title
PROPOSED ELEVATIONS

drawn	ED	date	11.10.24
checked	AP	date	11.10.24
approved			

Job No:	Drawing No:	Rev:
24.03	A07	D
Scales: 1:50 @ A1		

