



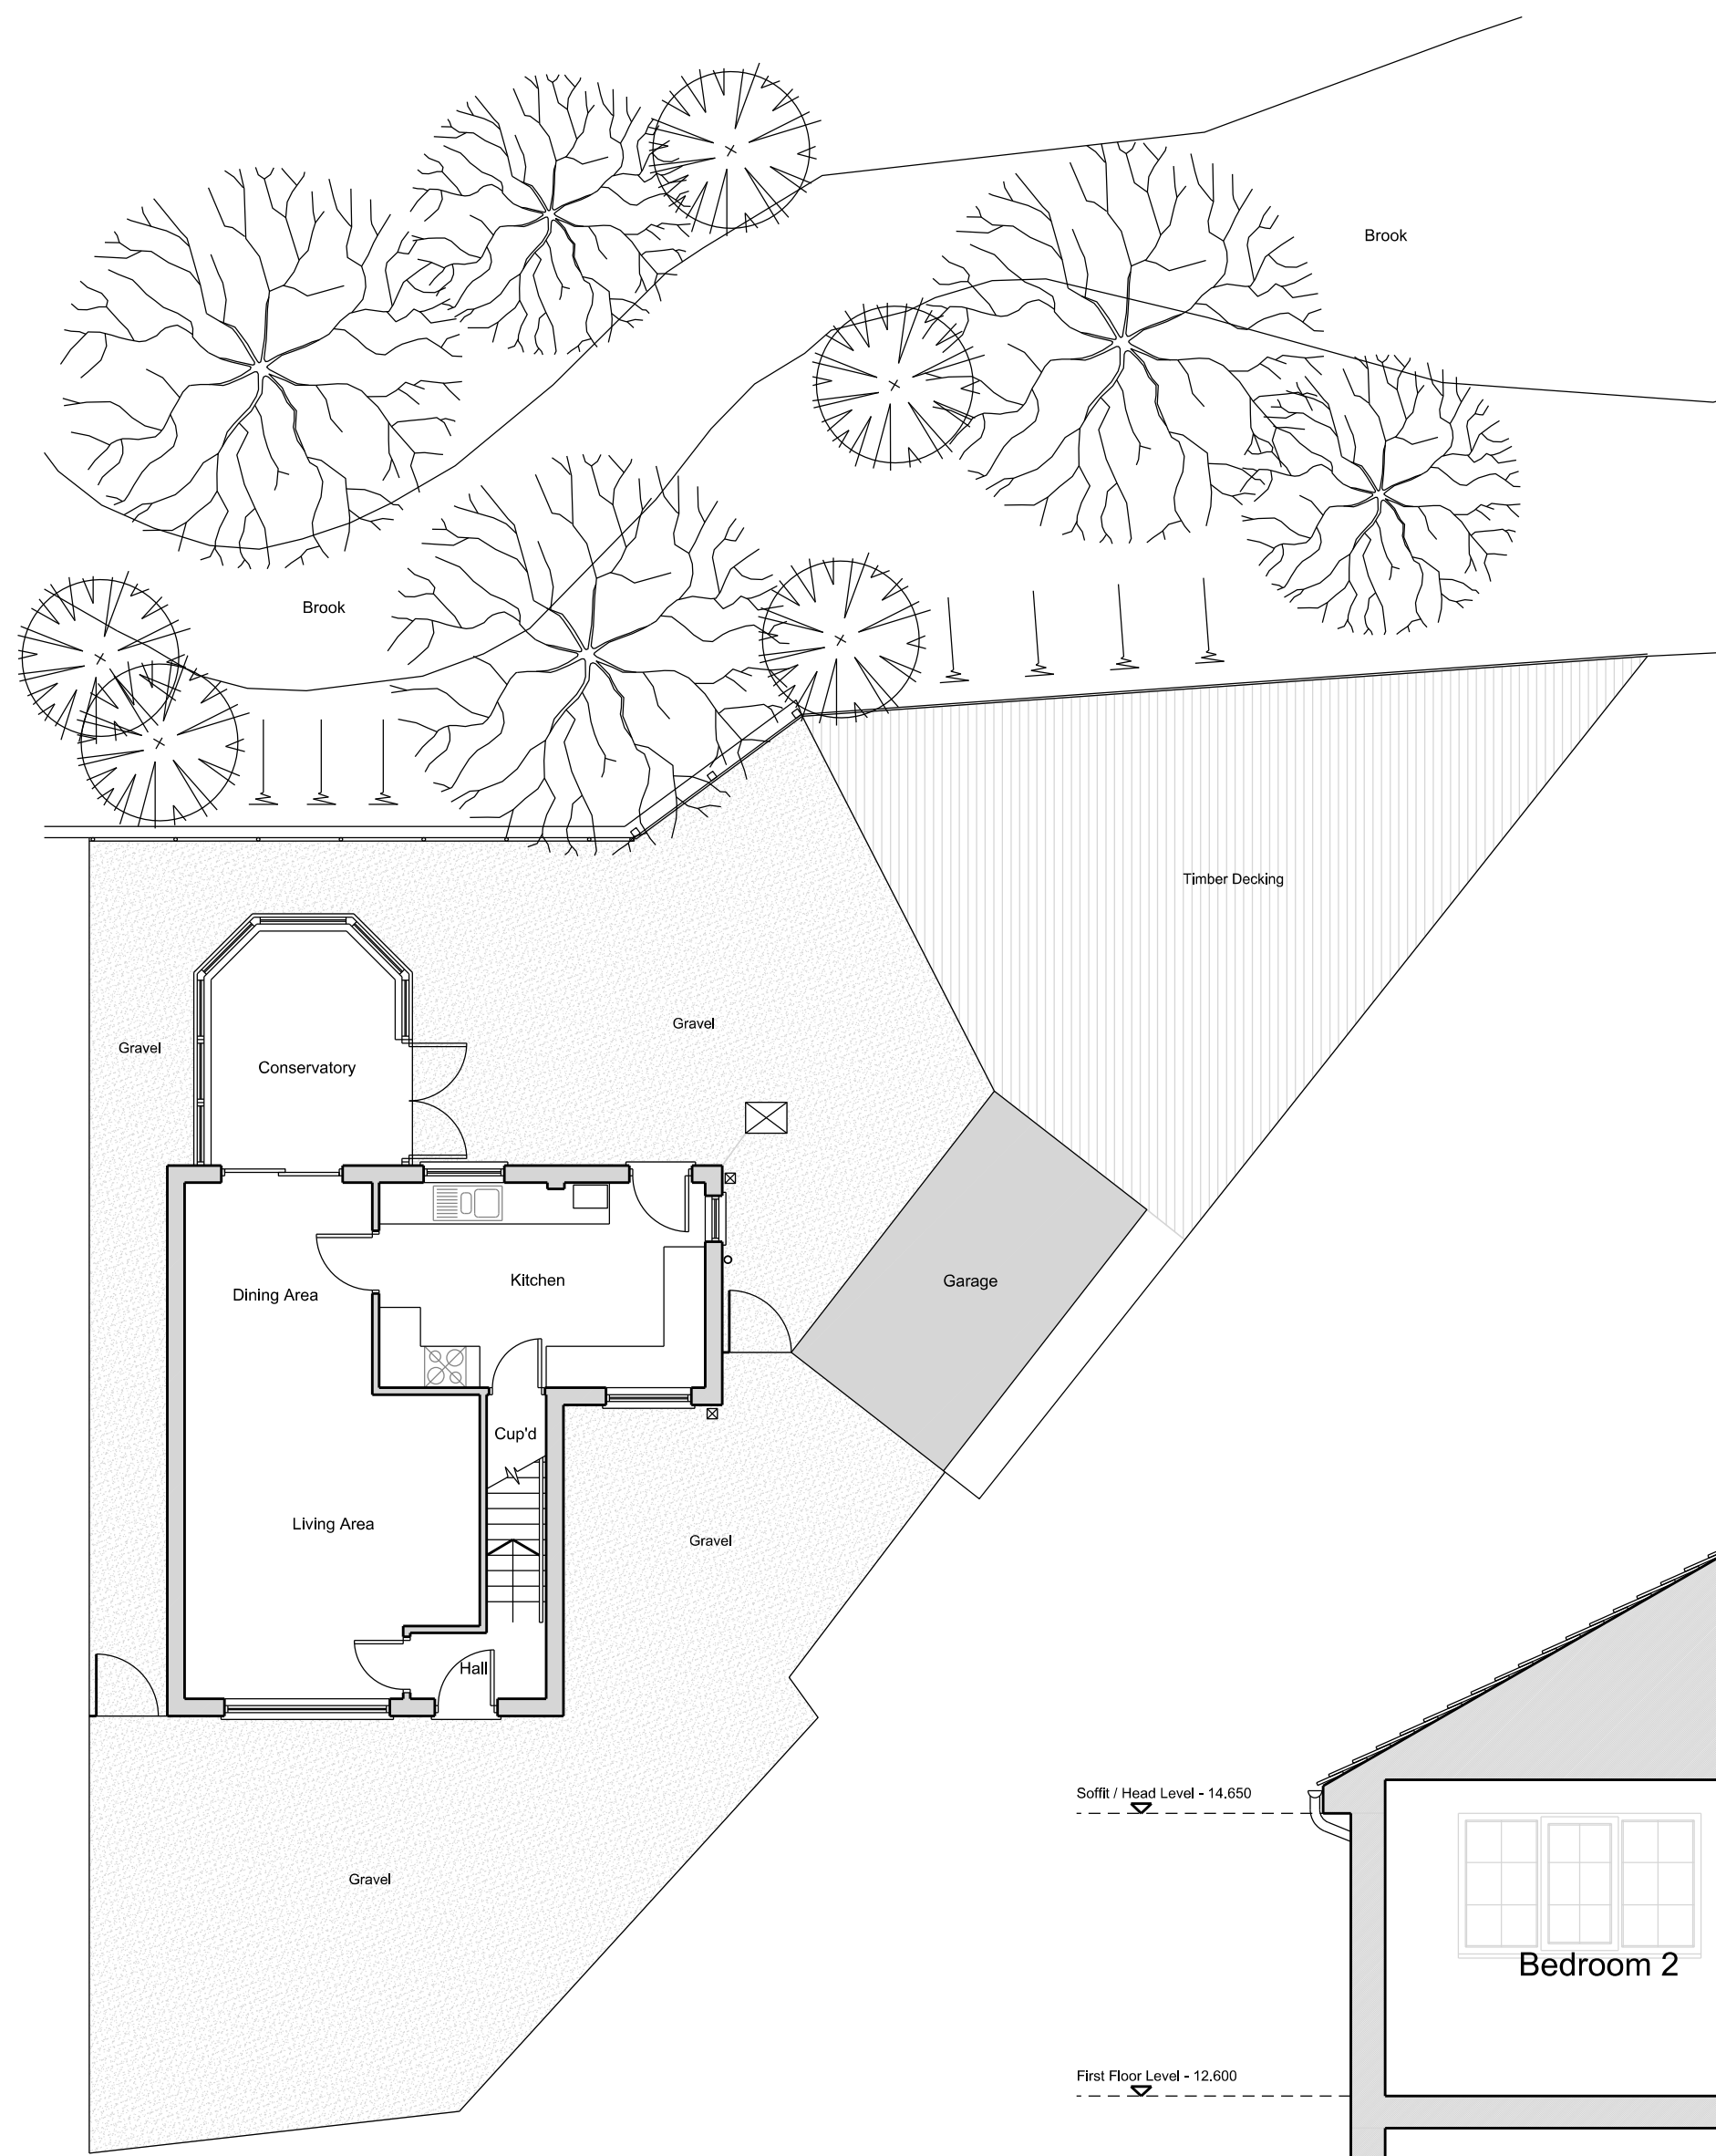


Site Plan - 1:100



Section - 1:50

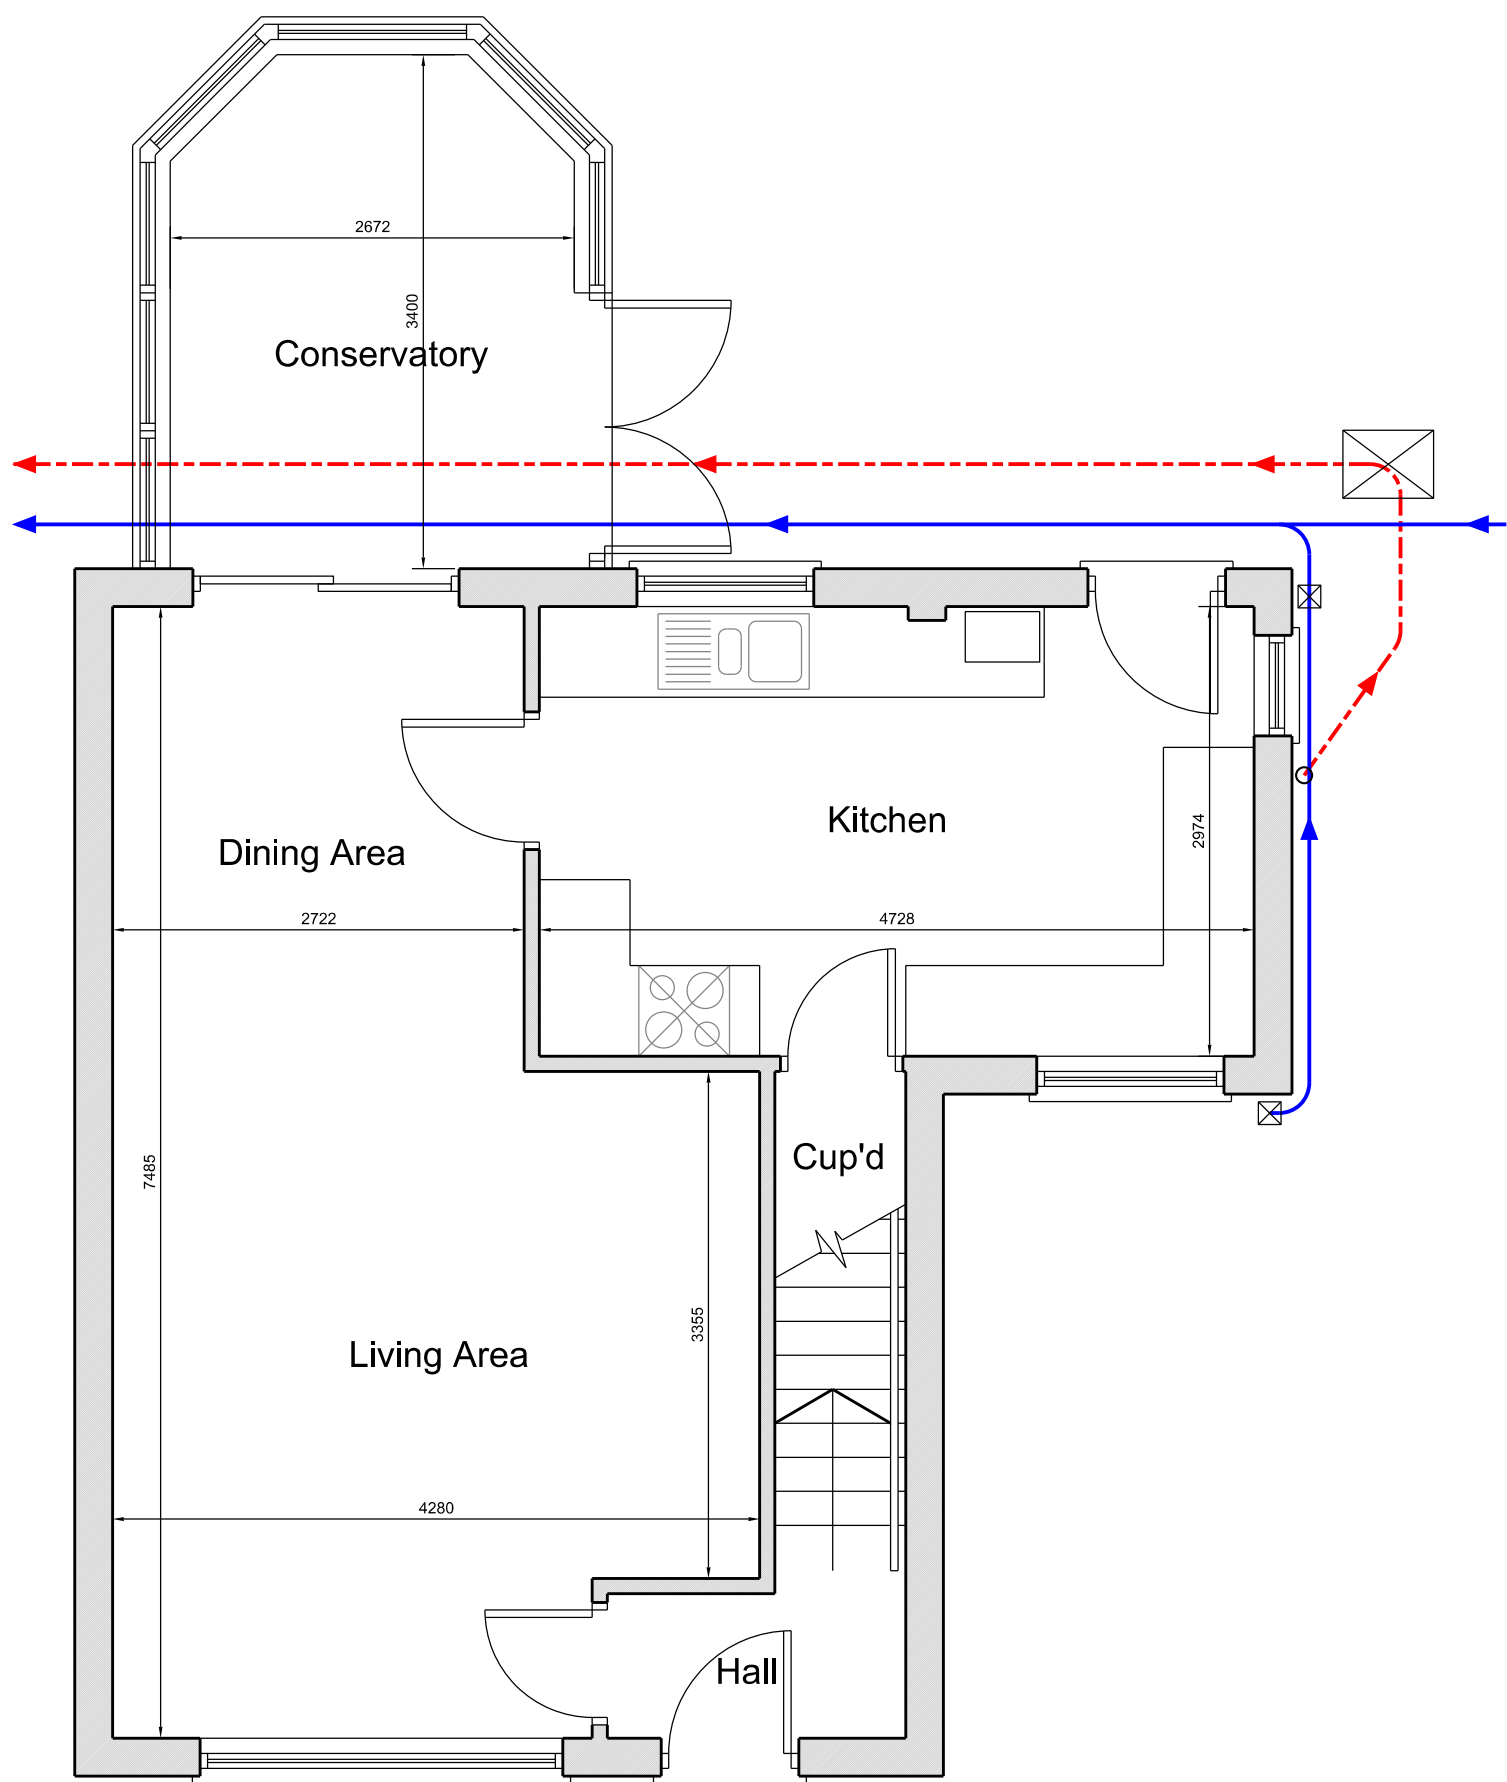

Ground Floor Plan - 1:50

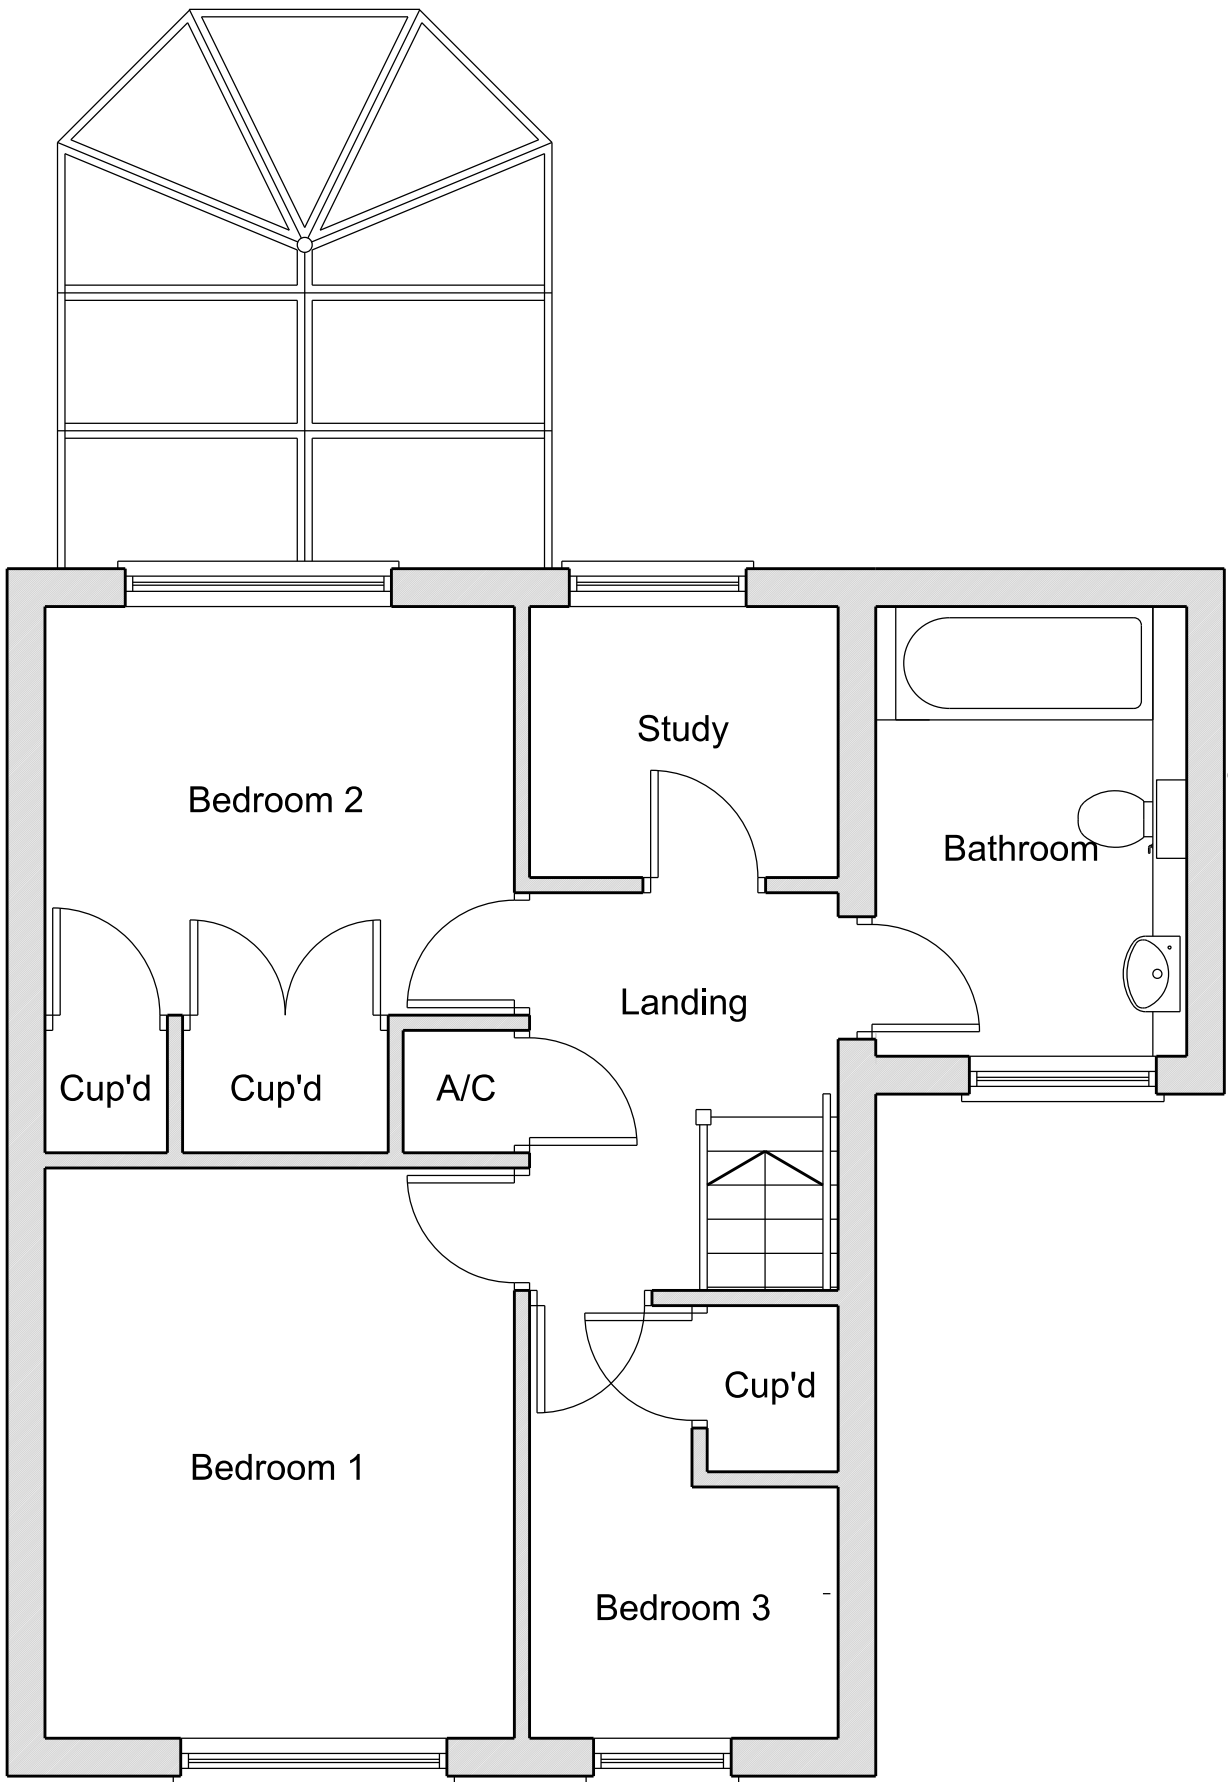


First Floor Plan - 1:50



Existing Photographs




Front Elevation - 1:50

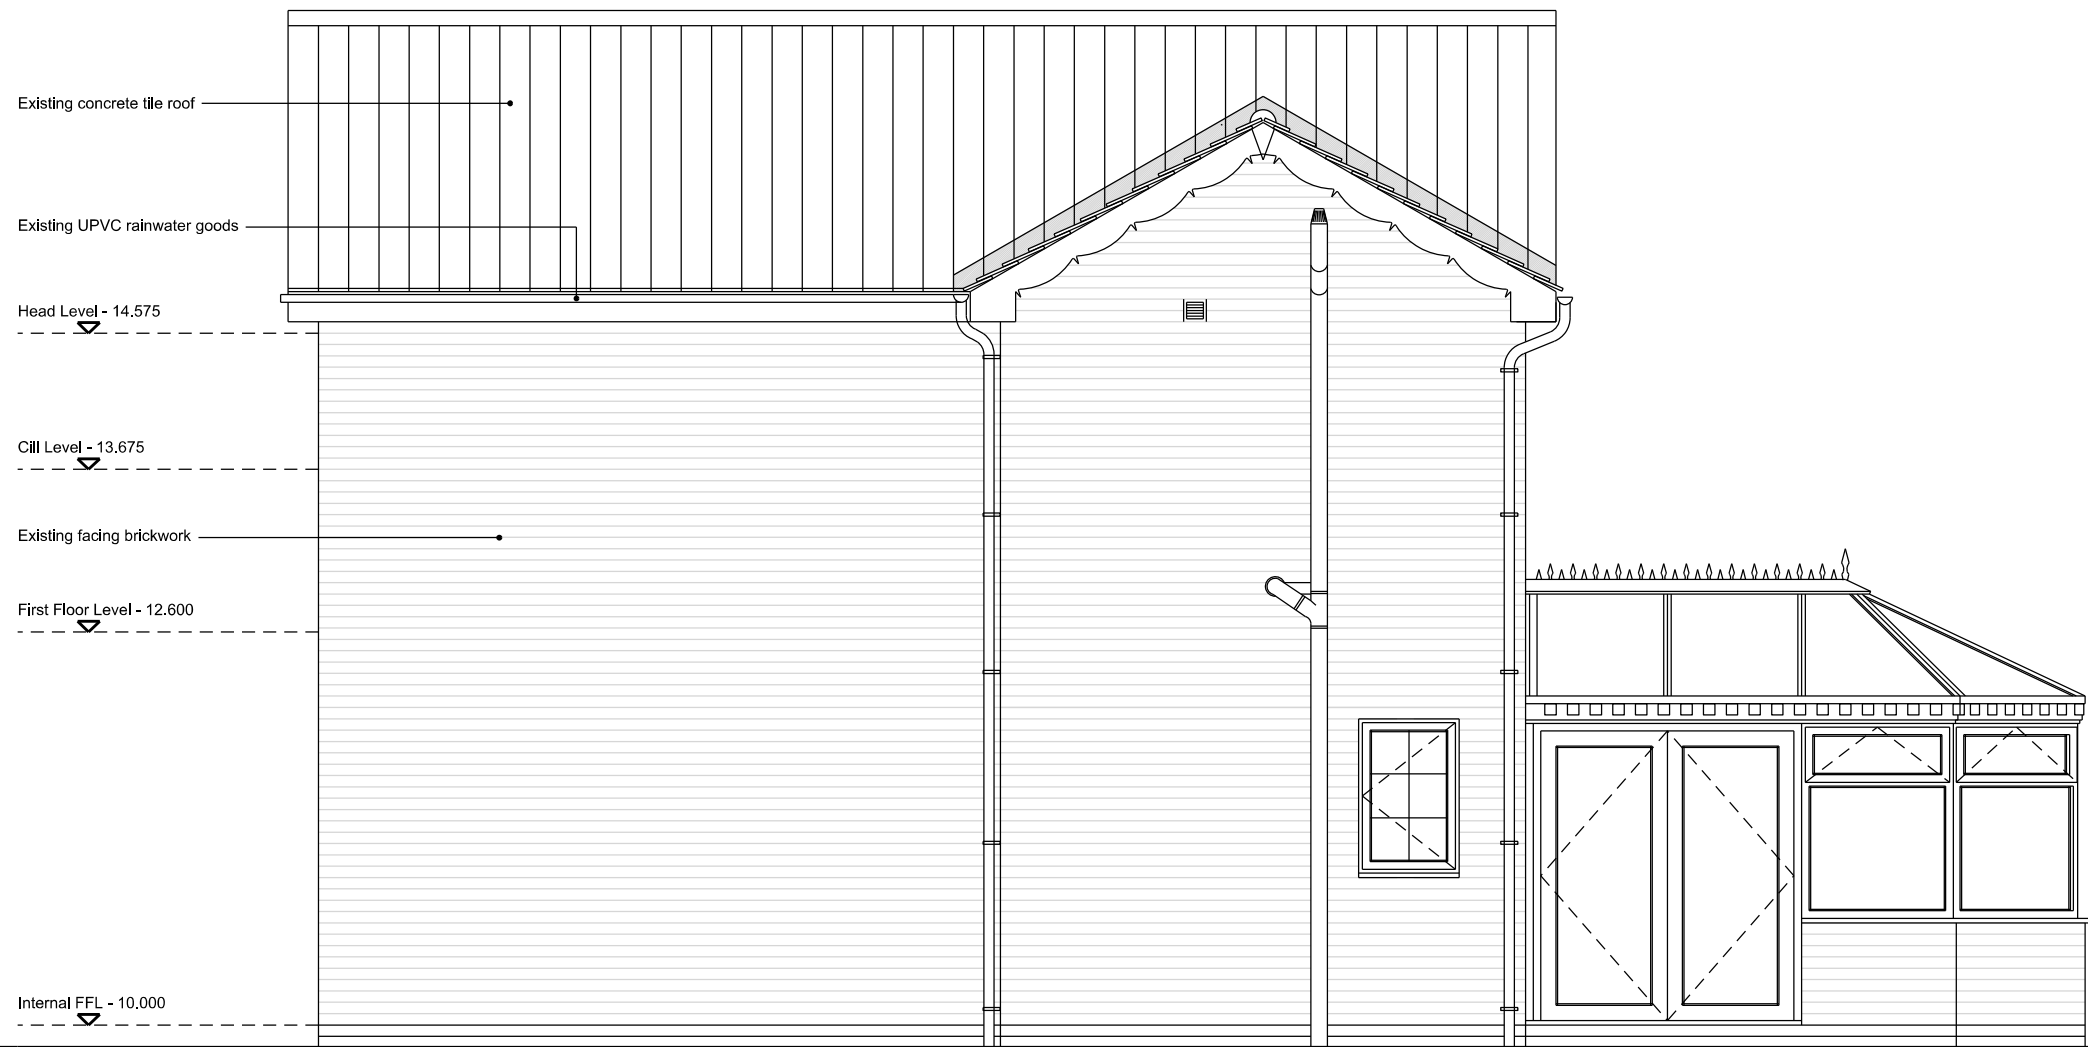

Side Elevation - 1:50



Rear Elevation - 1:50

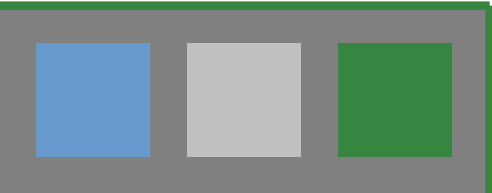

37 Anthony Grove, Abercanaid, Merthyr Tydfil CF48 1YX
Survey As Existing
Scale - 1:50 / 1:100

Drwg No - 001

Planning
Application
Submission