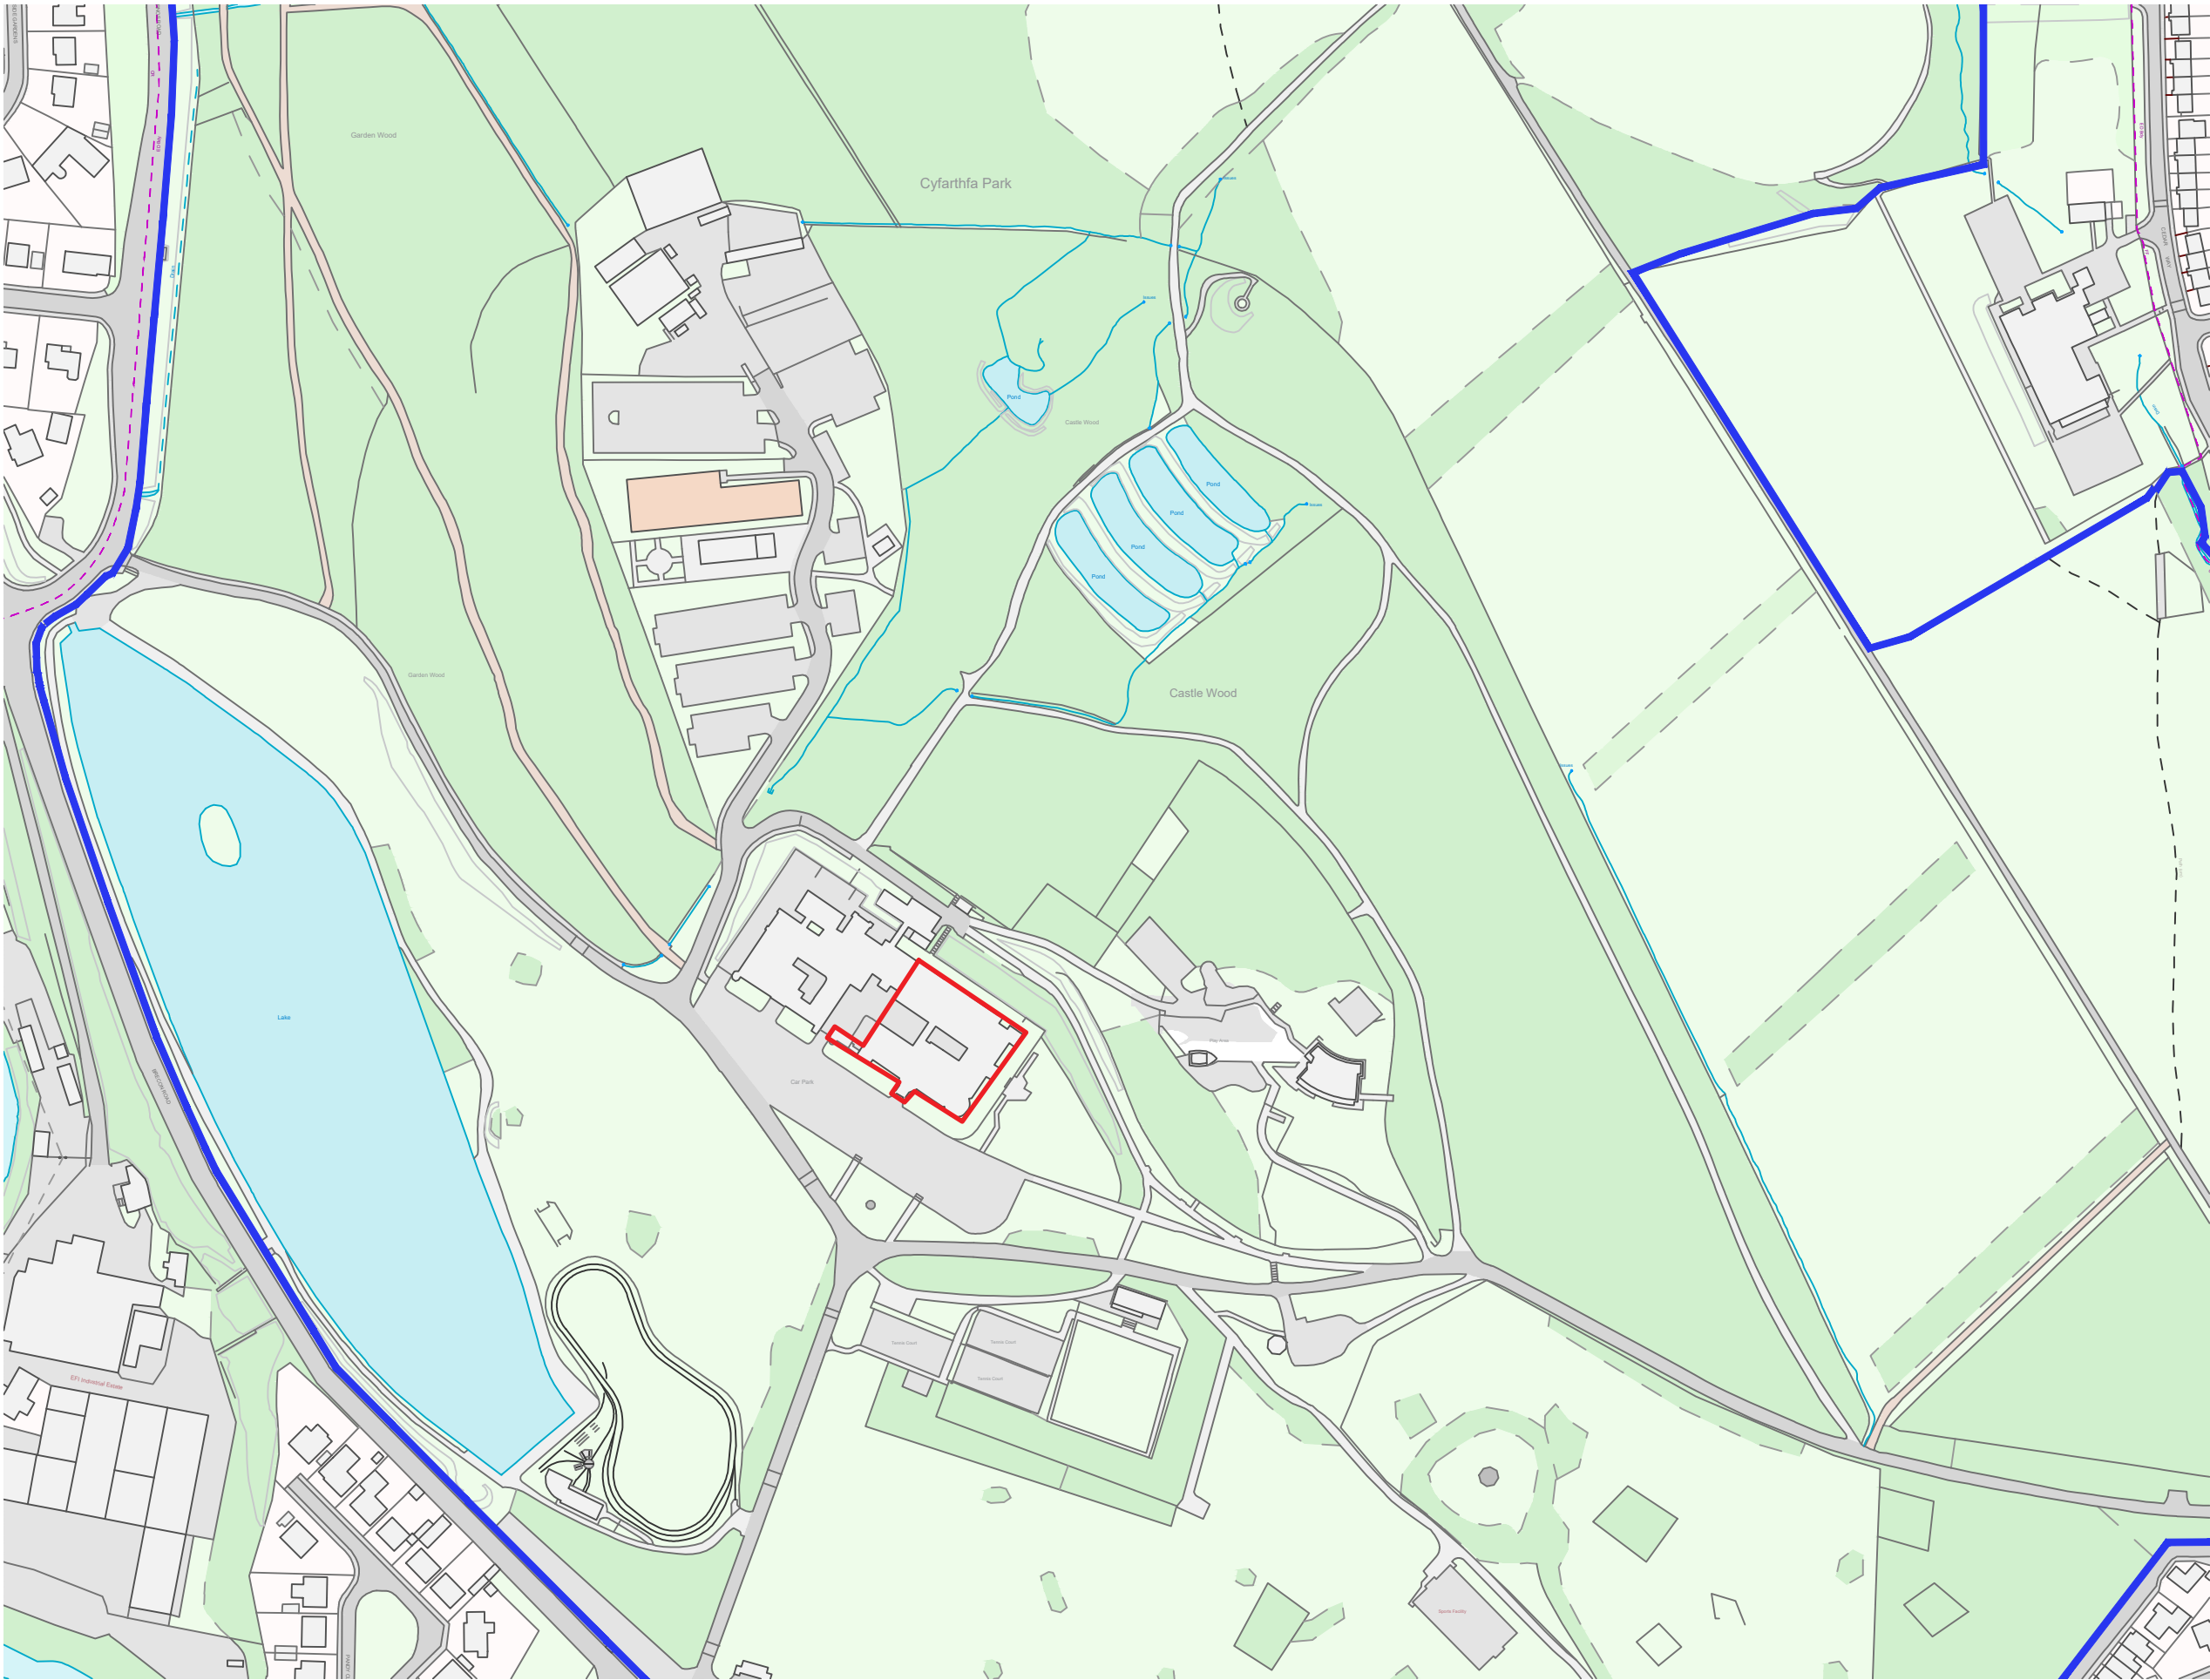


Notes:

Drawings are based on survey data and may not accurately represent what is physically present.

Do not scale from this drawing. All dimensions are to be verified on site before proceeding with the work.

All dimensions are in millimetres unless noted otherwise.

Purcell shall be notified in writing of any discrepancies.

Key Plan
not to scale

Area included in this application

Cyfarthfa Park Boundary

P01	09.10.2025	LS	CP	PLANNING
REV	DATE	BY	CHK	DESCRIPTION

CLIENT

Merthyr Tydfil Borough Council

PROJECT

Cyfarthfa Castle: Tented Scaffold

JOB NUMBER

241638

PURCELL

TITLE

Existing Site Location Plan

SIZE

A3L

SCALE

1:2500

REV

SUITABILITY/REASON FOR ISSUE

P01

PLANNING

DRAWING NUMBER

CCTS-PUR-01-00-DR-A-0001