


Materials

- Rendered walls with front stone feature wall
- Artificial slate tile roof
- Grey upvc windows and doors

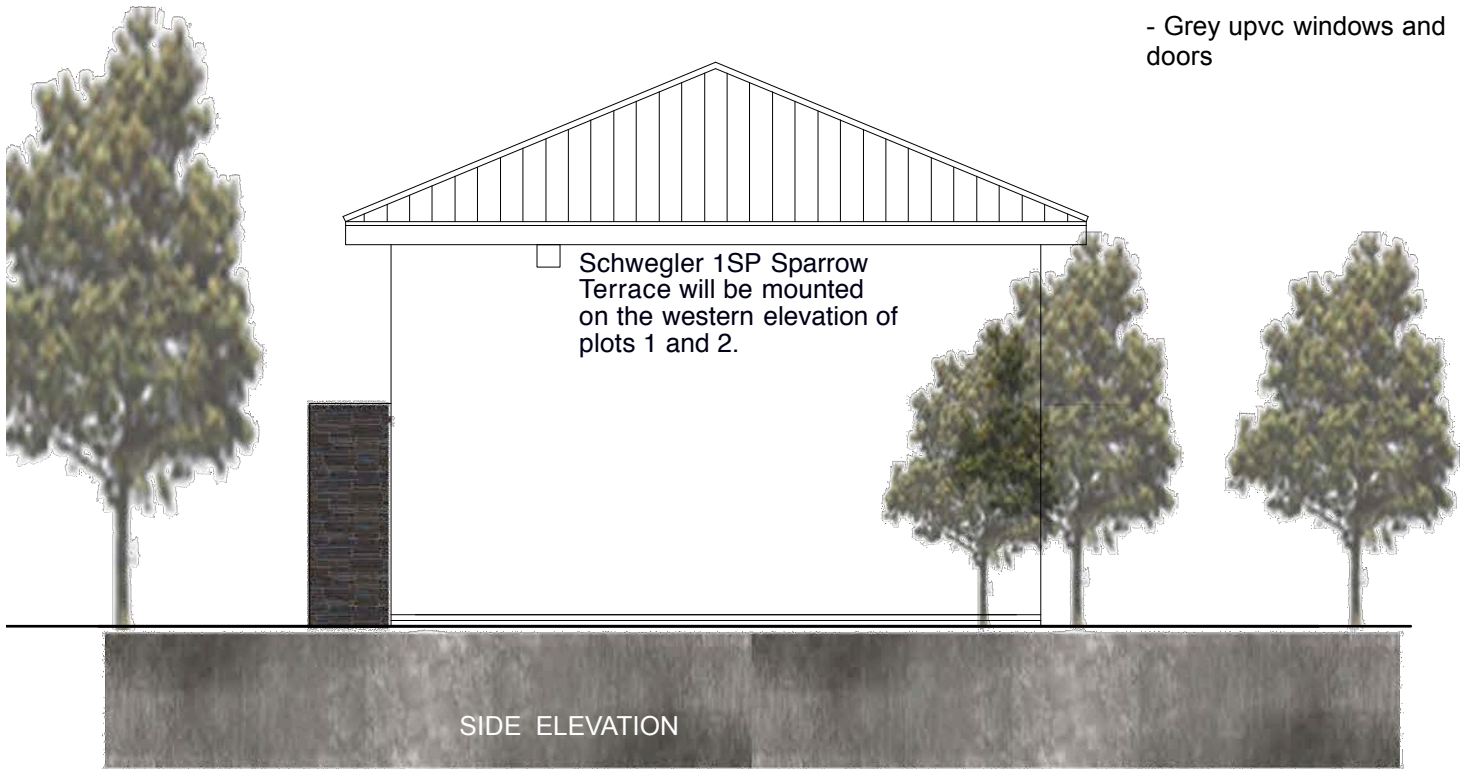

Proposed housing development

at
Plymouth house,
Merthyr Tydfil

March'19

1:100

593-07A