


Proposed Change of Use, Stable Block, Storage Shed and Timber Fence at Efi Astecs, Merthyr Tydfil

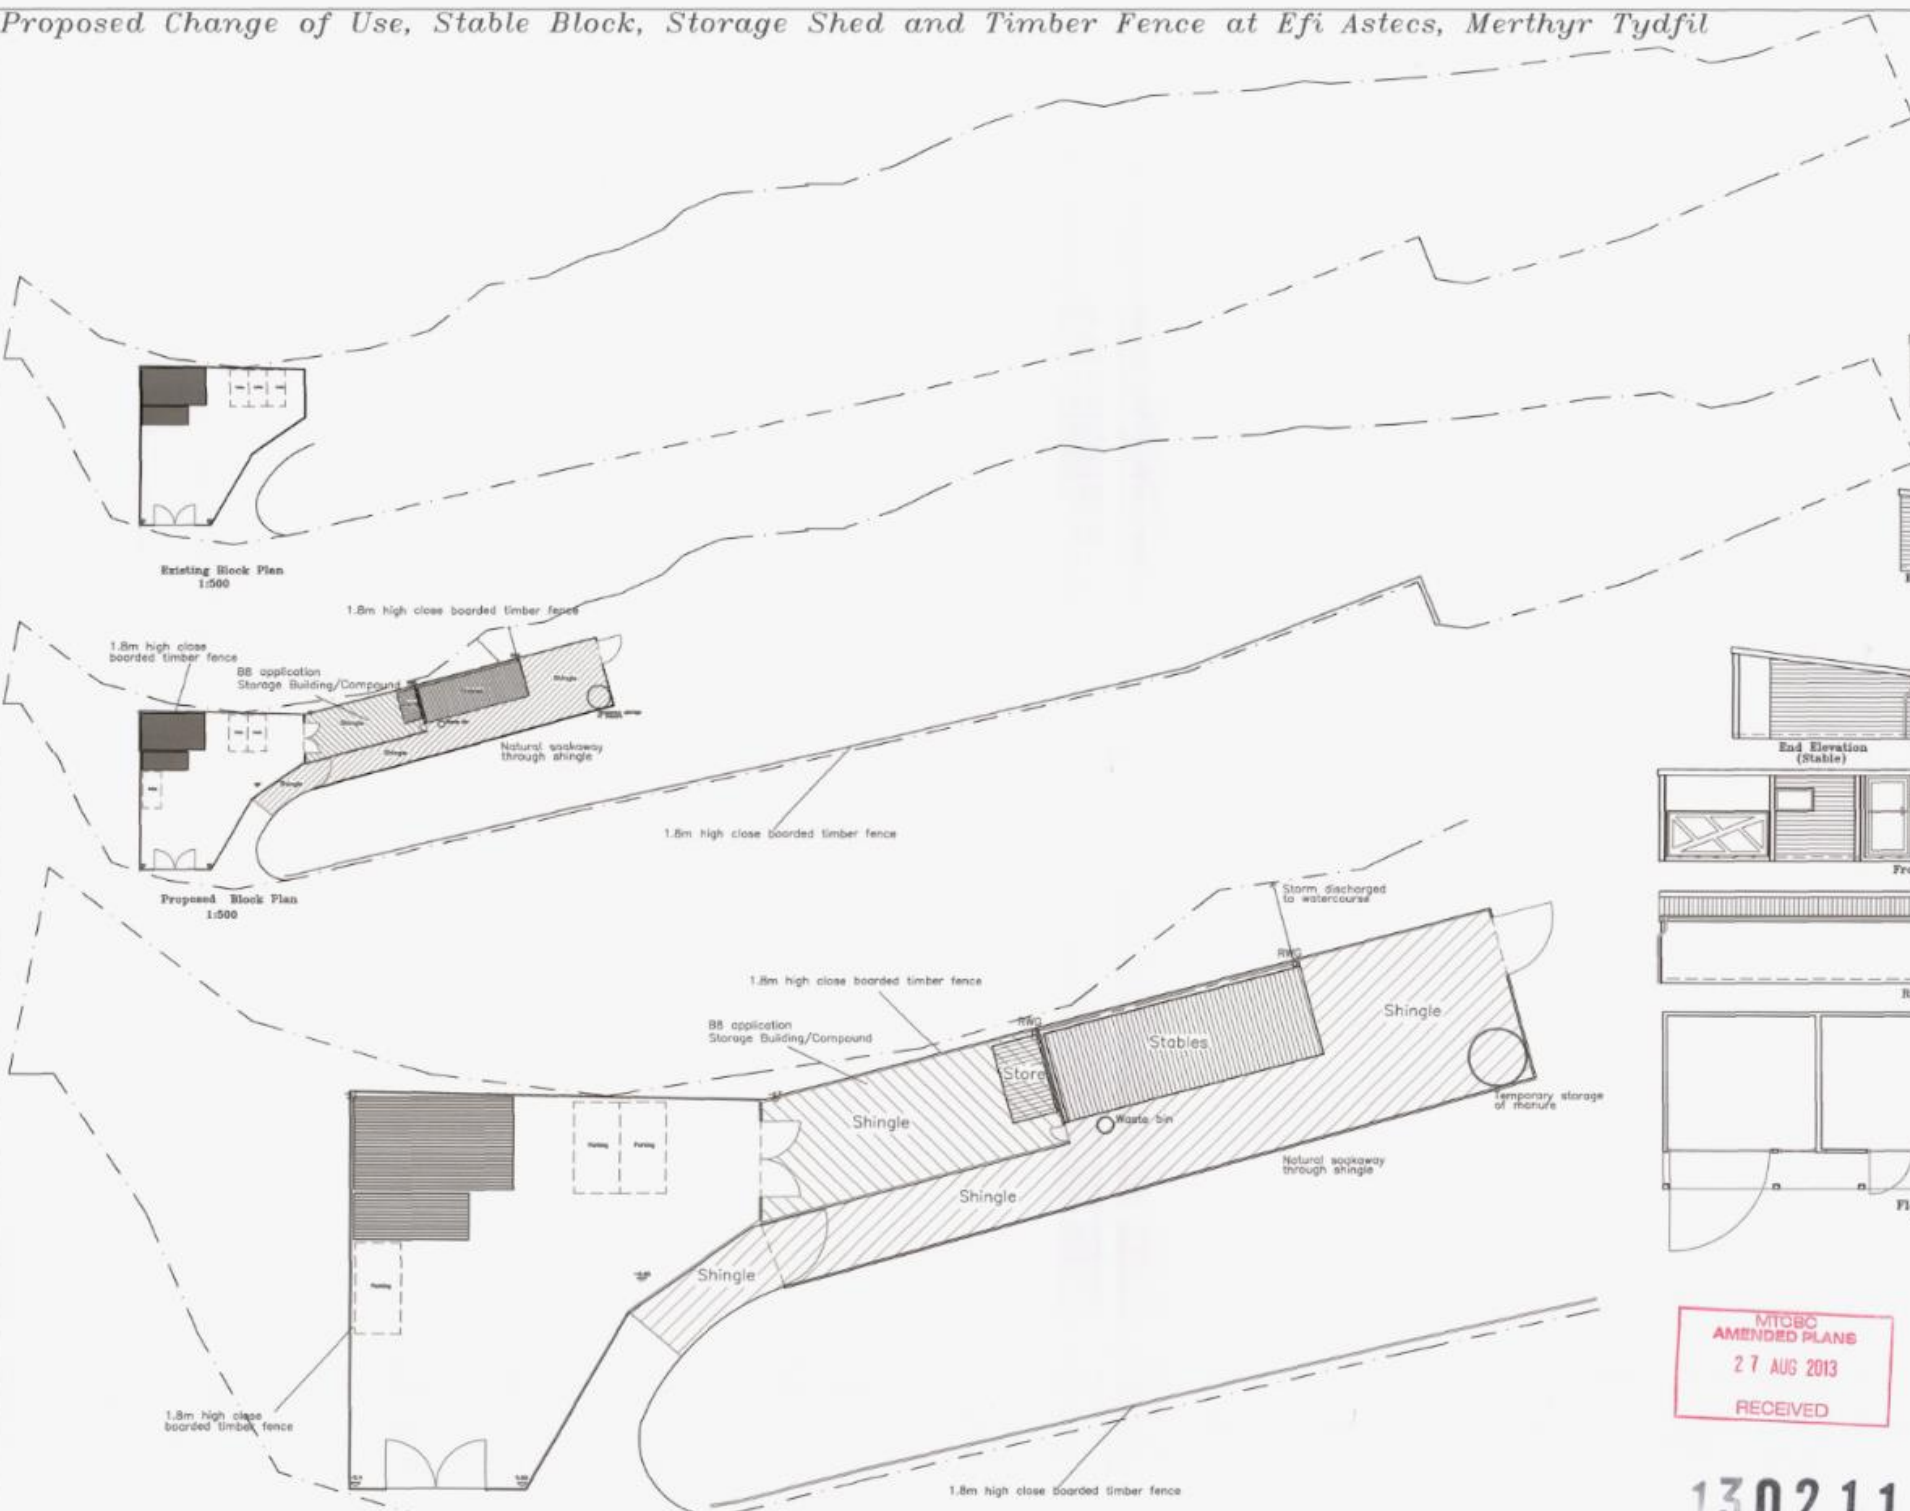

MTBCB
AMENDED PLANS
27 AUG 2013
RECEIVED

130211

Utopia Design
Architectural Services
Building Planning Application Support
Paul Thomas BSc (Hons)
Tel: 01595 382212 Mob: 07989 759942
Email: info@utopiadesign.co.uk
Drawing Name: FOR PLANNING PURPOSES ONLY
Client: Mr Chris Marshall
36a Plymouth Street
Merthyr Tydfil
CF47 9BB
Job/Proposed Change of Use, Stable Block, Storage Shed and Timber Fence at Efi Astecs Indus Estate Green Road Merthyr Tydfil
Drawn by: Date: 05.07.13
Title: Proposed Plans, Elevations & Sections
Scale: 1:200, 1:500
Sheet: 1 of 1
Rev: 1