


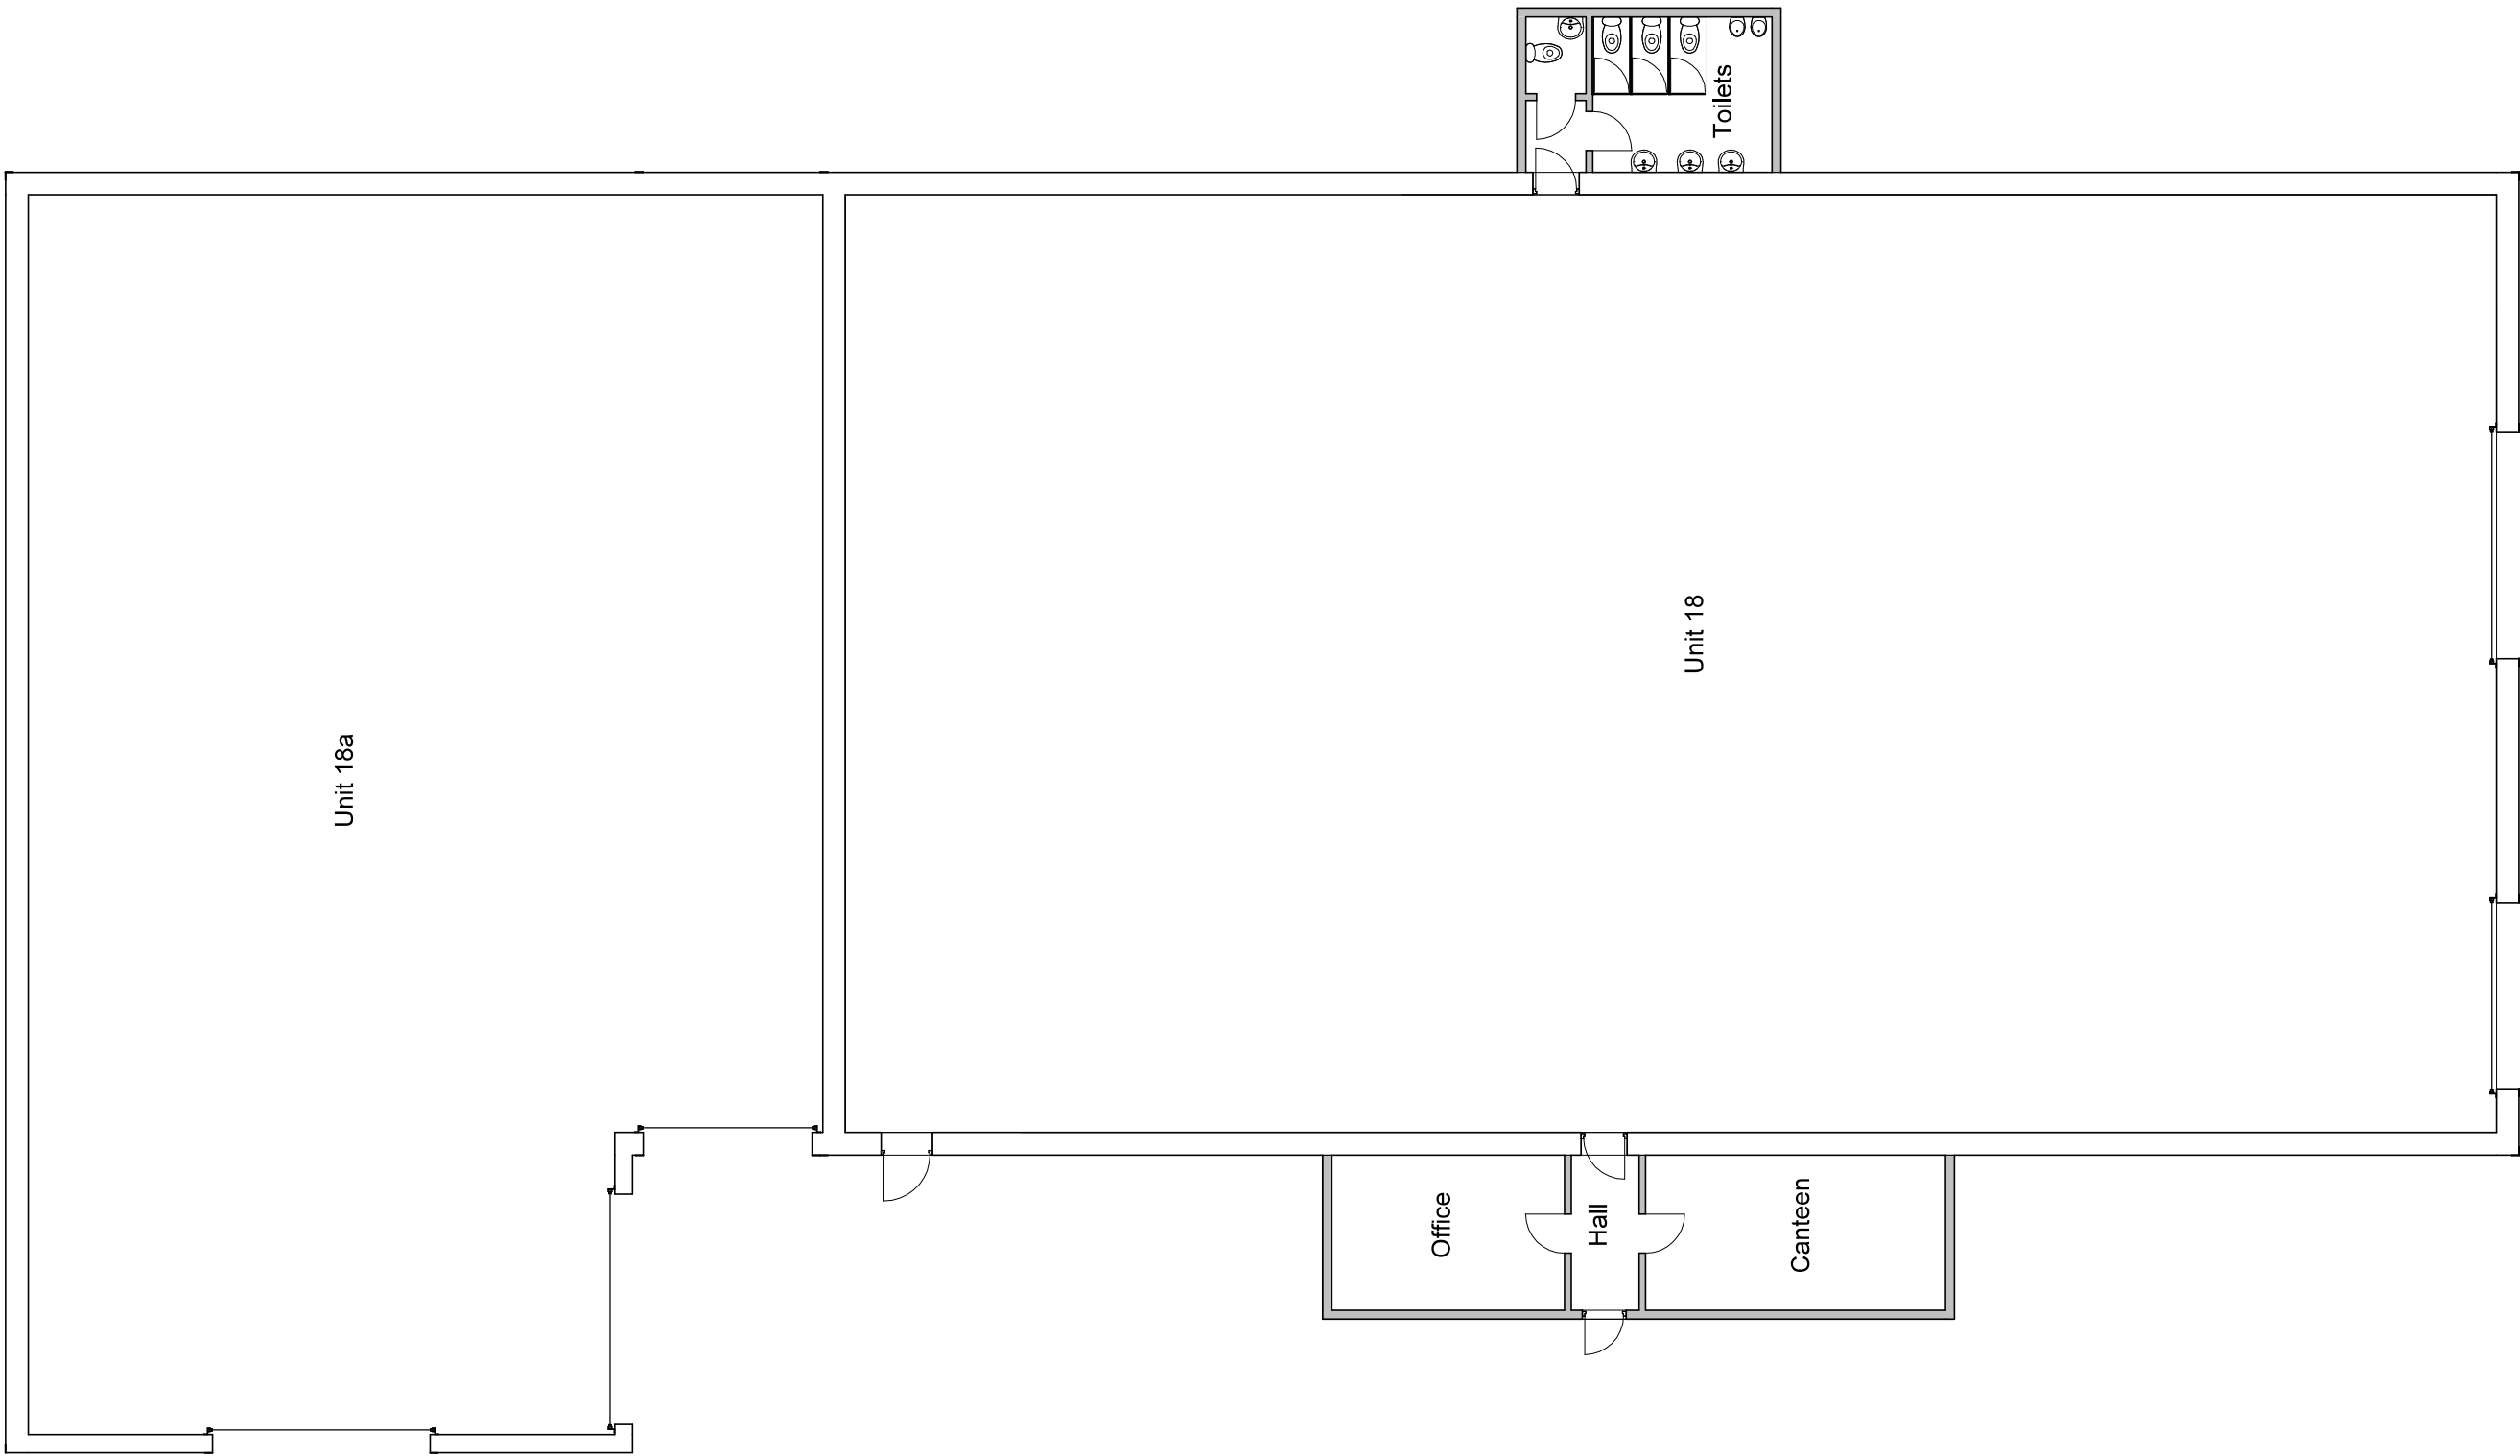

1 Proposed Ground Floor
1 : 100

INDIGO DESIGN (Part of 3dcadwales Ltd) 5 Ashlea Drive,
Merthyr Tydfil, CF47 0NY Tele 01685 385746 Mob -
07940913216 Email: philip@3dcadwales.co.uk

This Drawing is Copyright.
Dimensions to be checked
on site and not scaled from
this drawing



PURPOSE OF ISSUE	DRAWING NUMBER
Building Control	RC-04

PROJECT
House Renovation

SHEET
Proposed Plan

Address	Ruggers Carpets, Unit 18 Pant Industrial Estate Merthyr Tydfil
---------	--

Checked by	Drawn by	Scale (@ A2)
JH	PH	1 : 100

Rev No	Description	Date
A	Issue	30/08/2023