


① Existing Illustration

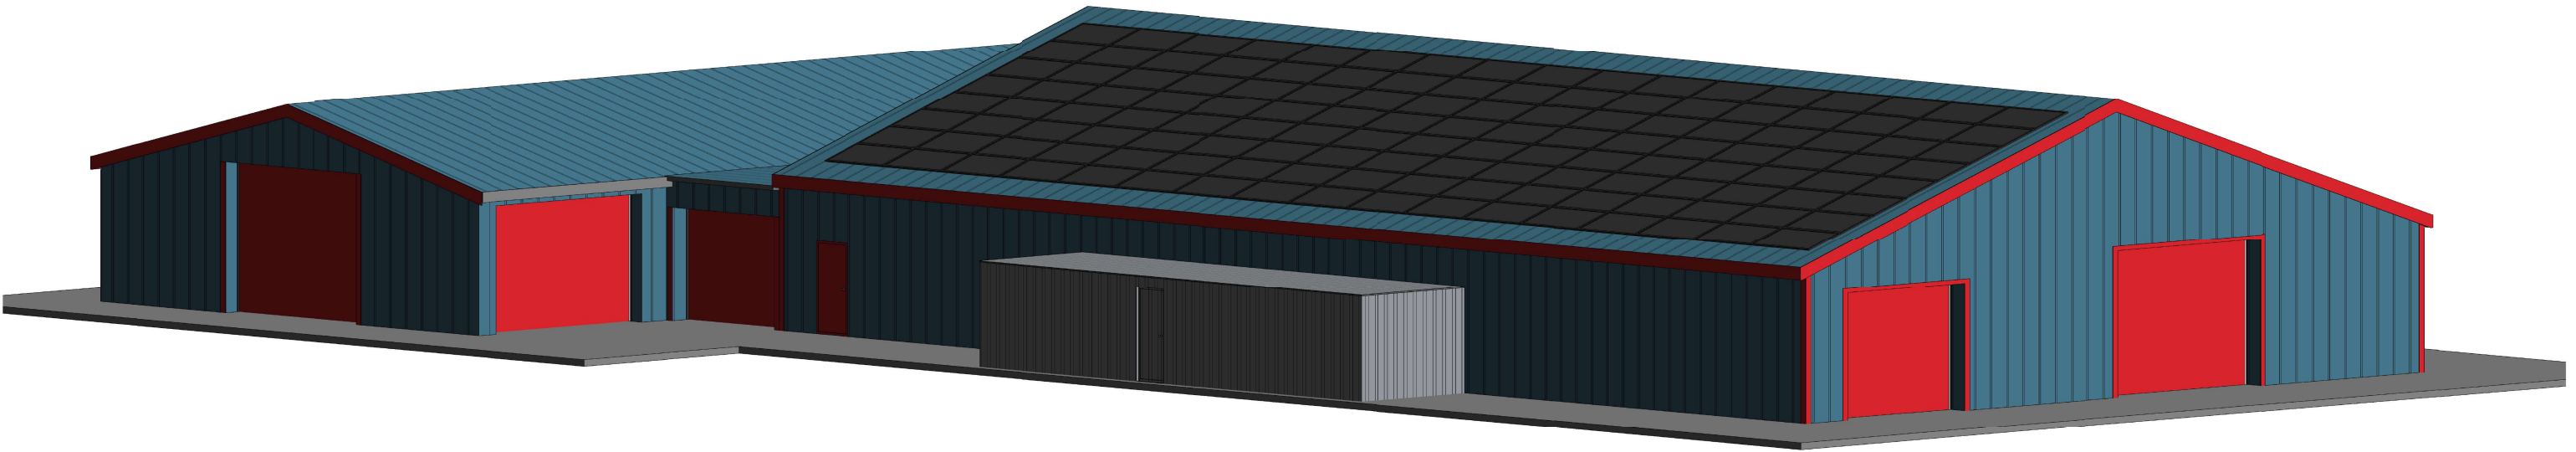

② Proposed Illustration

INDIGO DESIGN (Part of 3dcadwales Ltd) 5 Ashlea Drive, Merthyr Tydfil, CF47 0NY Tele 01685 385746 Mob - 07940913216 Email: philip@3dcadwales.co.uk		
This Drawing is Copyright, Dimensions to be checked on site and not scaled from this drawing		 Indigo 3d Design
PURPOSE OF ISSUE	DRAWING NUMBER	
Building Control	RC-06	
PROJECT		
House Renovation		
SHEET		
Illustrations		
Address		
Ruggers Carpets, Unit 18 Pant Industrial Estate Merthyr Tydfil		
Checked by	Drawn by	Scale (@ A2)
JH	PH	
Rev No	Description	Date
A	Issue	30/08/2023